

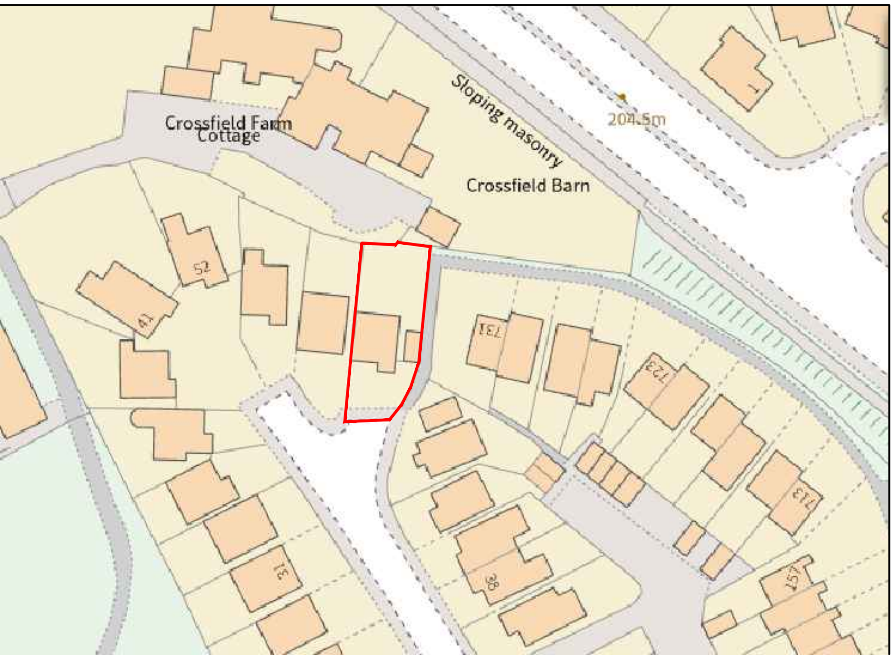
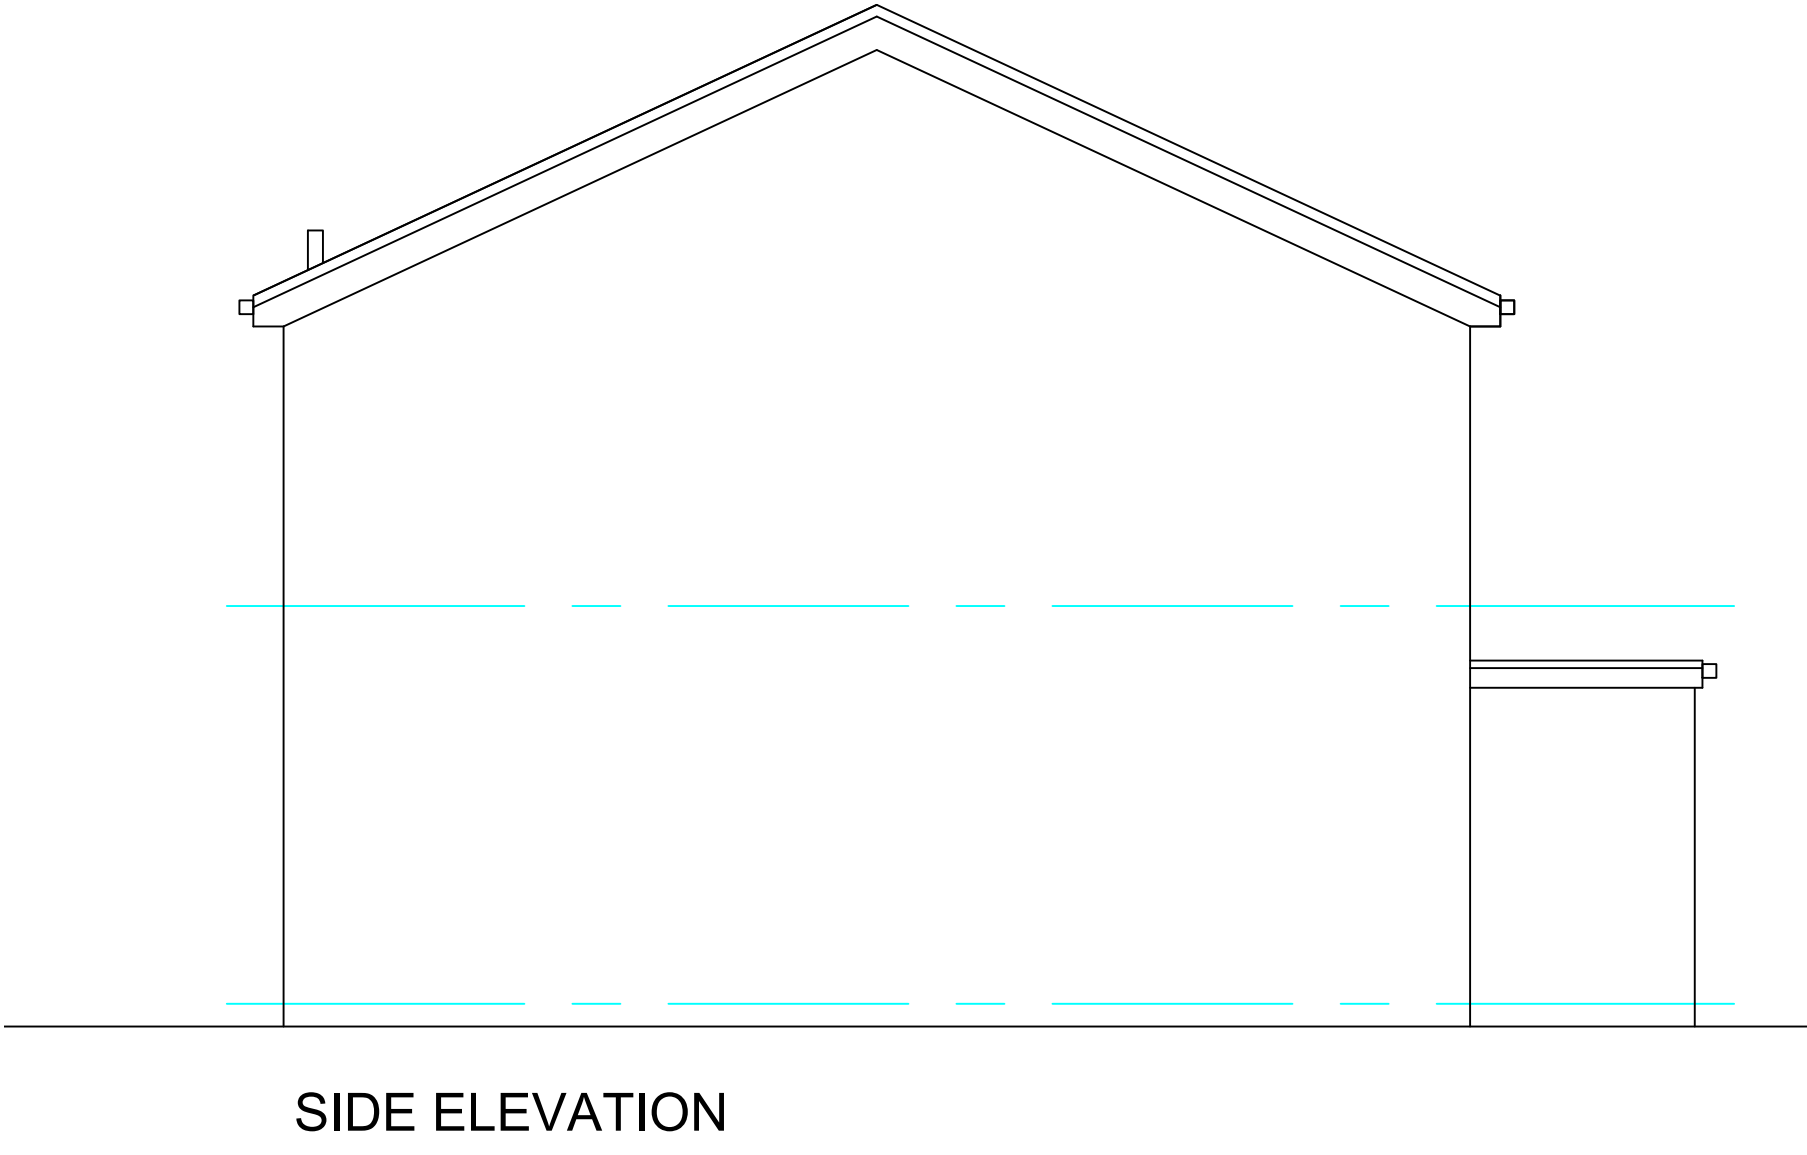
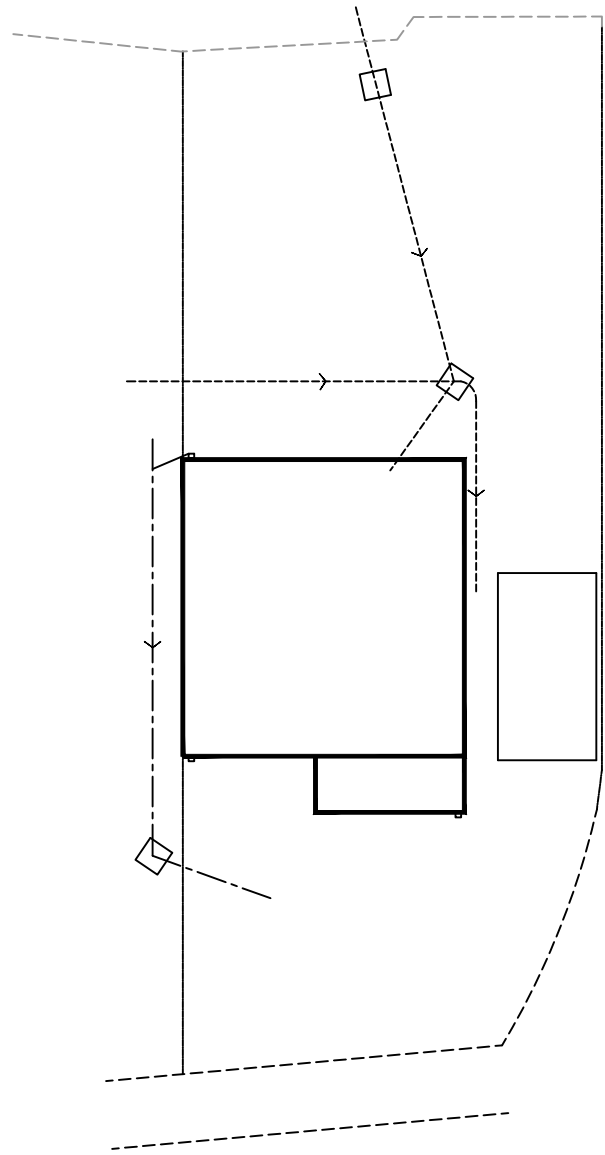
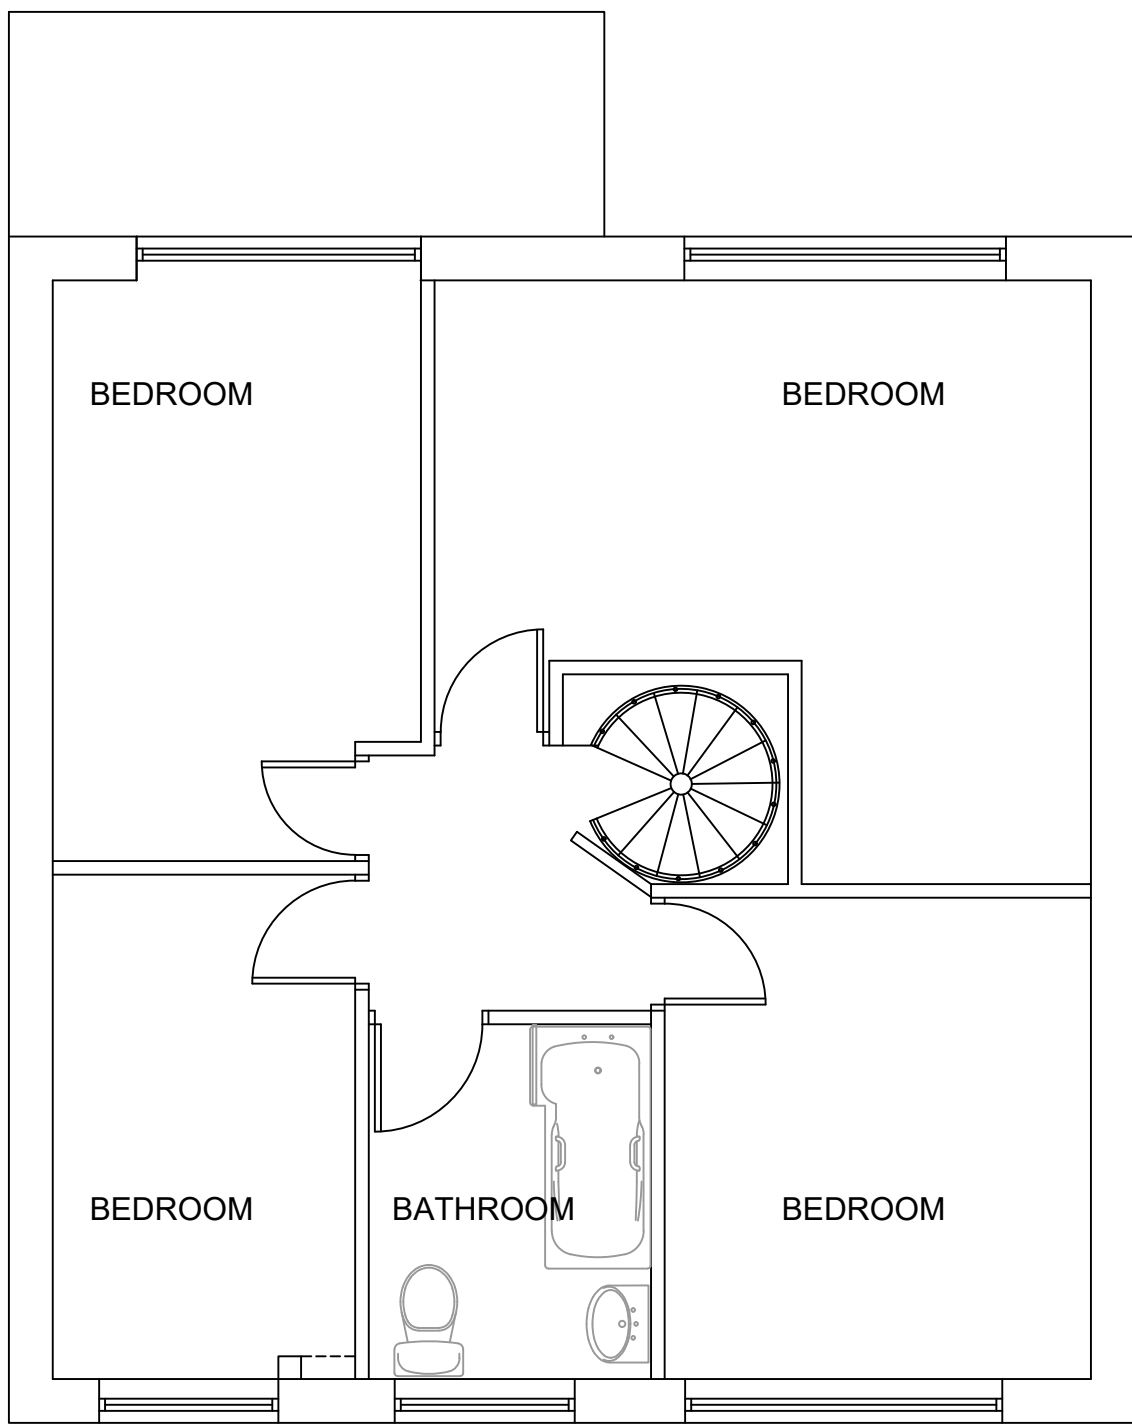


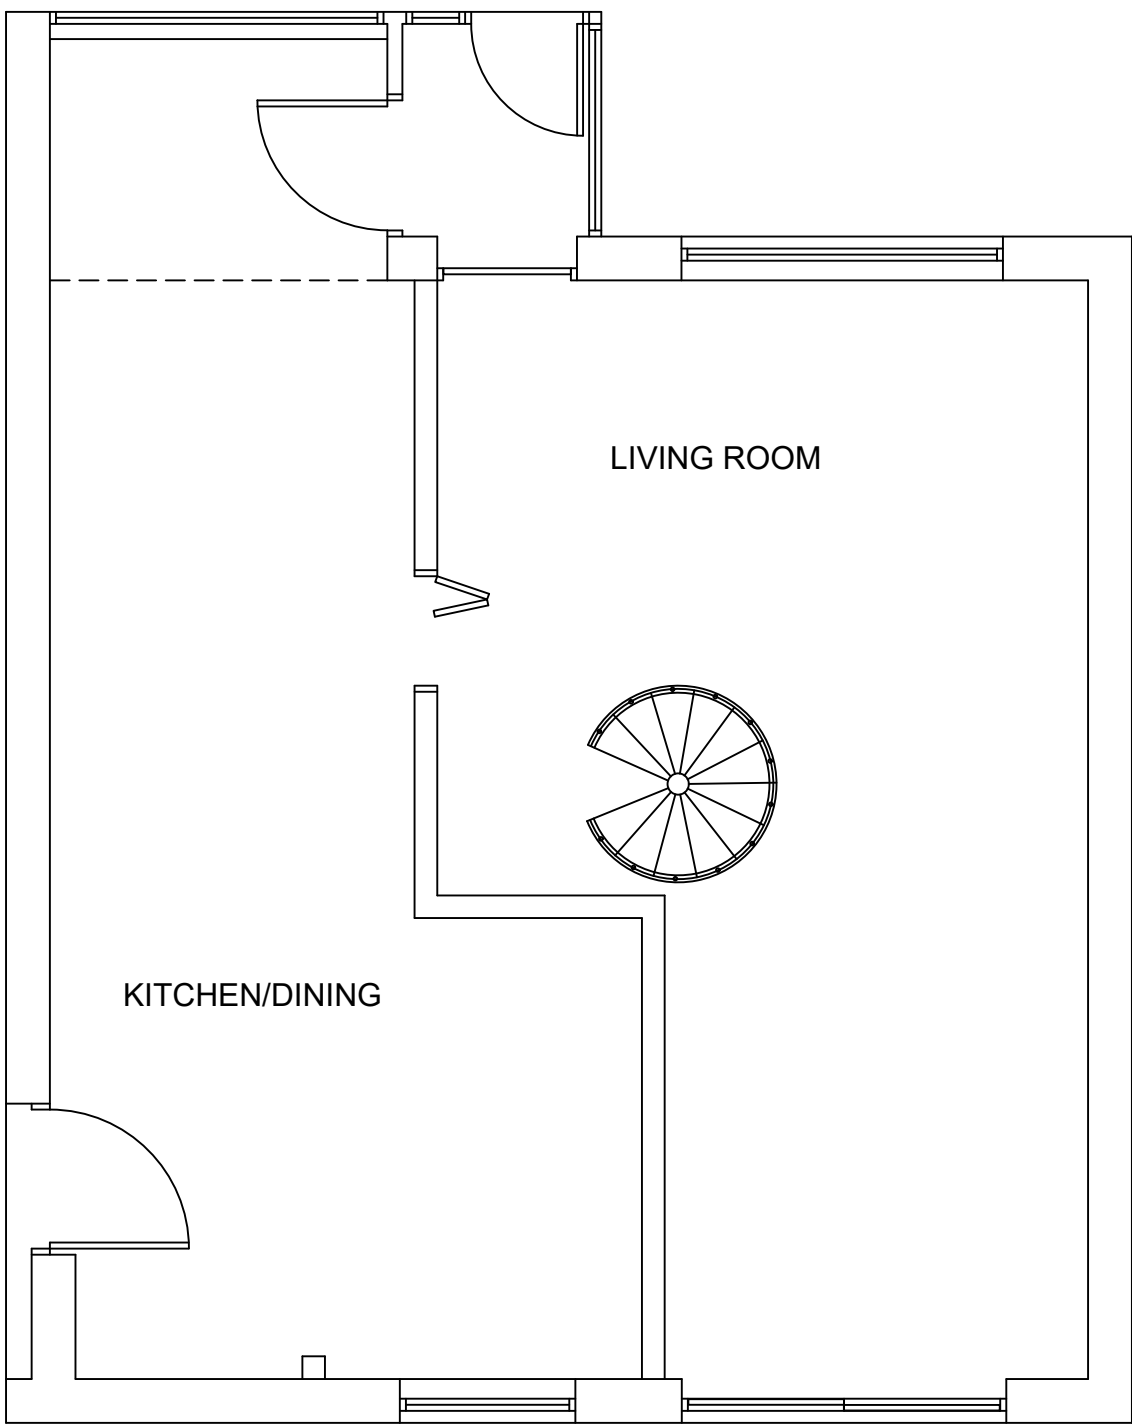

A	5-6-23	Red edging amended to take in dropped kerb proposal
rev:	date:	description

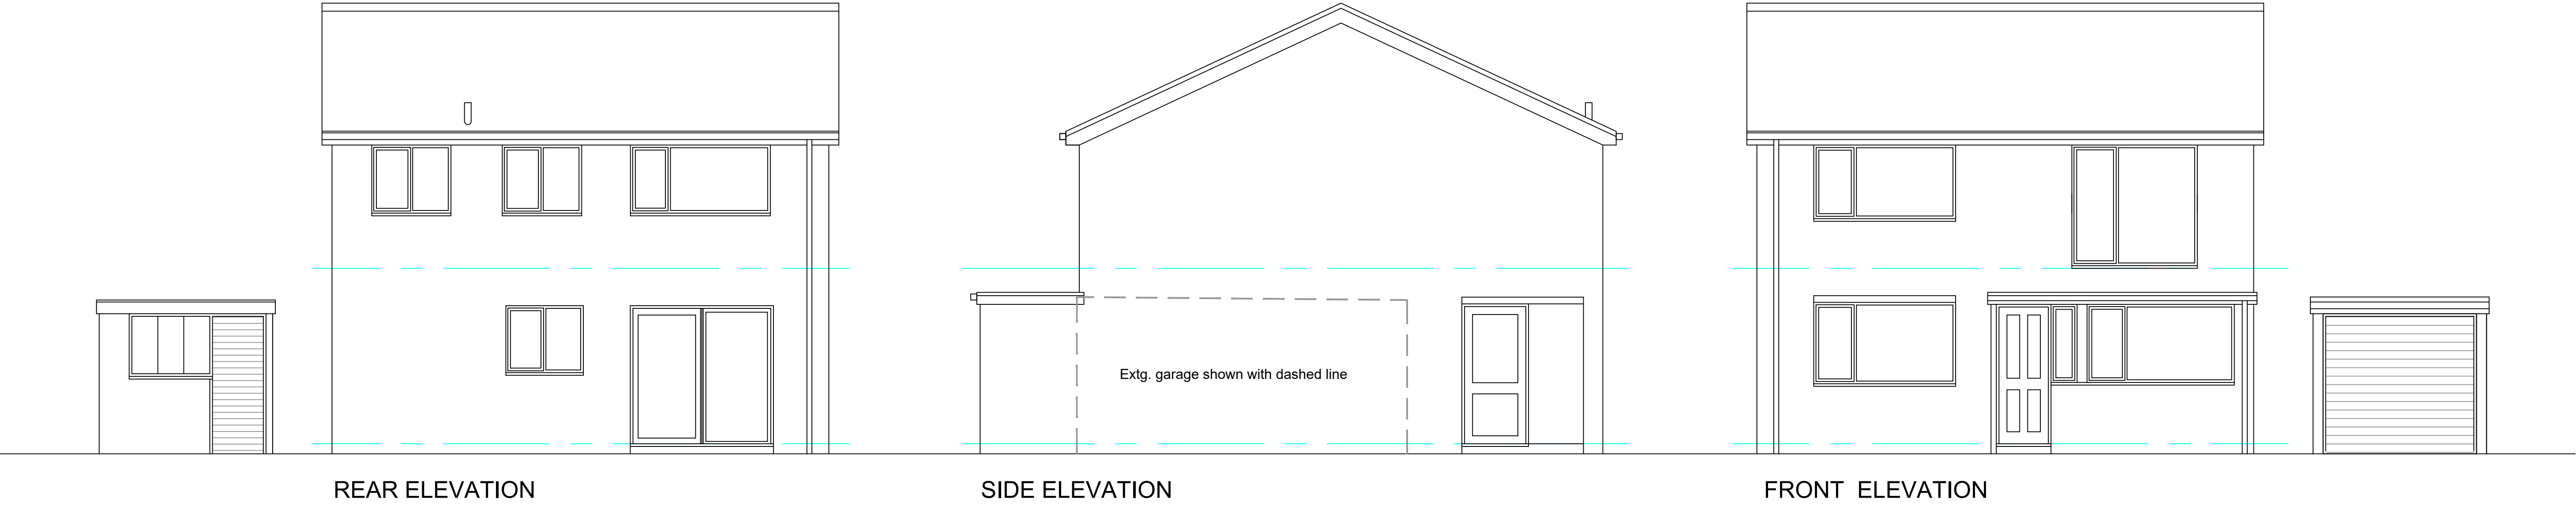

AJ COCKER ASSOCIATES
CHARTERED BUILDING SURVEYORS

New Century House
176 Drake Street
Rochdale
OL16 1UP
Tel: 01706 764880
Fax: 01706 764881
www.ajcockerassociates.co.uk
mail@ajcockerassociates.co.uk



RICS
the mark of
property
professionalism
worldwide

Project: 46 Hillside Walk, Shawclough Existing	scale: 1:50 date: March 2023 drawn: NL
Client: Mrs. H.Cobb	Dwg. Nr. C413-01-A

