



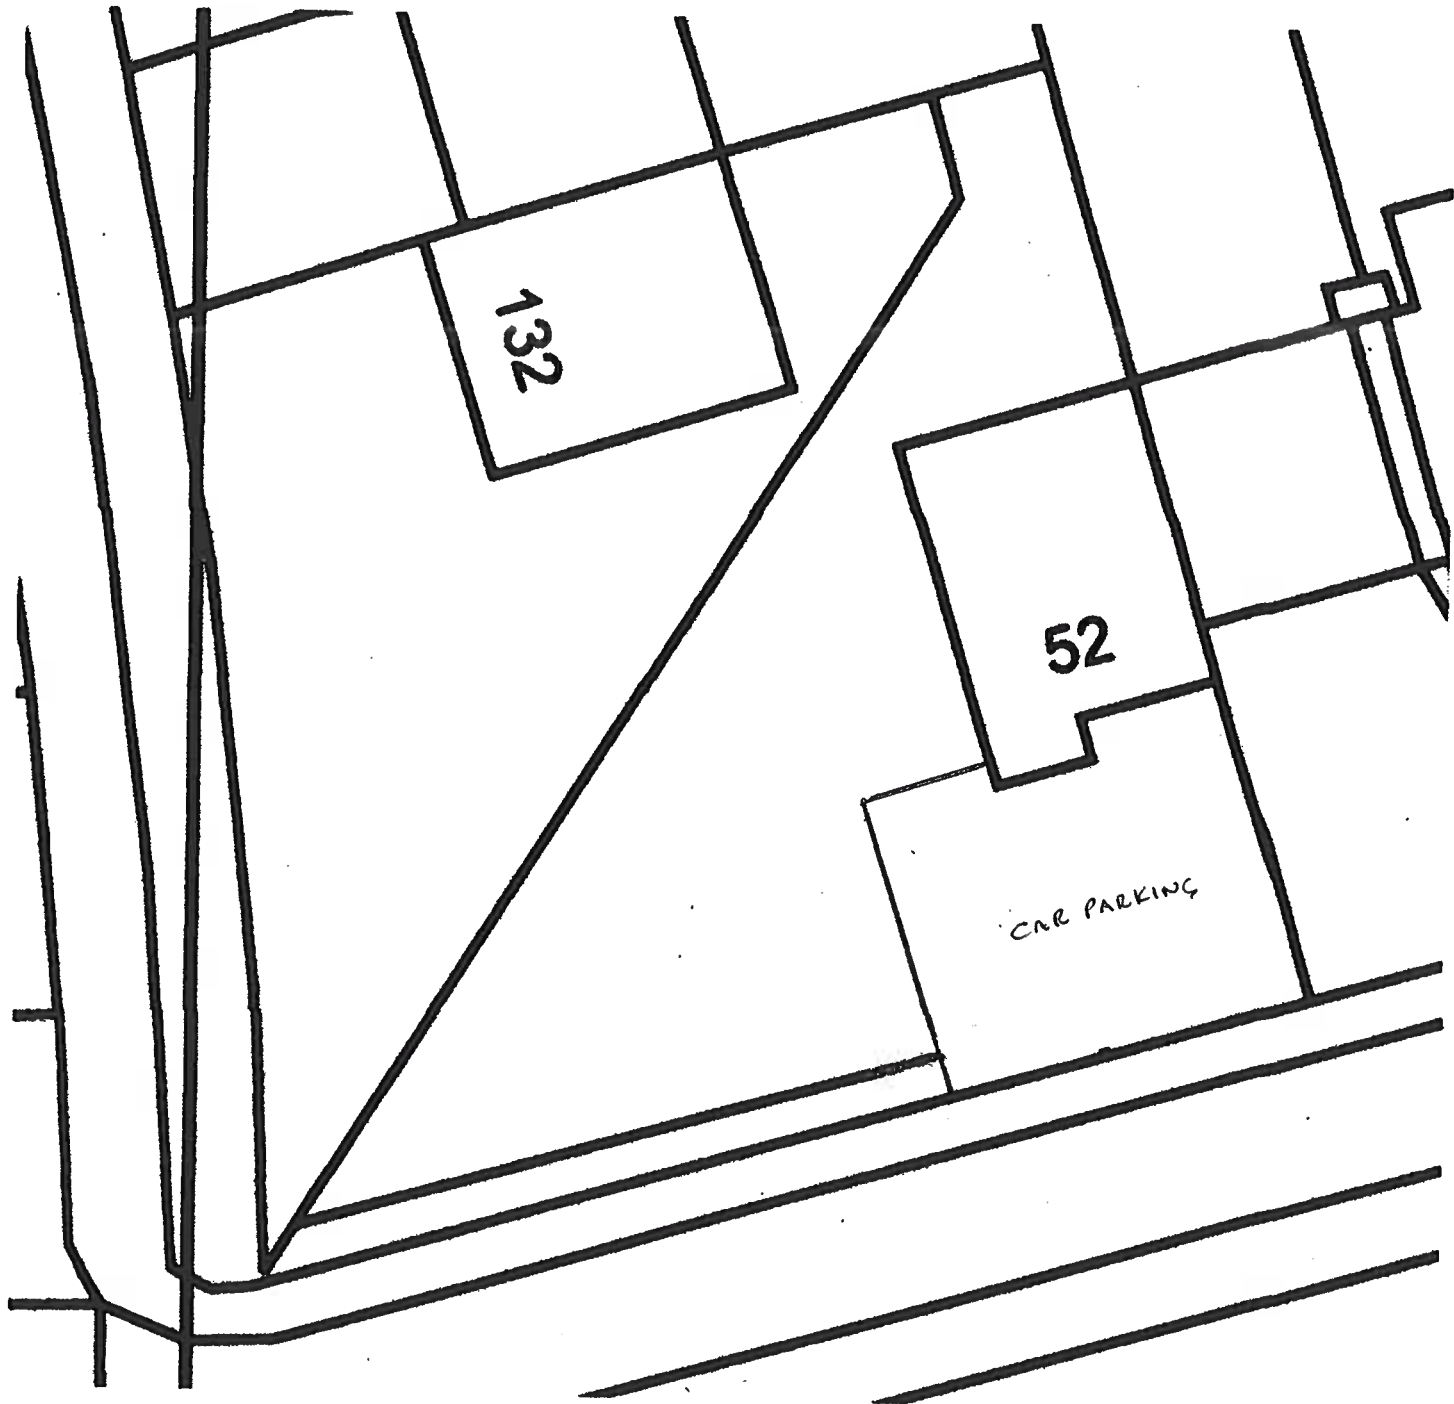

EXISTING SITE PLAN 1:200



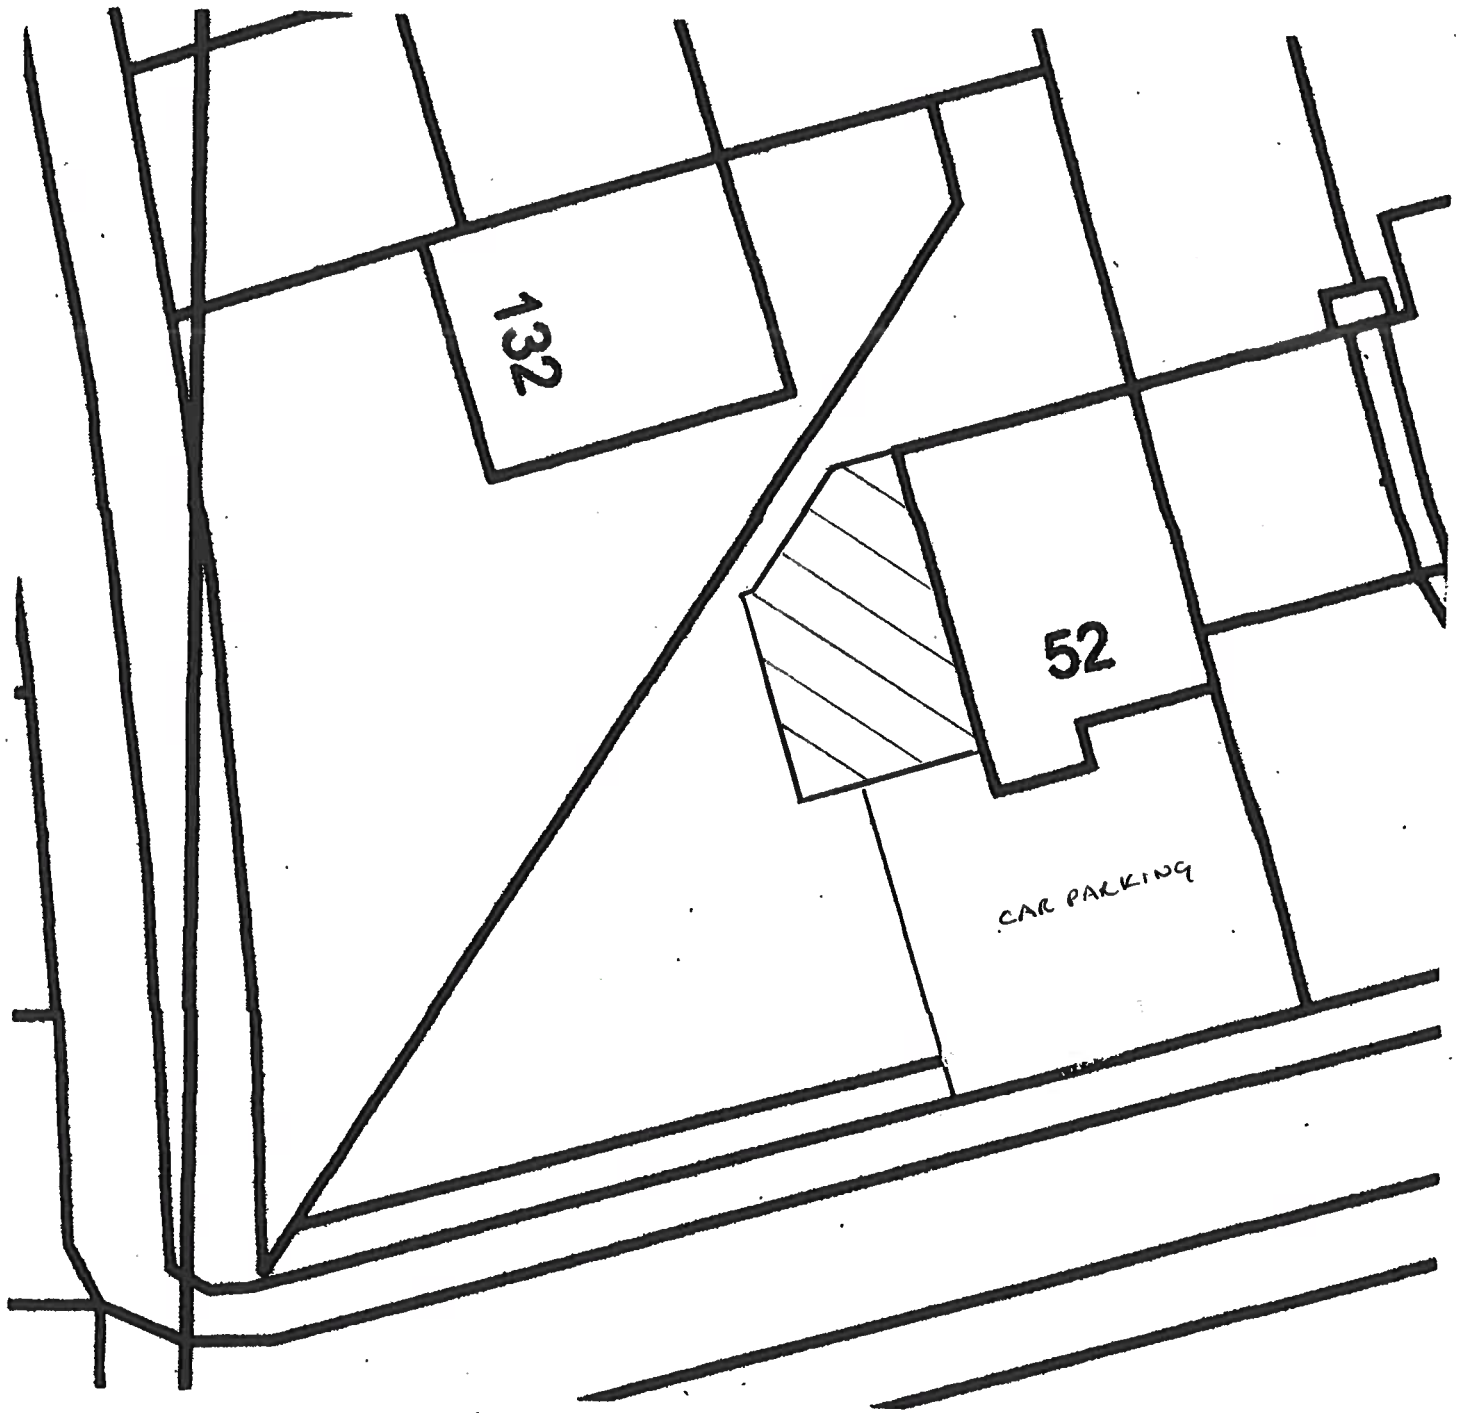

PROPOSED SITE PLAN 1:200

