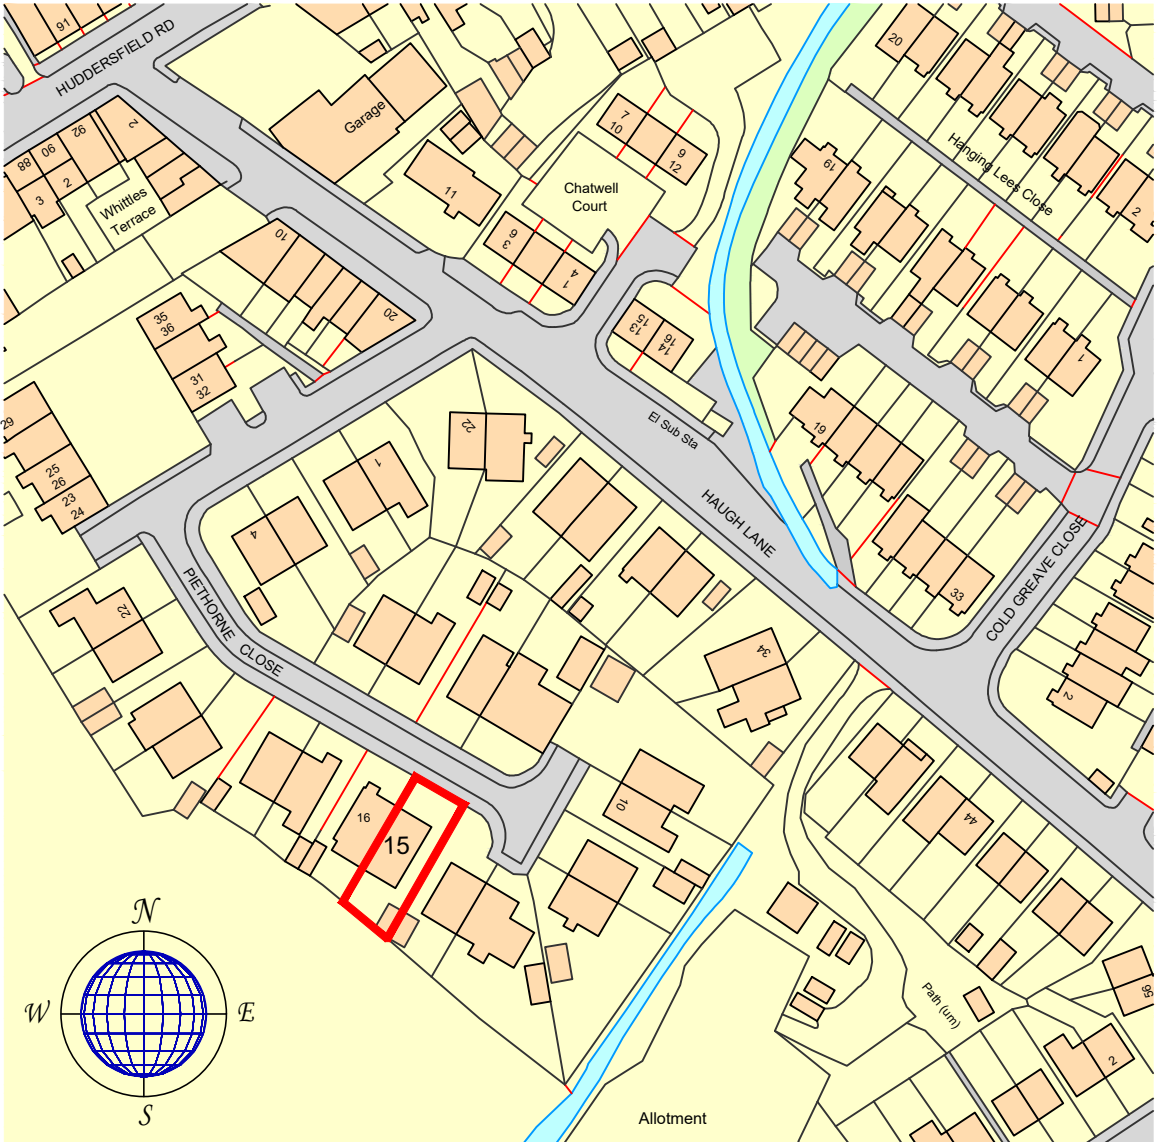


SCALE BAR 1:1250

Rev.	Amendments	Date
------	------------	------


ISSUED FOR : PLANNING

CLIENT
MILLS FAMILY

PROJECT-SCHEME
15 PIETHORNE CLOSE
NEWHEY

TITLE
LOCATION PLAN (1:1250)

PROJECT No.	DRG. No. LP001	SCALE 1:1250
	DATE FEB. '25	REVISION -

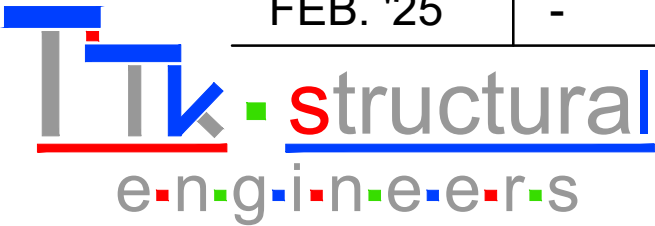

99 Manor Road. Shaw. Oldham. OL2 7JG (m: 07971 037112)

THIS IS AN ISO A3 SIZED DRAWING