



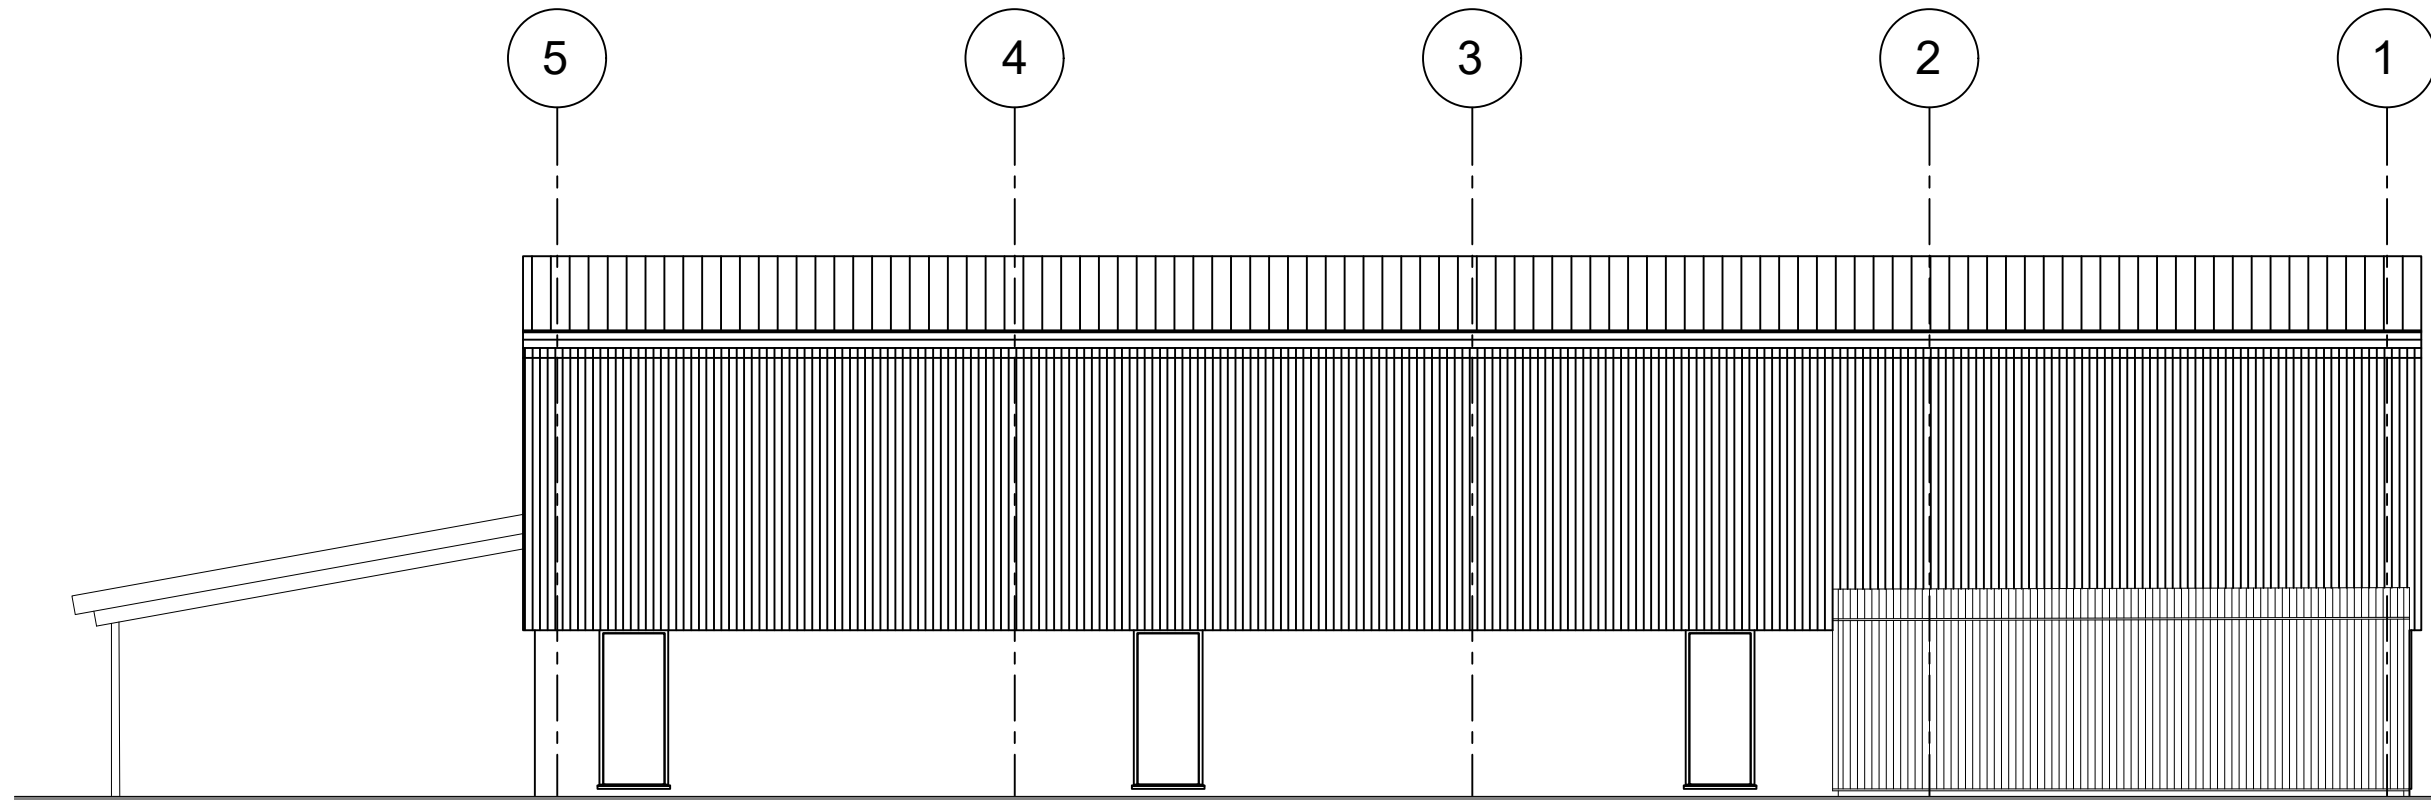

Side Elevation

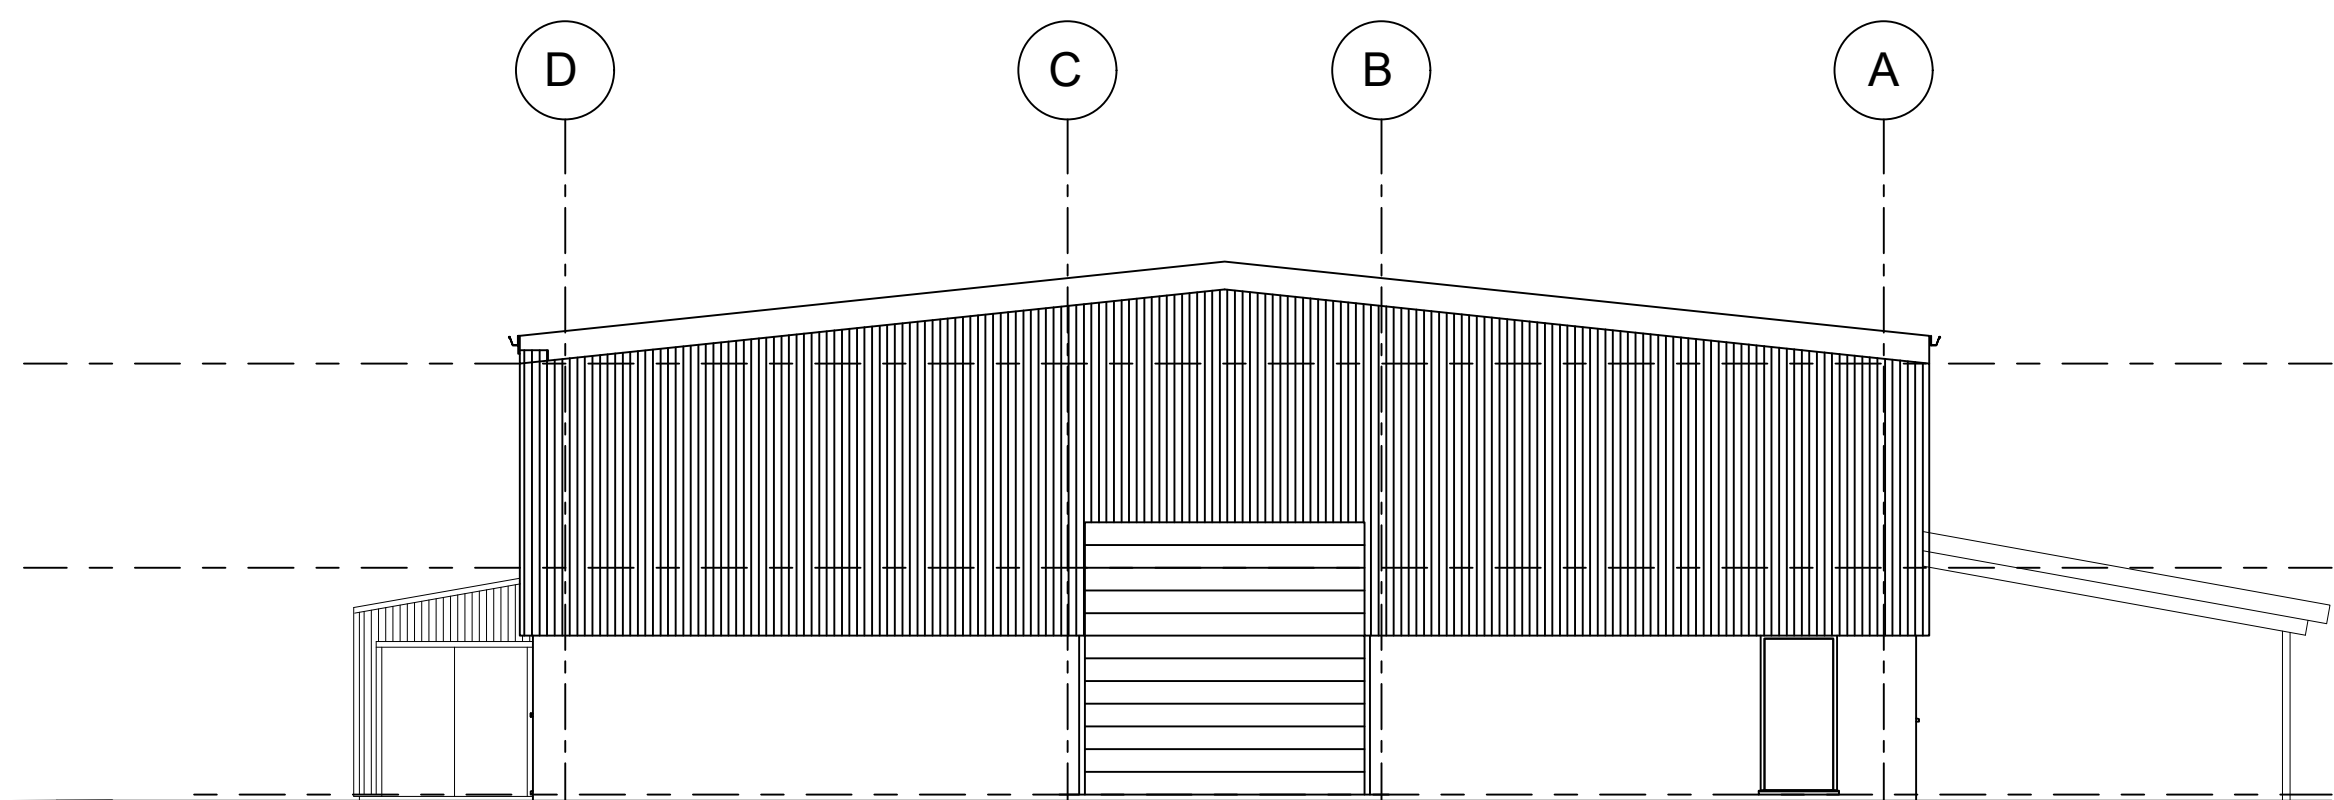

Rear Elevation