
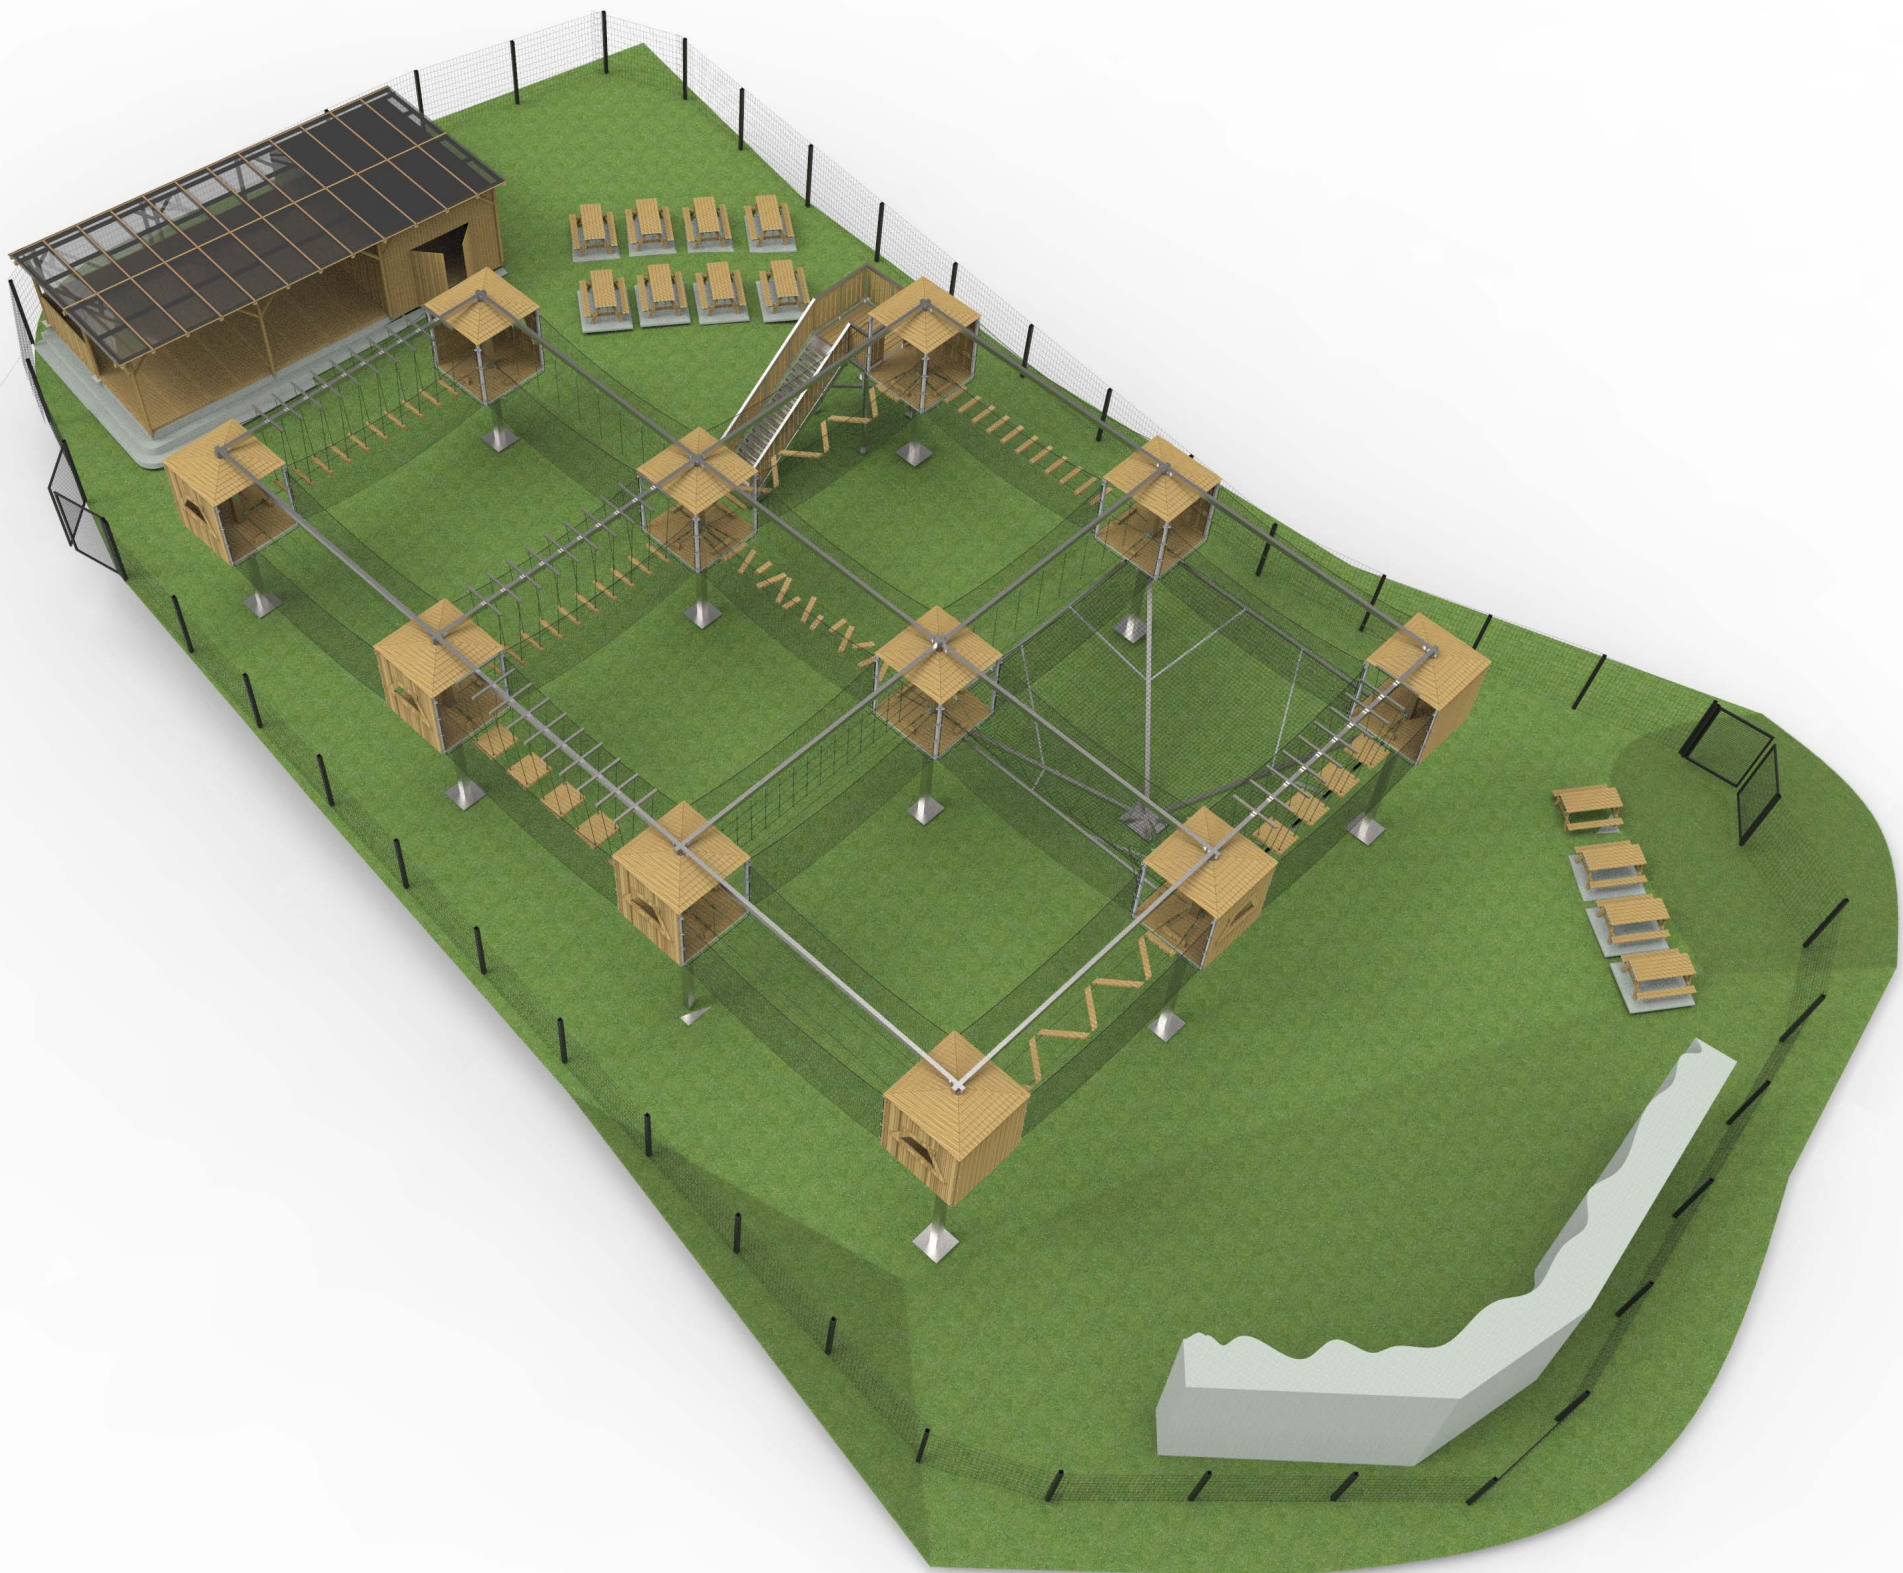
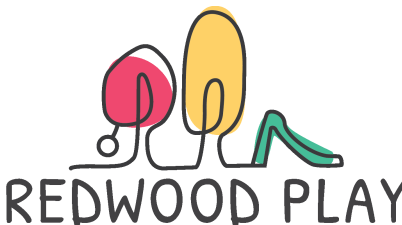


Renders

Rev	Modifications	Date	Approved
A	New Drawing	28/10/21	BW
B	Revision as per planning req	15/07/22	BW
C	Redeisgn to accomodate slope	01/09/23	BW
D	Updated with additional information requested	18/01/24	BW

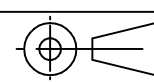

Redwood Play Ltd East Barn Little Witley Worcester WR6 6LL e:ben@redwoodplay.com		 REDWOOD PLAY	
All Dimensions in mm			
This document, including the copyright therein, is the property of Redwood Play Ltd and may not be utilised for any purpose or reproduced, or transmitted to any third party without prior written consent.			
Title Hollingworth Lake Climbing Structure			
Part / Draw No. HCS0001A			
Drawn by BW	Scale	Sheet Size: A1	Sheet Number: 3 of 21