Rev	Date	Iss. By	App. By	Description
P01	14/09/23	ELF	ELF	Revised Layout. Issued for Comments.
P02	05/10/23	ELF	ELF	Issued for Planning.
P03	26/09/24	RB	KK	Issued for Review and Comments. Building mirrored North to South. Omited HGV parking space at GL24/D. Revision code changed to P0n, updated logo and status to S2.

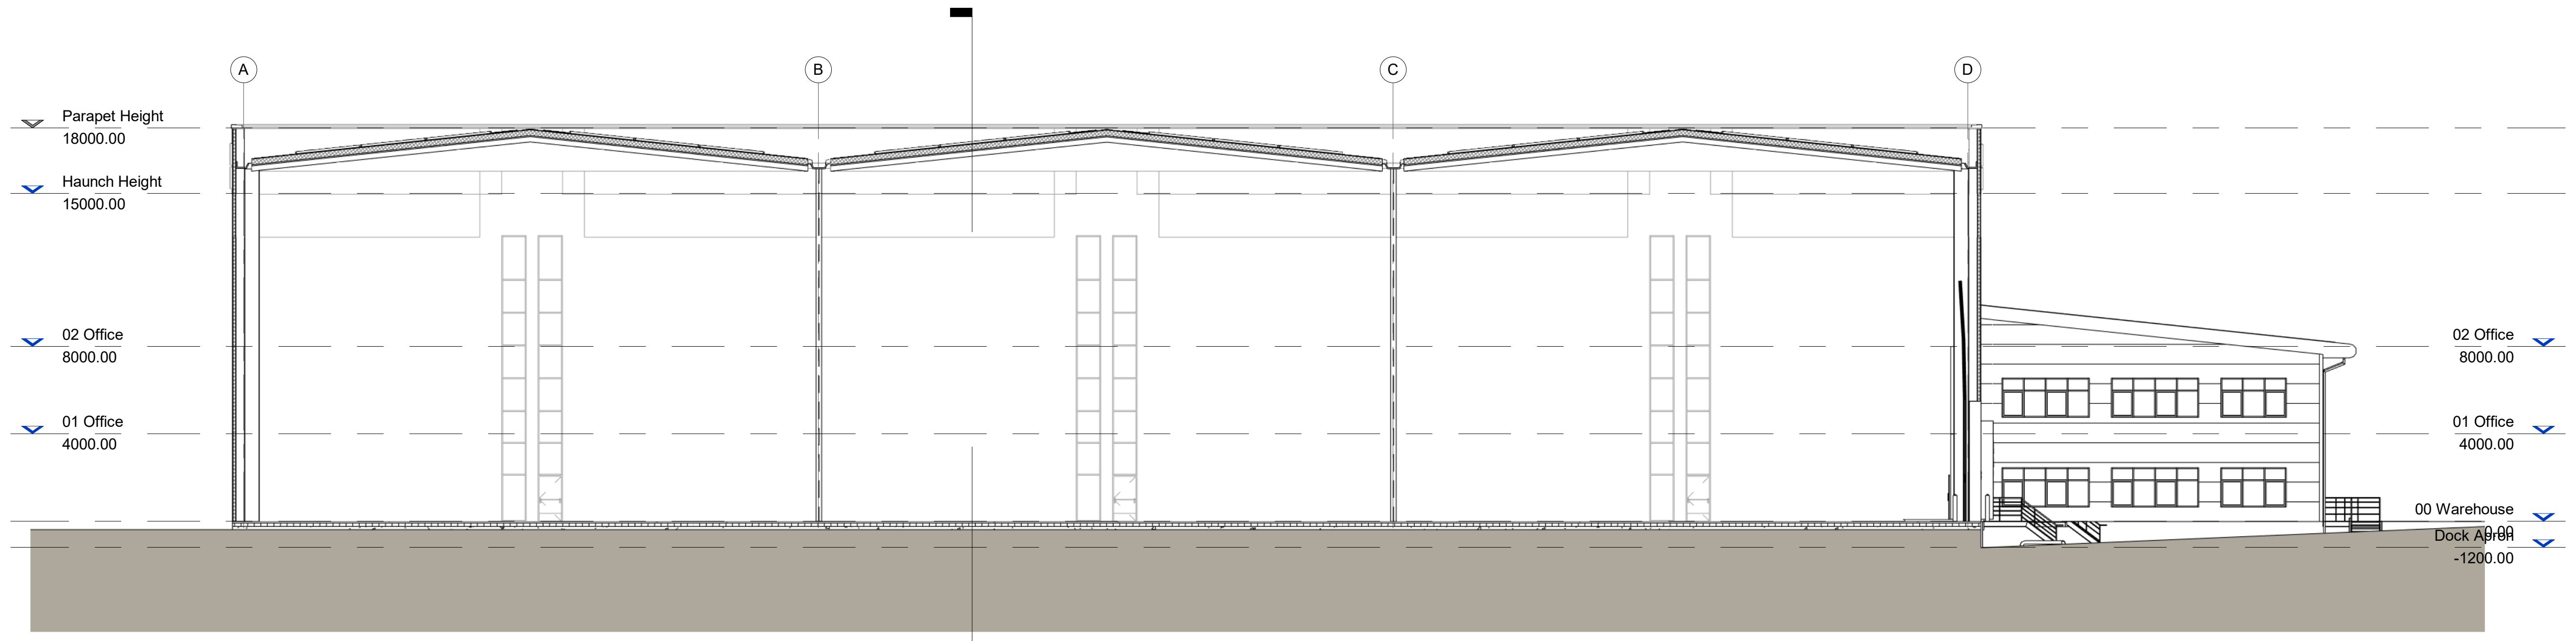

Planning Warehouse Section AA
1 : 200

Planning Warehouse Section BB
1 : 200

TRITAX
BIG BOX

SGP
Architects + Masterplanners

Waterfront House
2a Smith Way
Grove Park
Enderby
Leicester LE19 1SX

t: +44 (0)116 247 0557

www.stephengeorge.co.uk

Waterfold Business Park,
Bury

Drawing Name:
Sections

Drawing Stage: **Planning**

Status: **S2**

SGP File Ref: 22-244-SGP-ZZ-ZZ-M3-A-00001-Building

SGP Project No	Date	Drawn	Team	Scale	Rev
22-244	10/28/20	RB	MMS	1 : 200 @ A0	**P03**

Drawing Number:
22-244-SGP-ZZ-ZZ-DR-A- 131200
Project Code Originator Volume Level Type Role Number

SCALE 1:200
1m 10m 20m

This drawing, the works and concepts depicted are copyright of Stephen George + Partners LLP and may not be reproduced or made use of, either directly or indirectly without express written consent. All heights, levels, sizes and dimensions to be checked on site before any work is put to hand.
Information shown on this drawing that is produced by others has not been verified by Stephen George + Partners LLP and no liability is accepted for its accuracy.
This document is prepared for the sole use of the documented recipient and Stephen George + Partners LLP accepts no liability for use of this document by parties other than the party for whom it was prepared or for purposes other than those for which it was prepared.