


Key Plan

- 1.8m Closeboard Fence
- 1.5m Closeboard Fence
- Existing Low Stone Wall

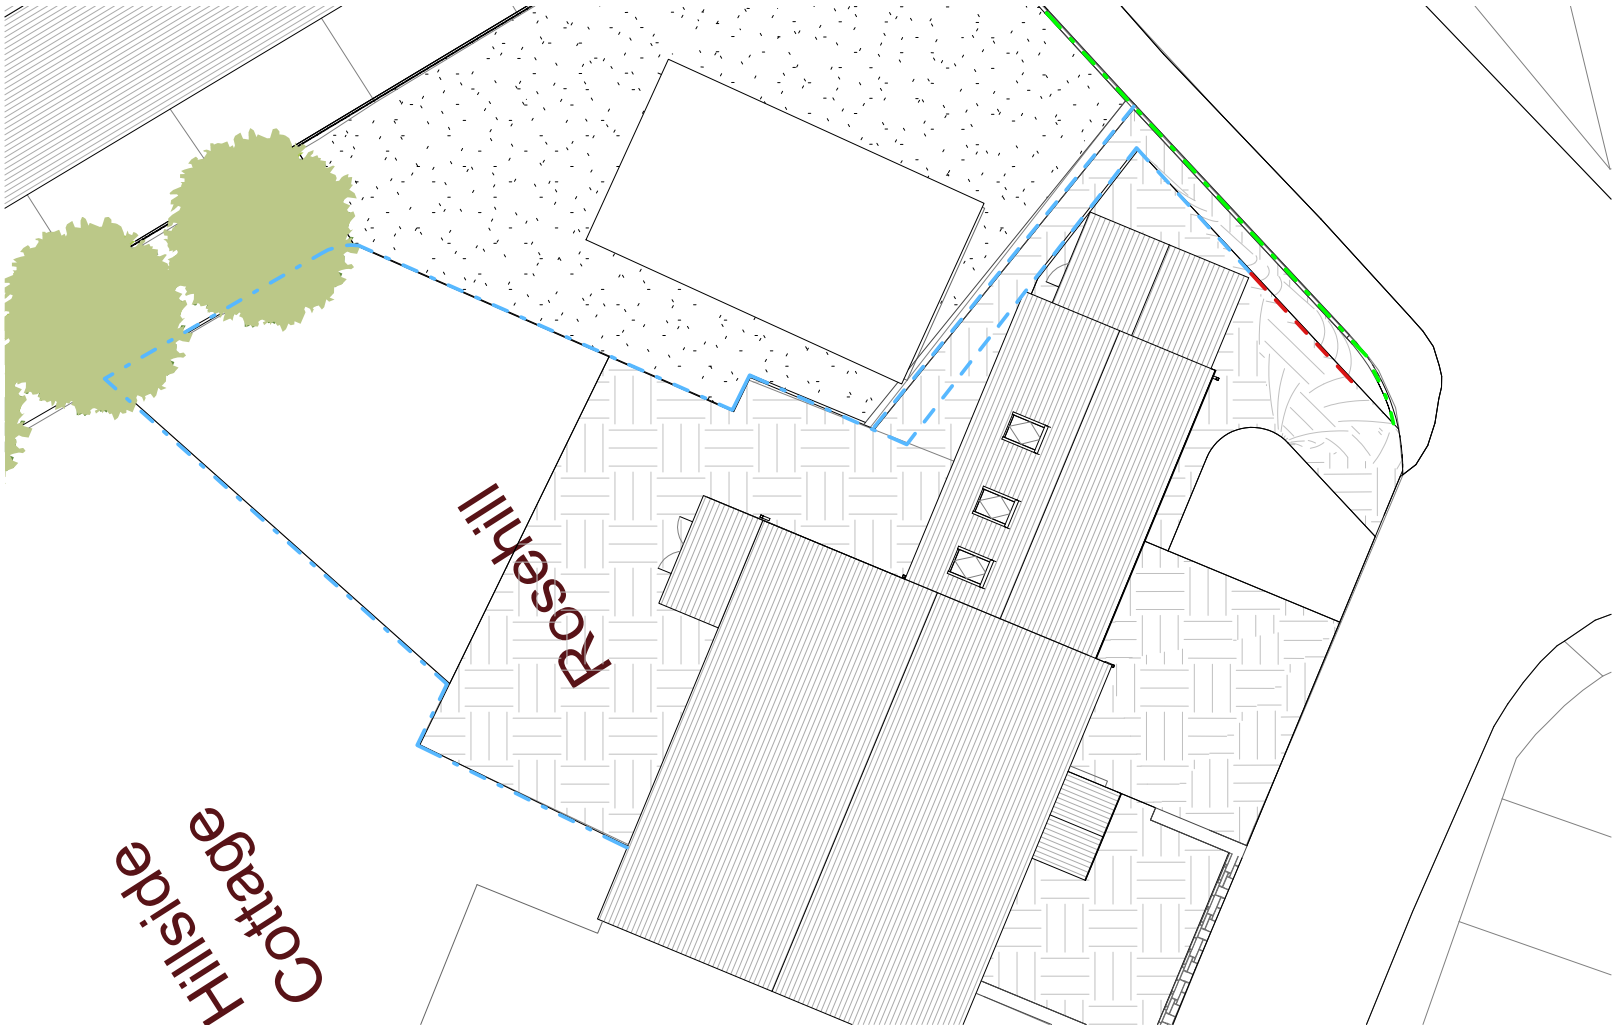

Boundary Plans
1 : 200

Rev	Revision History	By	Date
-----	------------------	----	------

Client:

David Boyle

Drawing:

Boundary Details

Drawing Number:

C2046-PL-700-05

Scale: As indicated	Size: A3	Date: 24/07/22
Drawn: LS	Checked: DG	Rev:
Status: Planning		



C2046 - Rose Hill Cottage

www.quantumgroupnw.co.uk
info@quantumgroupnw.co.uk