

All dimensions are to be checked on site prior to construction, immediately if necessary. 

DO NOT SCALE FROM THIS DRAWING



0 1m 2m 3m 4m 5m

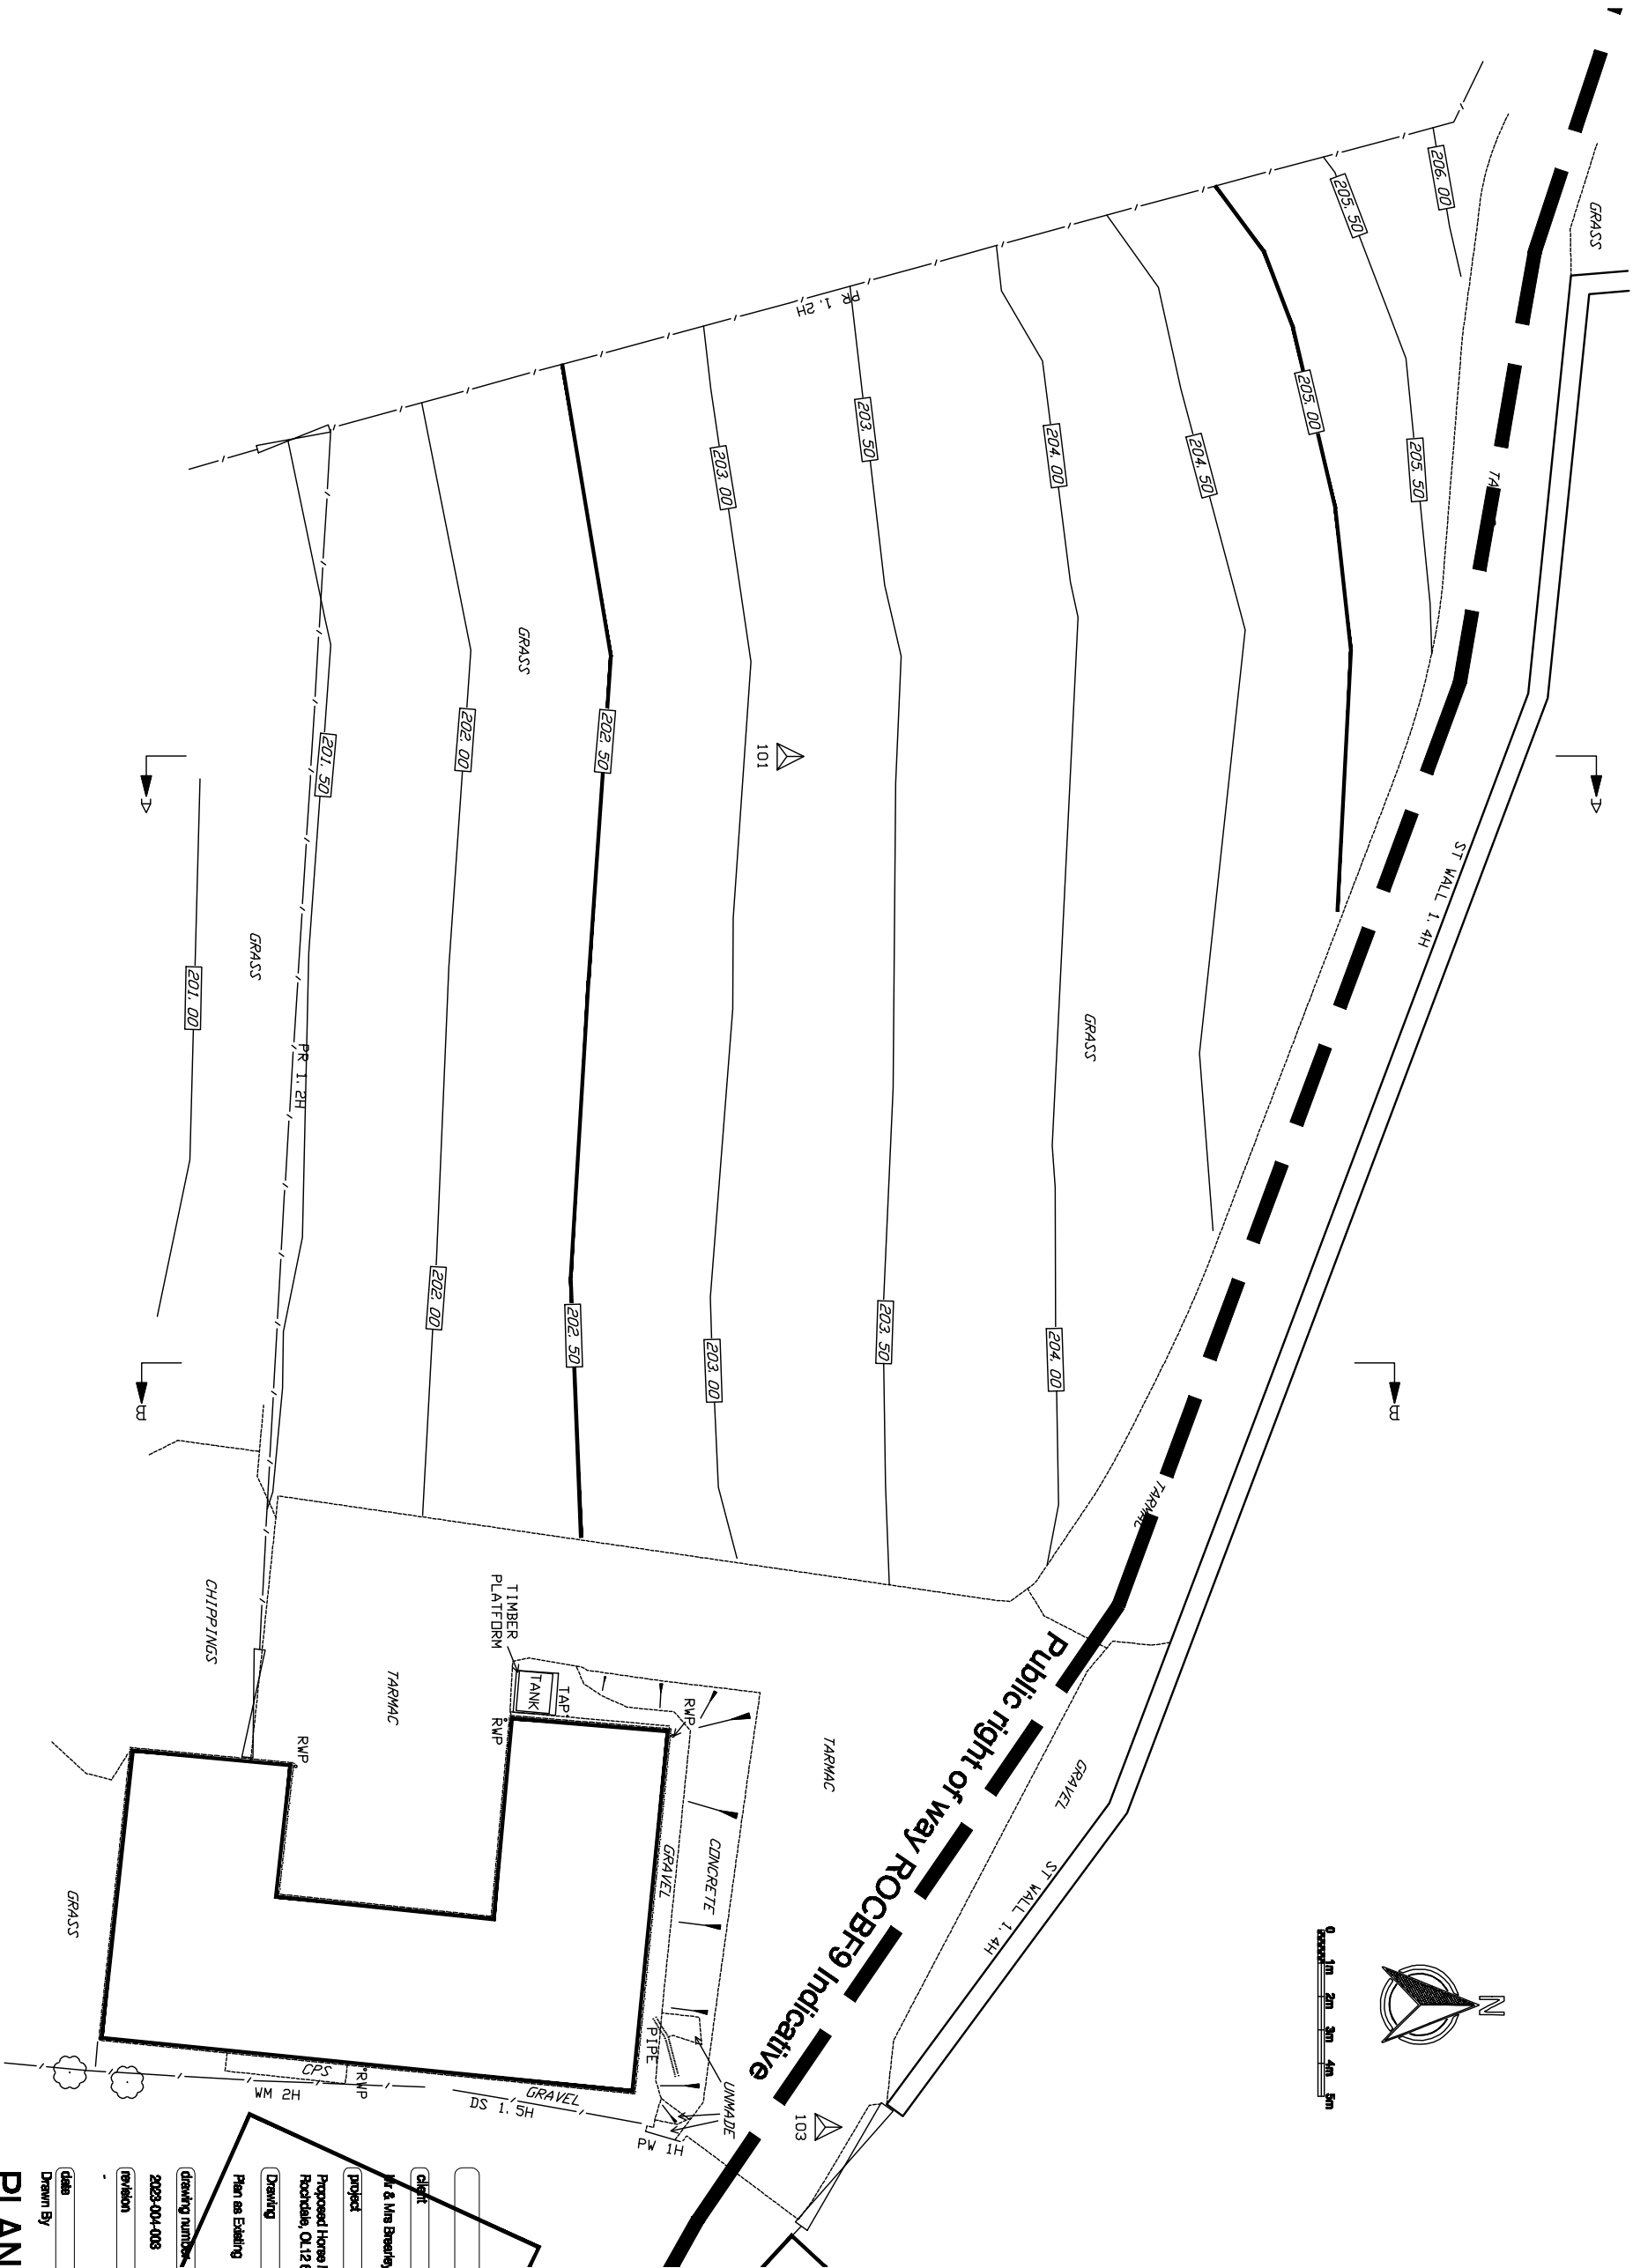

Client	
Project	
Proposed Horse Meadow at The Stables, Sheffield Lane, Norton Roadside, OL12 8BP	
Drawing	
Plan as Existing	
Drawing number	2023-004-008
Scale	1:200 at A3
Revision	
Date	
Drawn By	

PLANZ
K. Myhill