



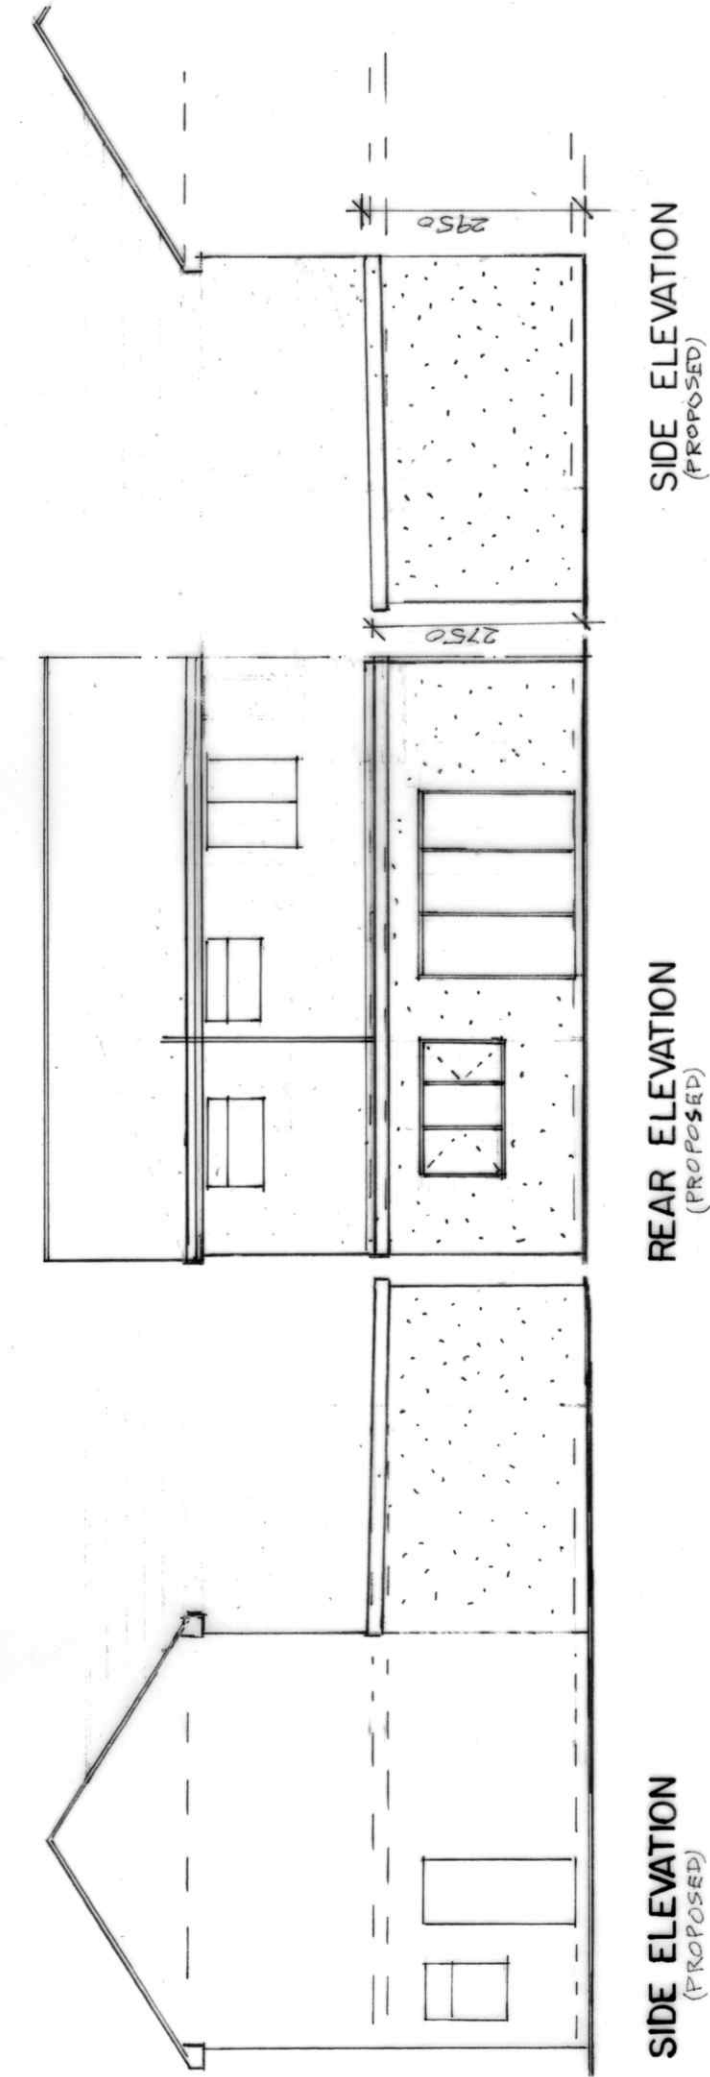

THIRLMERE ROAD

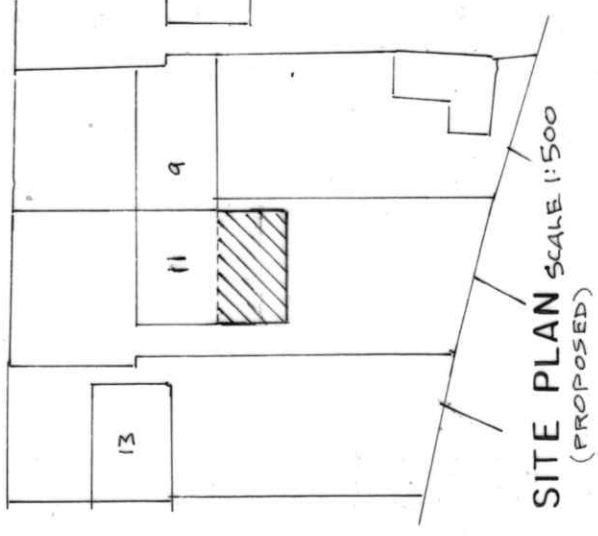

BUILDING DESIGN SERVICES

M. FAROOQ

6 Stock Close, Shawclough, Rochdale OL12 6BB

Tel: 01706 712231 Mob: 07967605763

PROPOSED SINGLE STOREY REAR EXTENSION AT
11 THIRLMERE ROAD ROCHDALE OL11 3LJ

For: Mr RIZWAN SHERAZ

Elevation

Scale 1:100

A2025/3