





front (south east) elevation

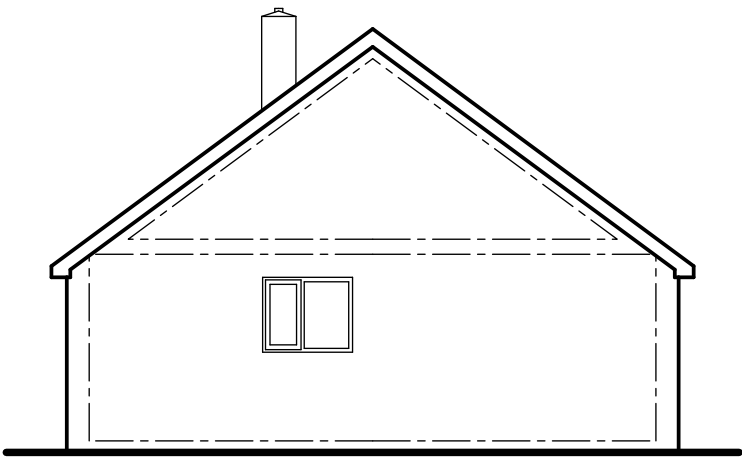


side (north east) elevation

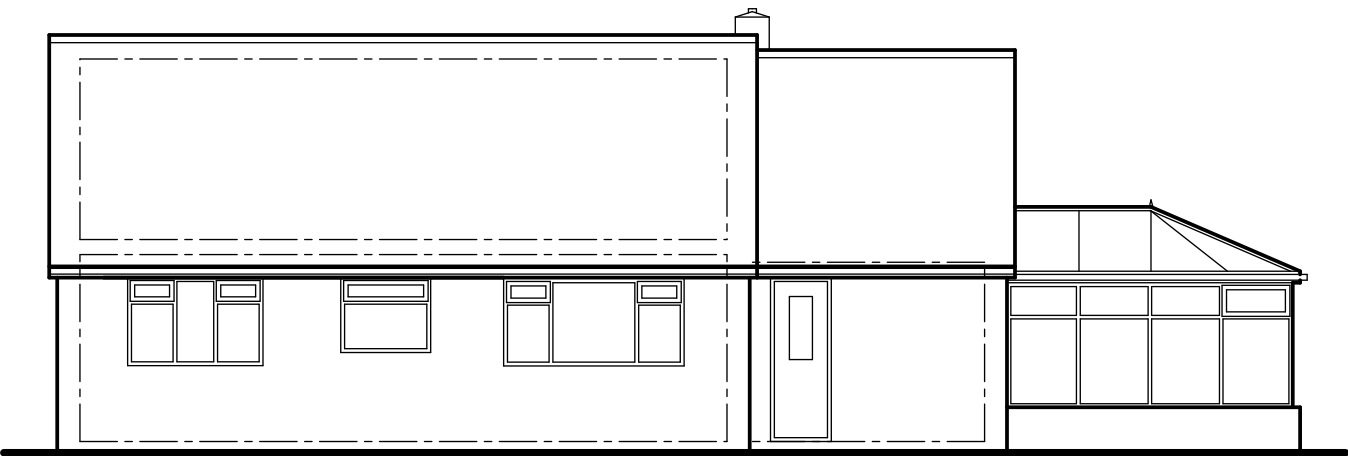

rear (north west) elevation



side (south west) elevation

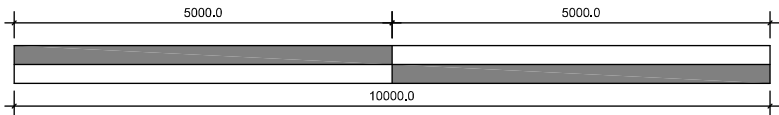

scale 1:100

Revision	Date	Details

Only Planning Officers may scale from this drawing.
All dimensions must be checked and verified before preparing production drawings or commencing works.
This drawing and its design is copyright and may not be reproduced in any form whatsoever without prior express written consent.

clear Architectural Services
Mark Herring, Clear Architectural Services, 50 Rectory Street, Middleton, Manchester. M24 5TY.
T. 0161 653 7128 M. 07968 748606 E. mark@clear-architecture.co.uk W. www.clear-architecture.co.uk



Date February 2025. Drawn JLK.
Scale 1:100 at A3. Checked MLH.

Client Mr. & Mrs. Dalton.
Proposed Extension and Alterations.
90 Warwick Road, Middleton,
Manchester M24 1HX.

Drawing title Existing Elevations.
PLANNING.
Drawing No. CM364 EX 02.