


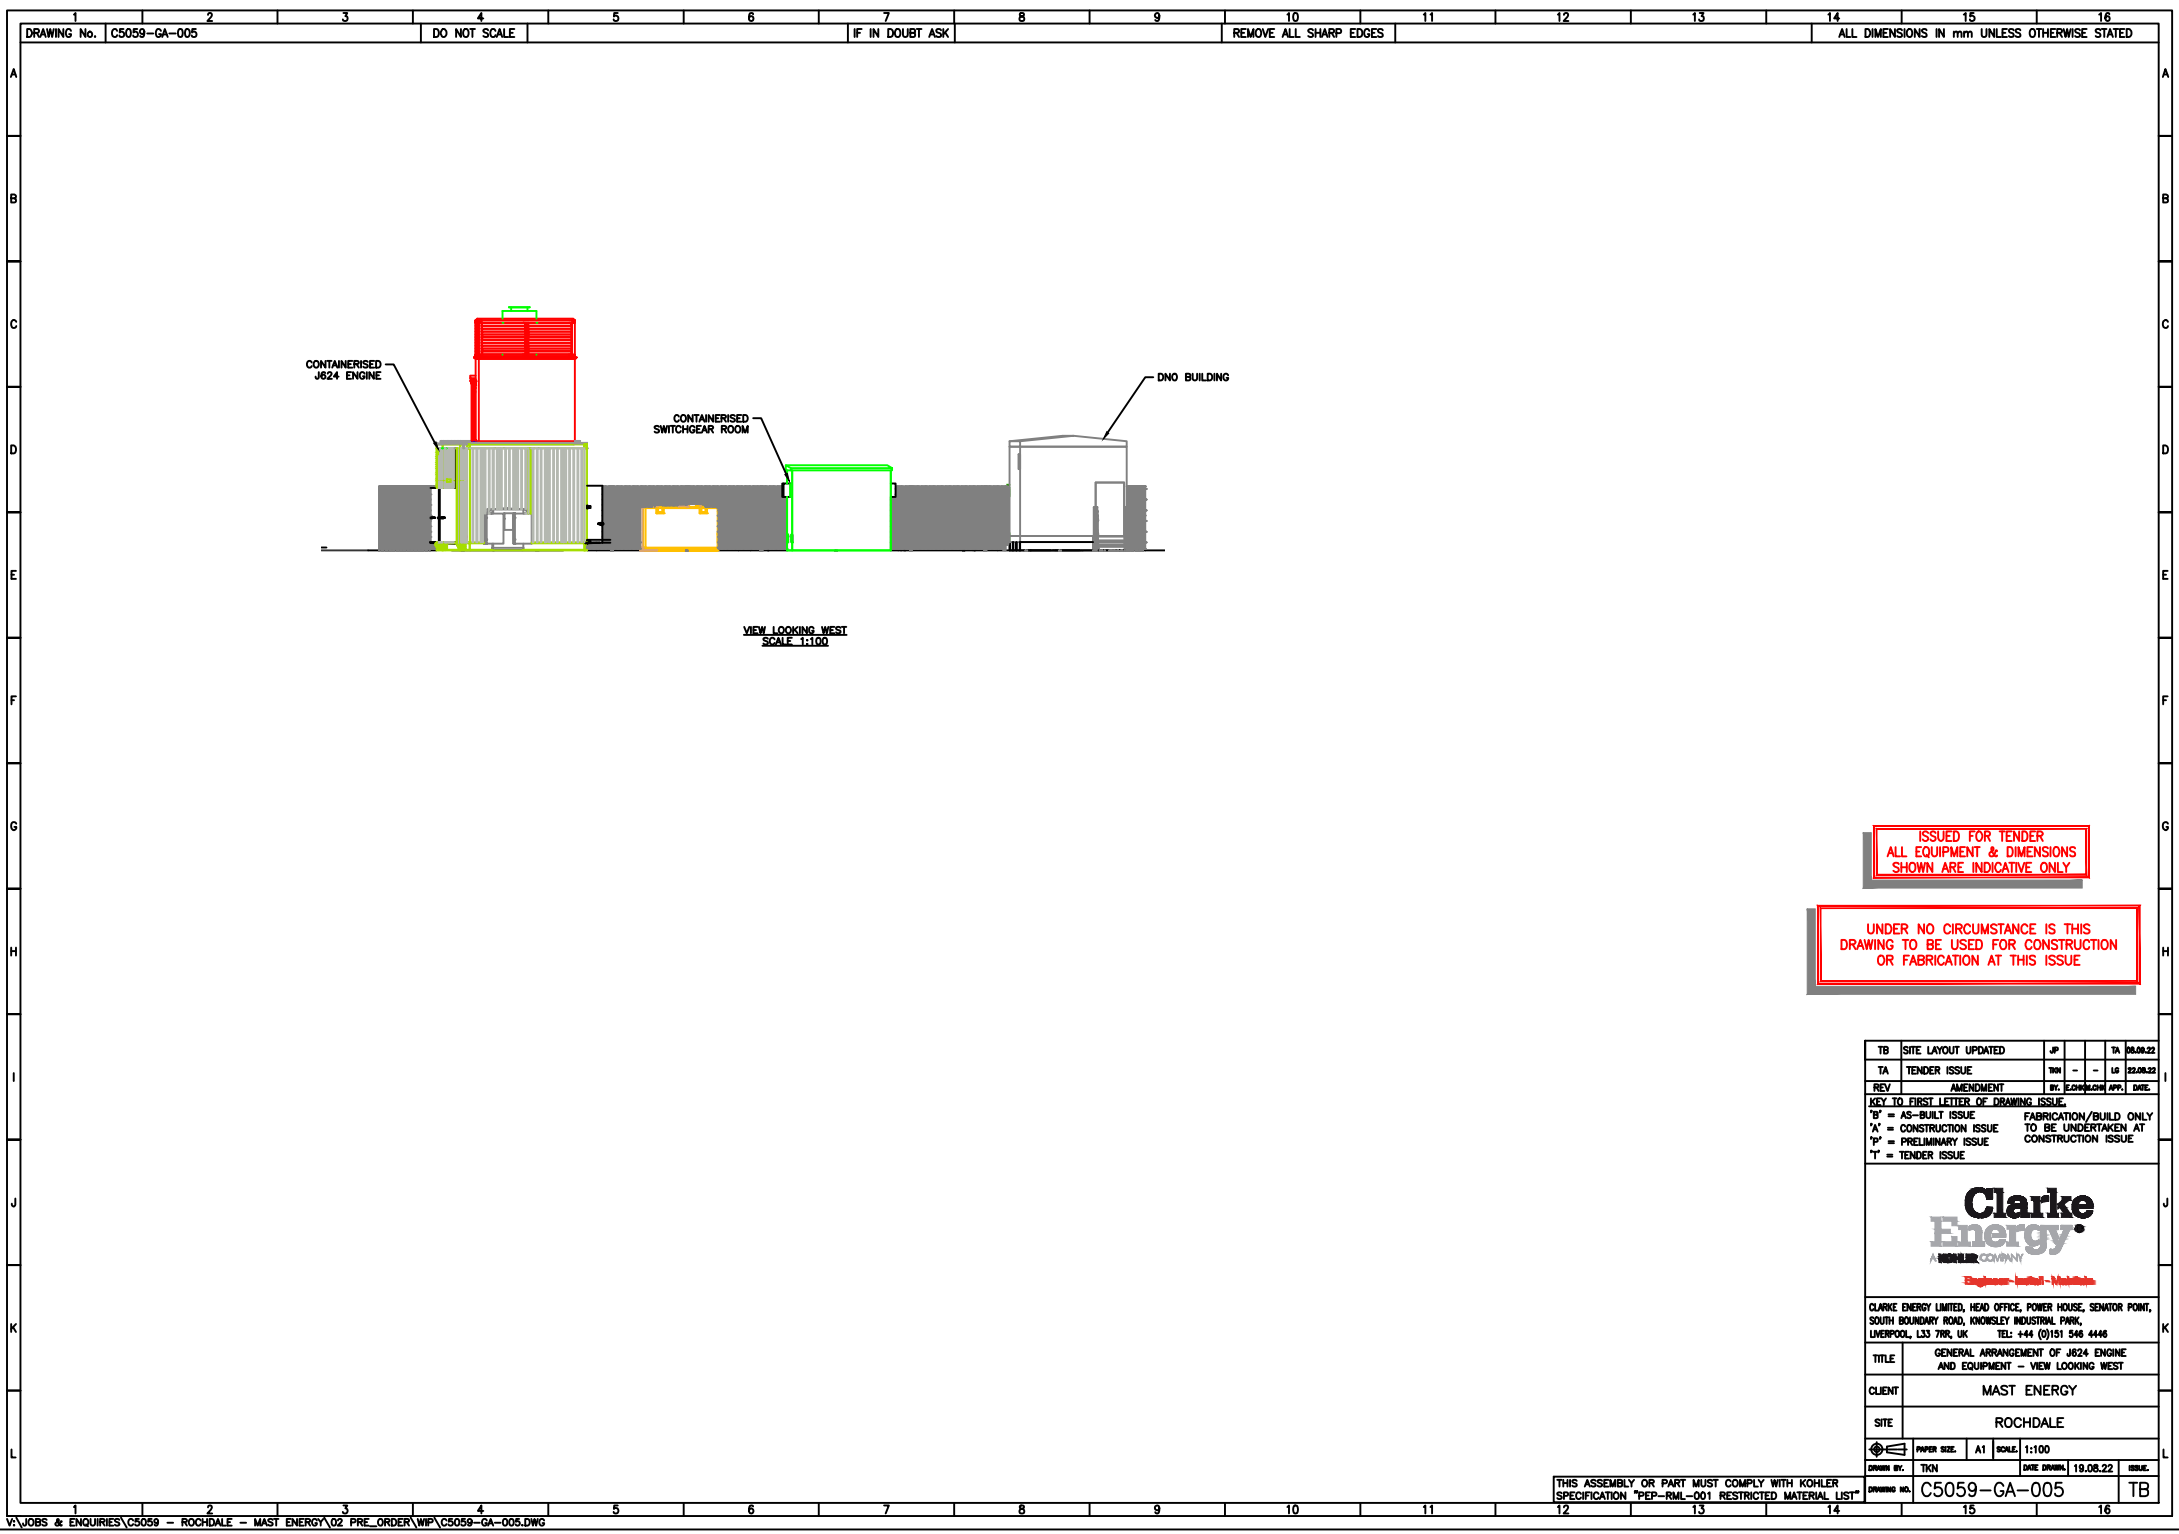

ISSUED FOR TENDER
ALL EQUIPMENT & DIMENSIONS
SHOWN ARE INDICATIVE ONLY

UNDER NO CIRCUMSTANCE IS THIS
DRAWING TO BE USED FOR CONSTRUCTION
OR FABRICATION AT THIS ISSUE

TB	SITE LAYOUT UPDATED	JP		TA	18.08.22
TA	TENDER ISSUE	TBN	-	LG	22.08.22
REV	AMENDMENT	BY	DATE	APP.	DATE
KEY TO FIRST LETTER OF DRAWING ISSUE					
'B'	AS-BUILT ISSUE	FABRICATION/BUILD ONLY			
'K'	CONSTRUCTION ISSUE	TO BE UNDERTAKEN AT			
'P'	PRELIMINARY ISSUE	CONSTRUCTION ISSUE			
'T'	TENDER ISSUE				

Clarke Energy
A BENTLEY COMPANY
Engineers • Installers • Maintainers

CLARKE ENERGY LIMITED, HEAD OFFICE, POWER HOUSE, SENATOR POINT,
SOUTH BOUNDARY ROAD, KNOWSLEY INDUSTRIAL PARK,
LIVERPOOL, L33 7PL, UK TEL: +44 (0)151 546 4446

TITLEGENERAL ARRANGEMENT OF J624 ENGINE
AND EQUIPMENT - VIEW LOOKING WEST

CLIENTMAST ENERGY

SITEROCHDALE

PAPER SIZE: A1 SCALE: 1:100

DRAWN BY: TBN DATE DRAWN: 19.08.22 ISSUE: TB

DRAWING NO. C5059-GA-005

THIS ASSEMBLY OR PART MUST COMPLY WITH KOHLER
SPECIFICATION "PEP-RML-001 RESTRICTED MATERIAL LIST"