

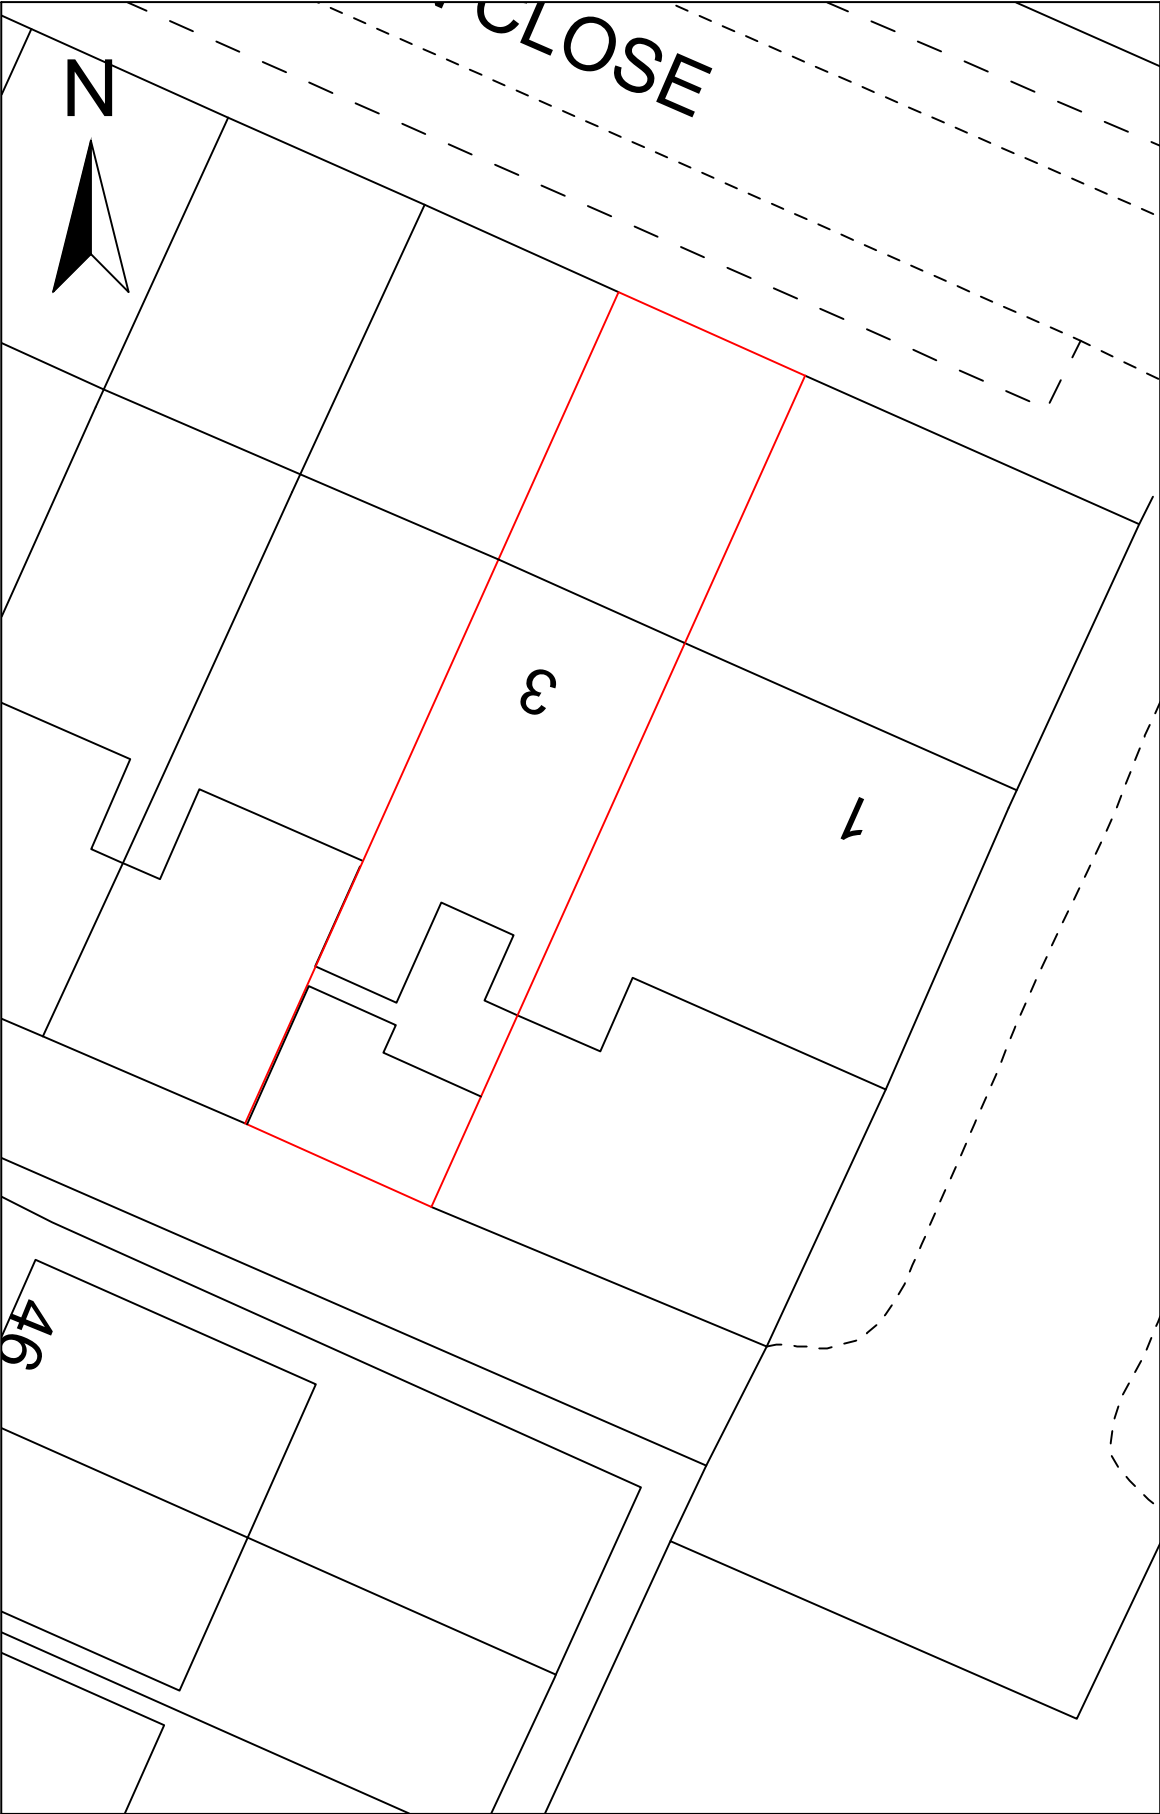


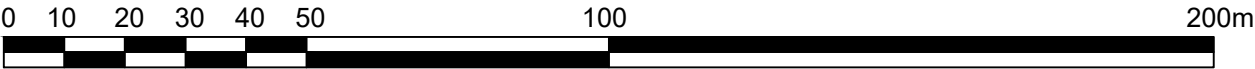

Proposed Block Plan Scale 1:200 @A3

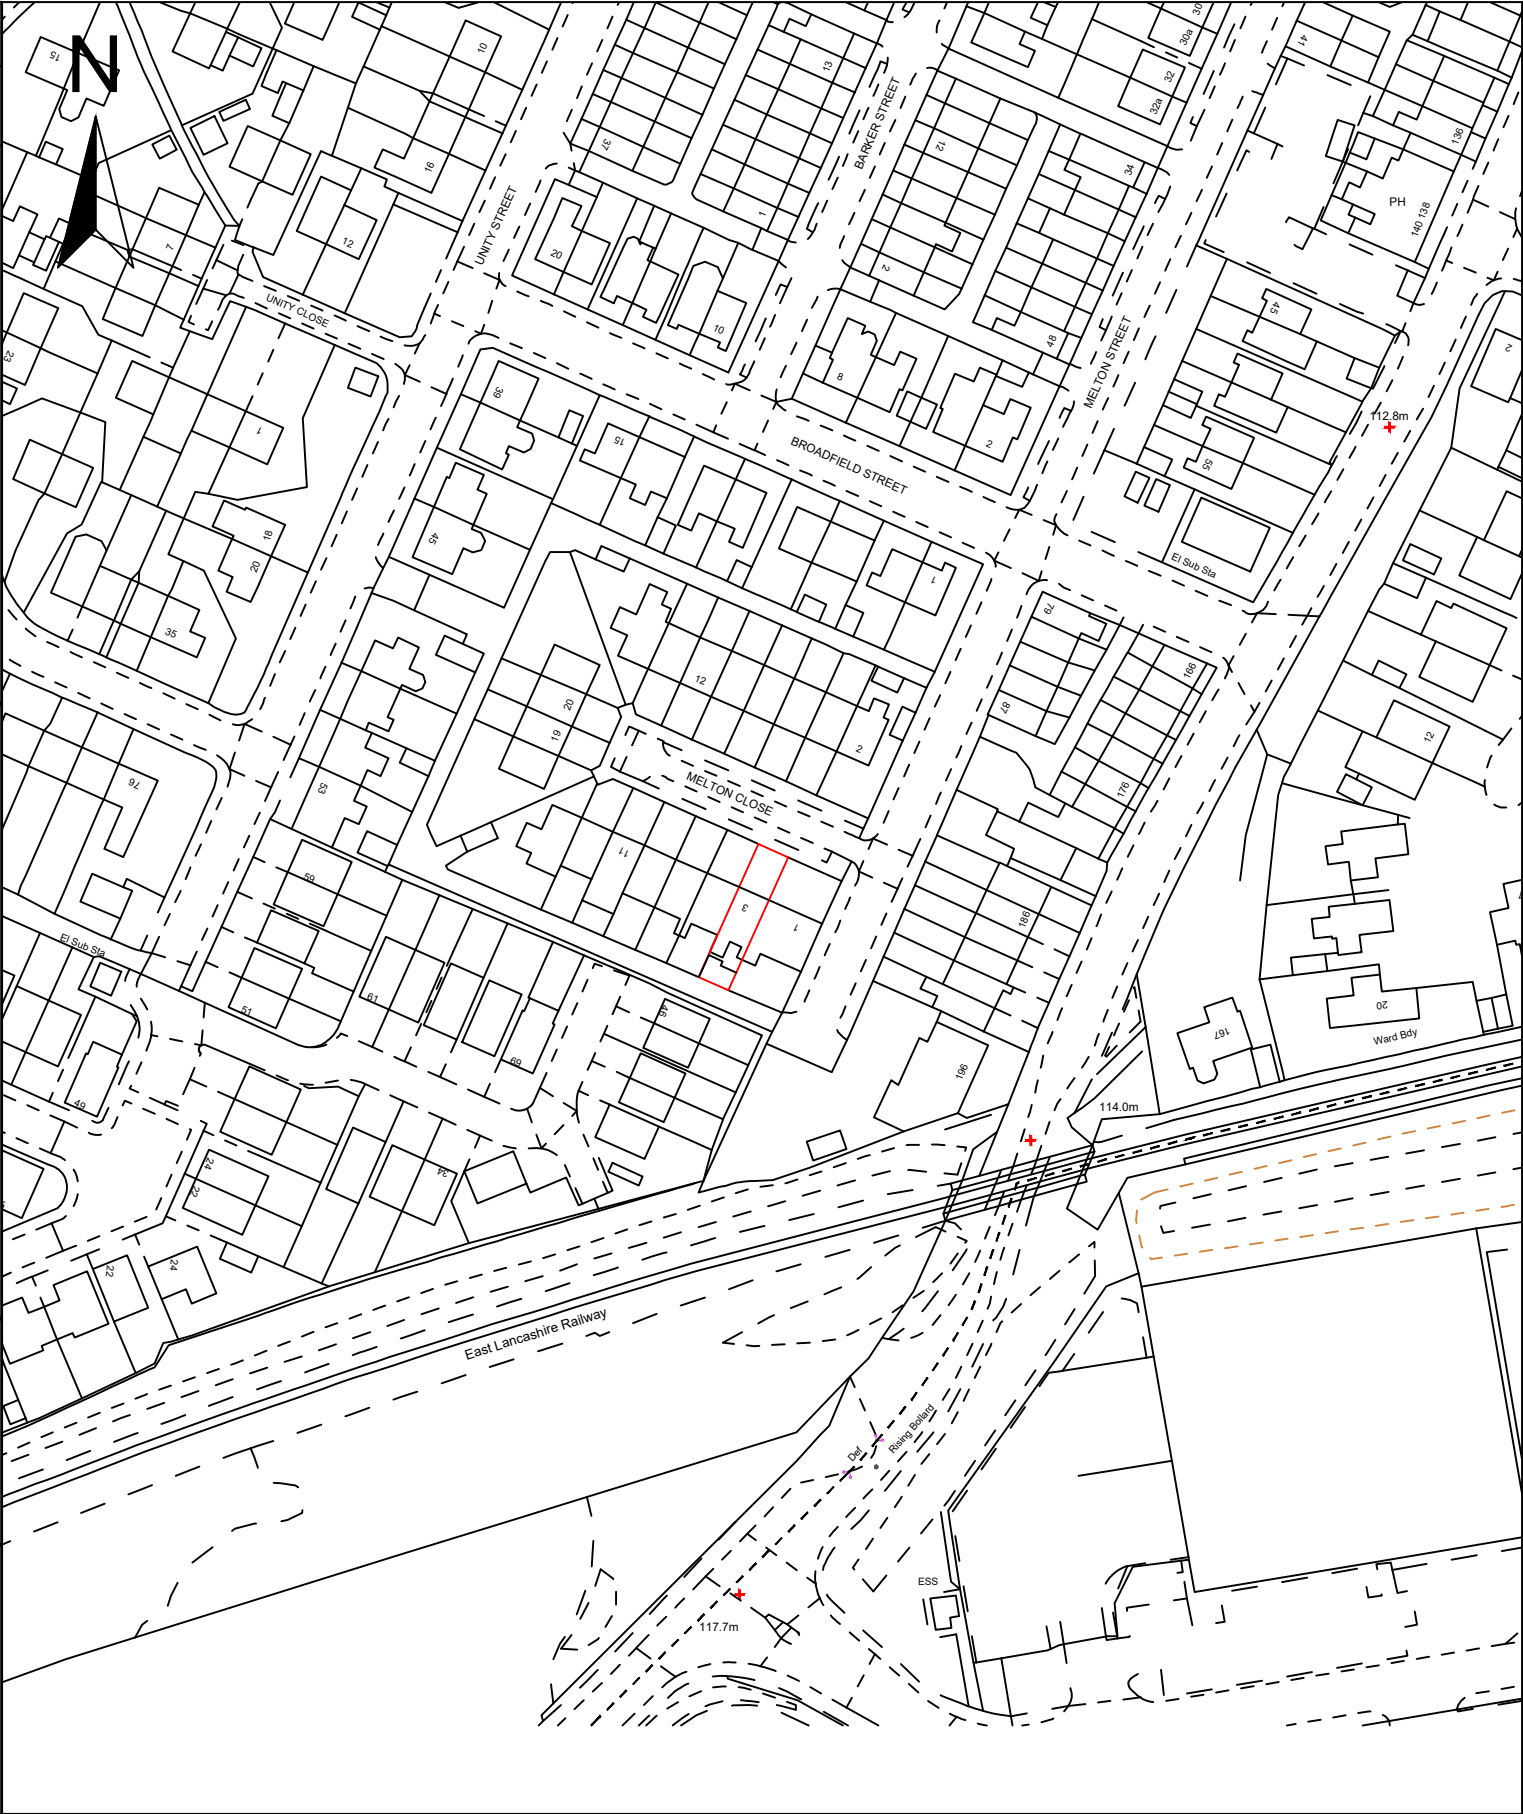

Location Map Scale 1:1250 @A3

CLIENT	
Akbar Sarwar	
PROJECT	
Lawful Development Certificate	
SITE ADDRESS	
3 Melton Close, Heywood, OL10 3DS	
DRAWING	
Existing Block Plan / Location Map	
Project No	DATE
1549	29/01/2025
DRAWN BY	CHECKED BY
AN	SS
Drawing No	
3-M-CI-OL10-LOC_BLK	

