


Proposed Roof Plan

[illegible]



Client
Sabiya Khatun

Drawing


Scale	Date		
As	Nov'22	CS	US
indicated@A1			

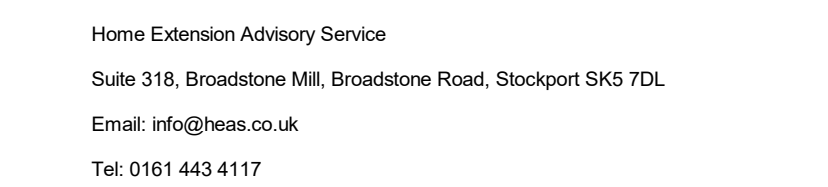

0020	03	10	Rev. No. A
------	----	----	---------------

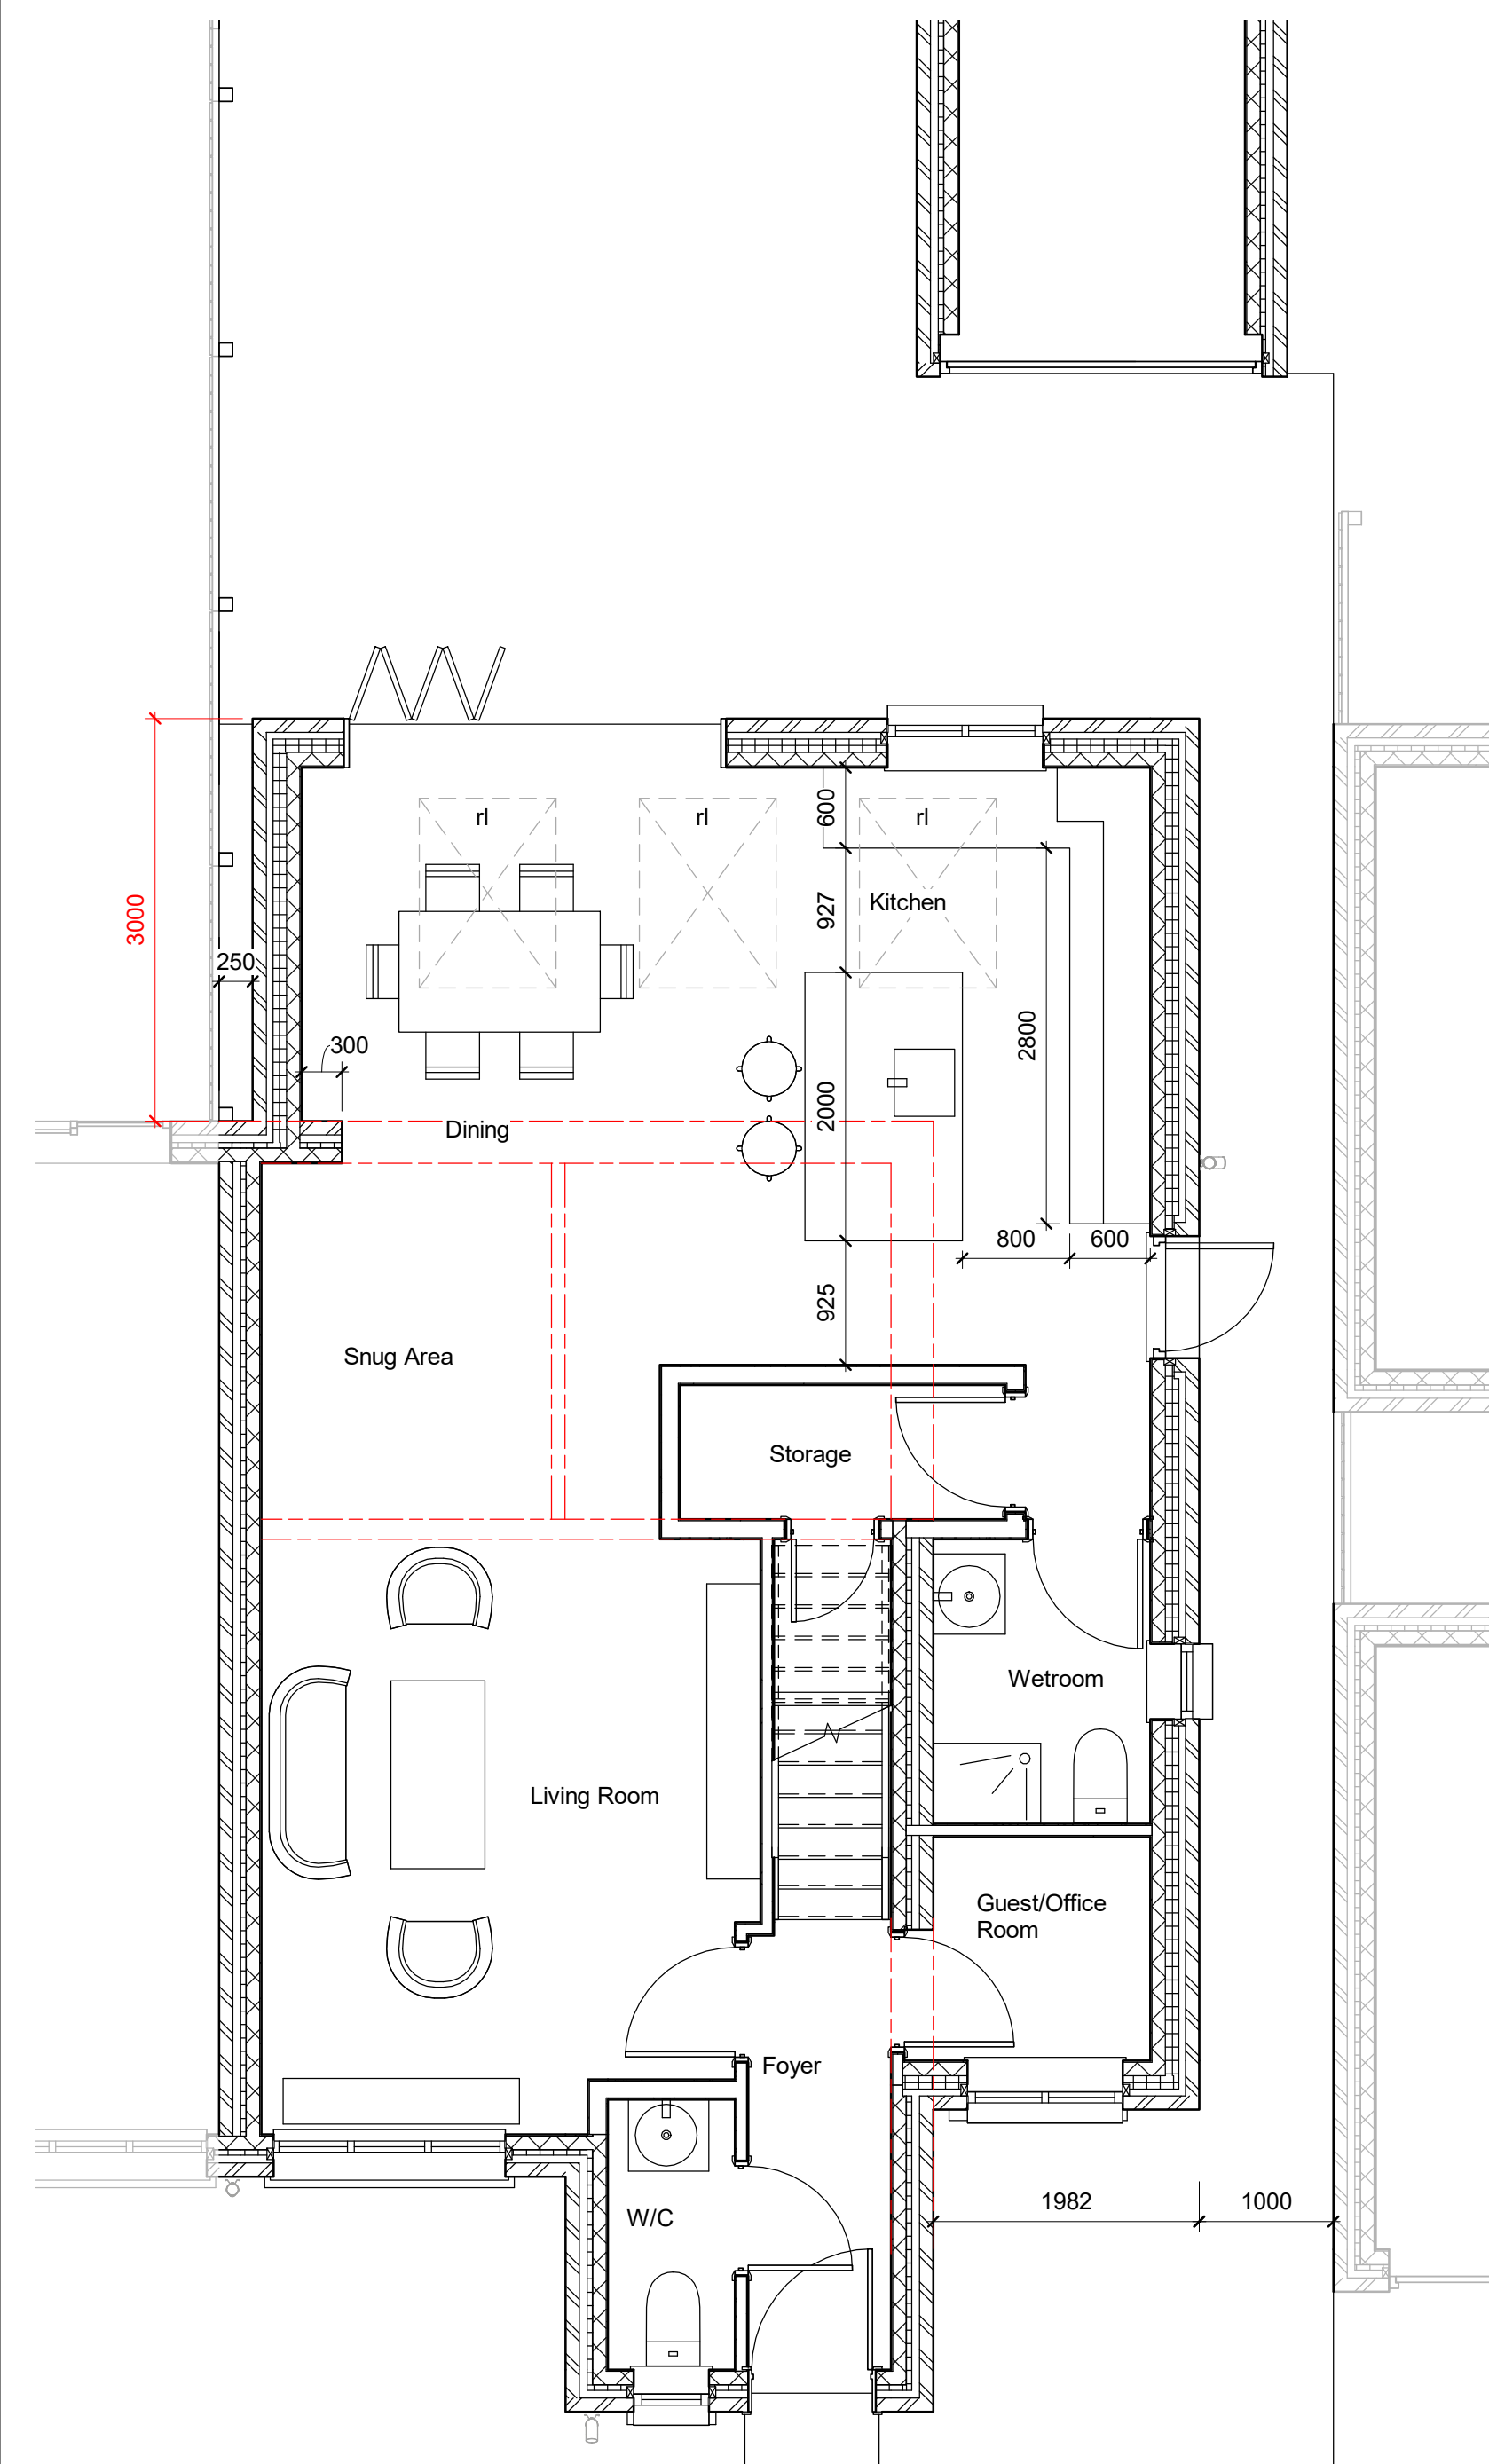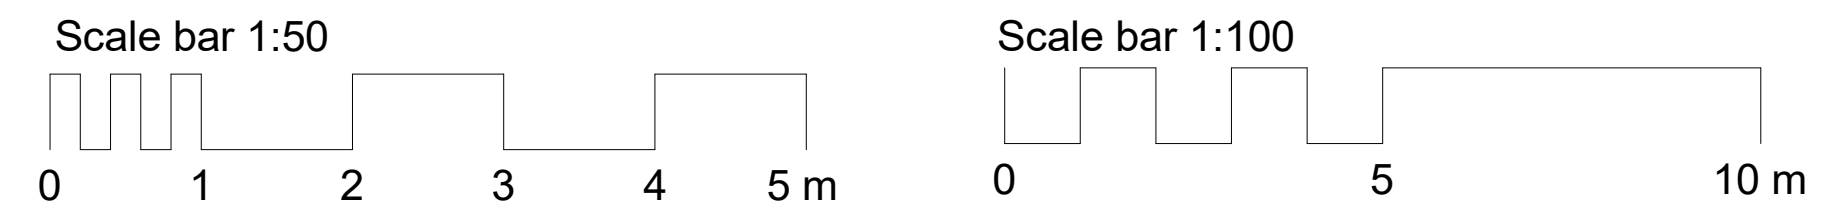


Proposed Ground Floor Plan

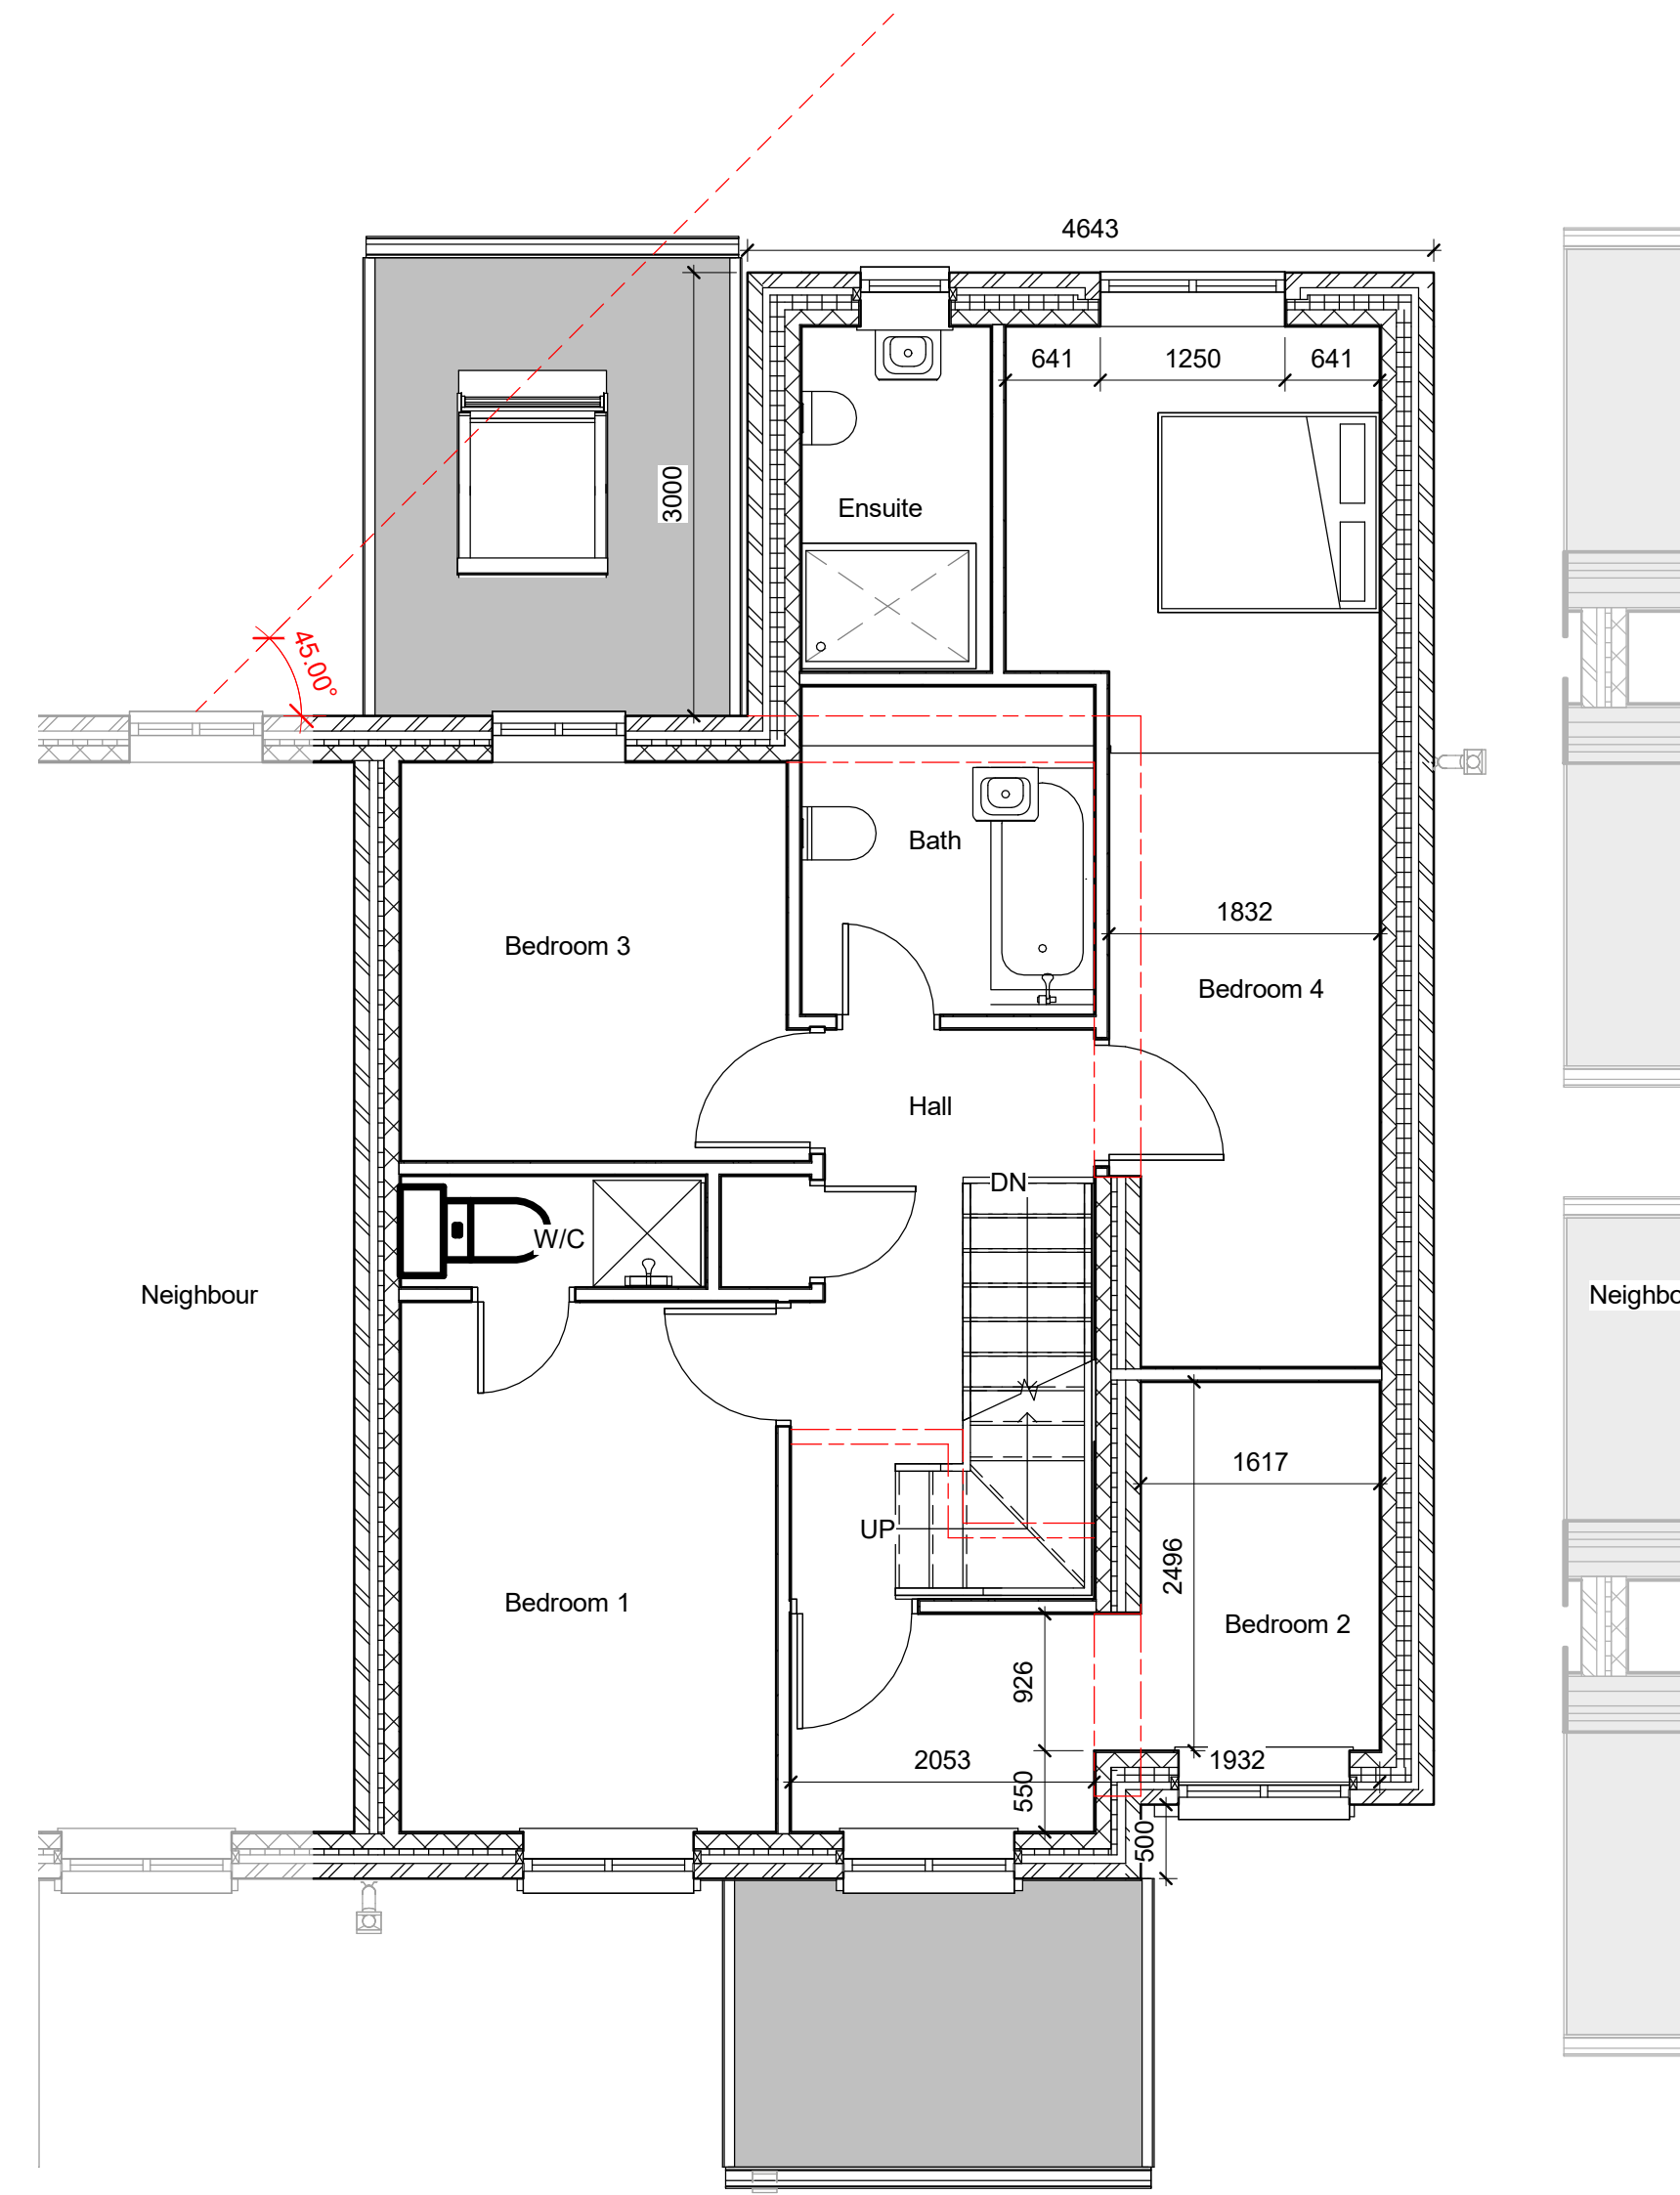

Proposed First Floor Plan


1 : 50

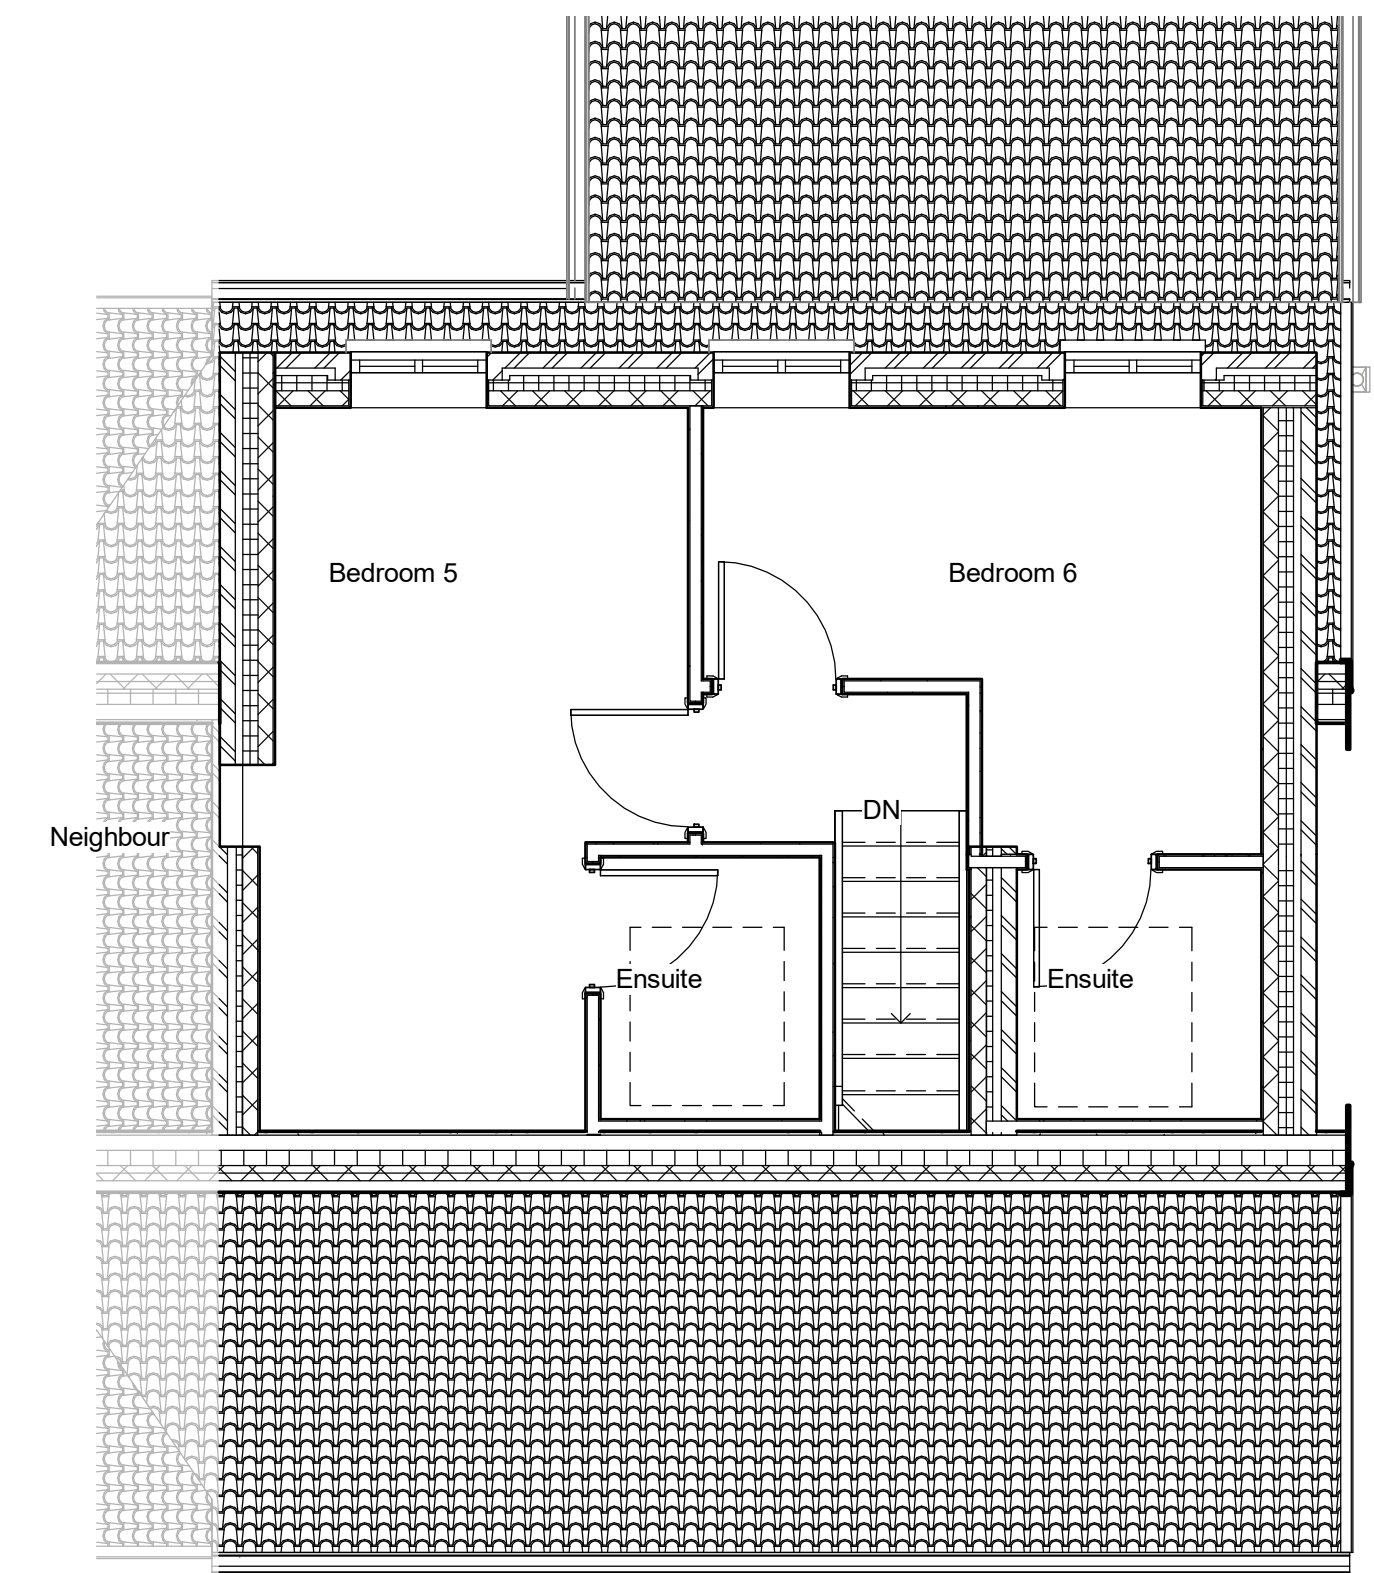


03 Proposed Loft




Proposed Front Elevation

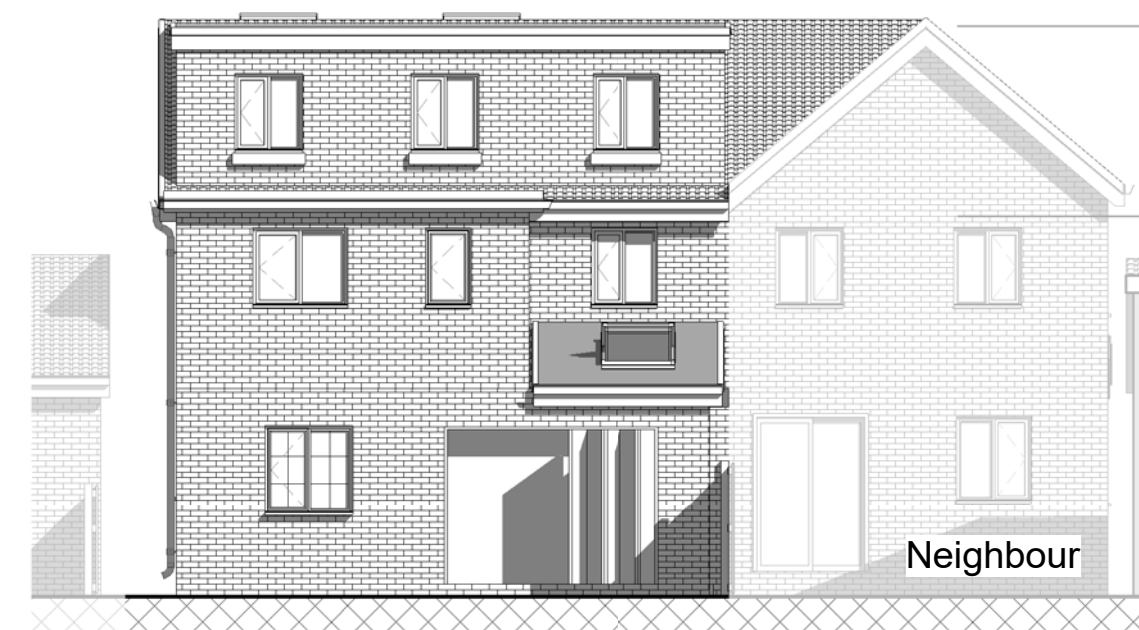

Proposed Rear Elevation

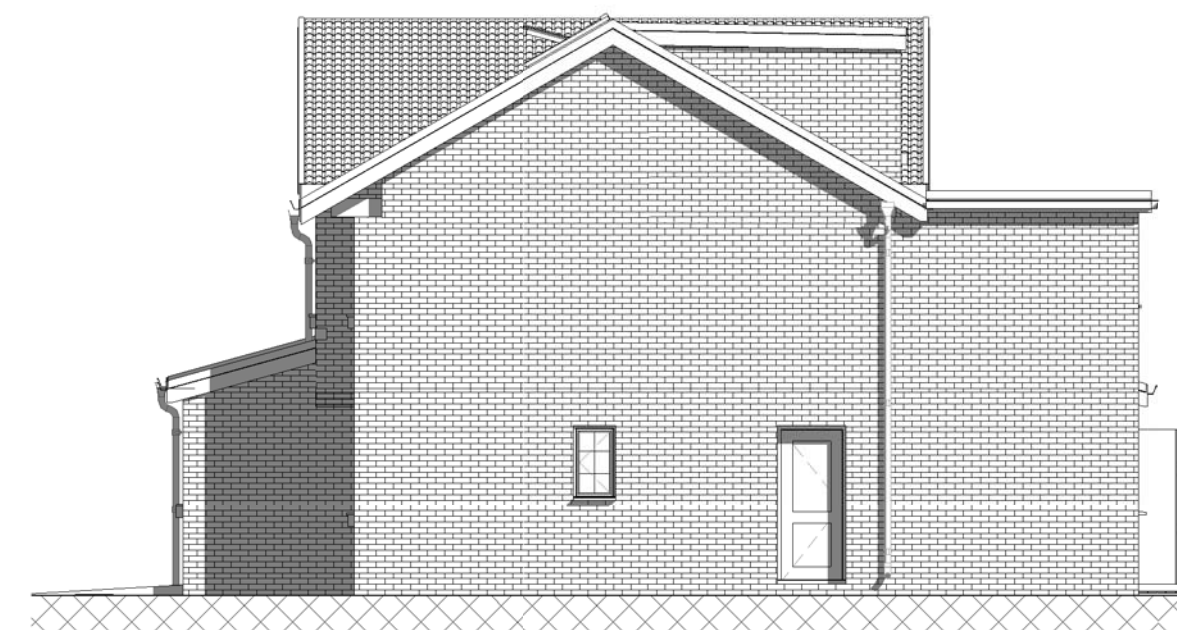

Proposed Side Elevation 1

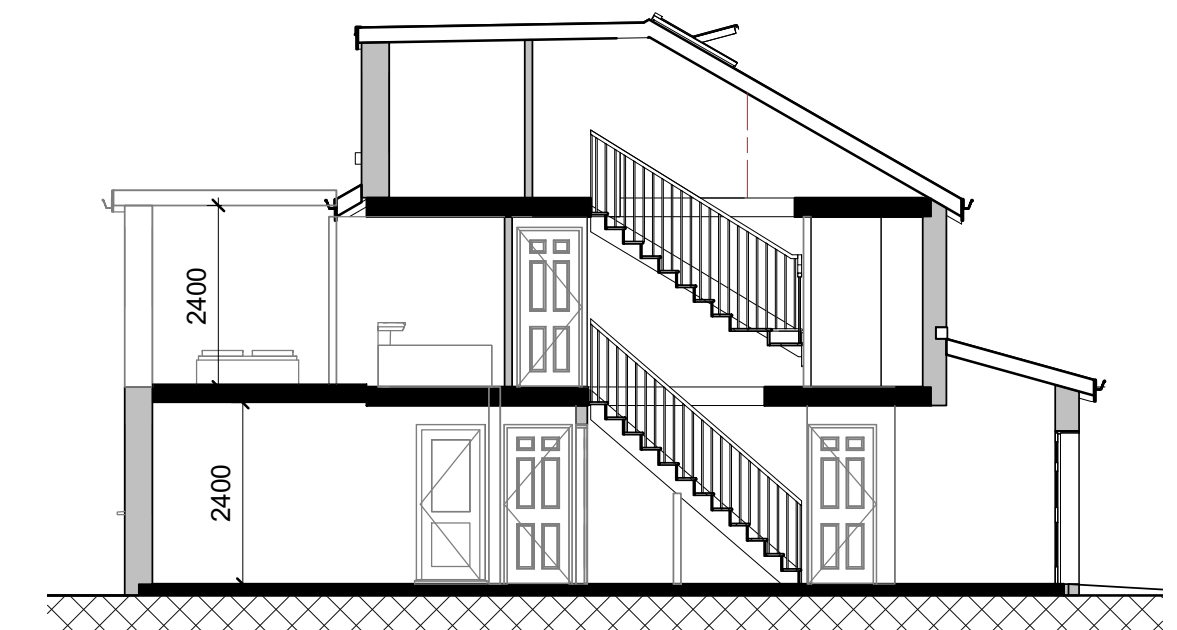

Section 1-1
1 : 100