


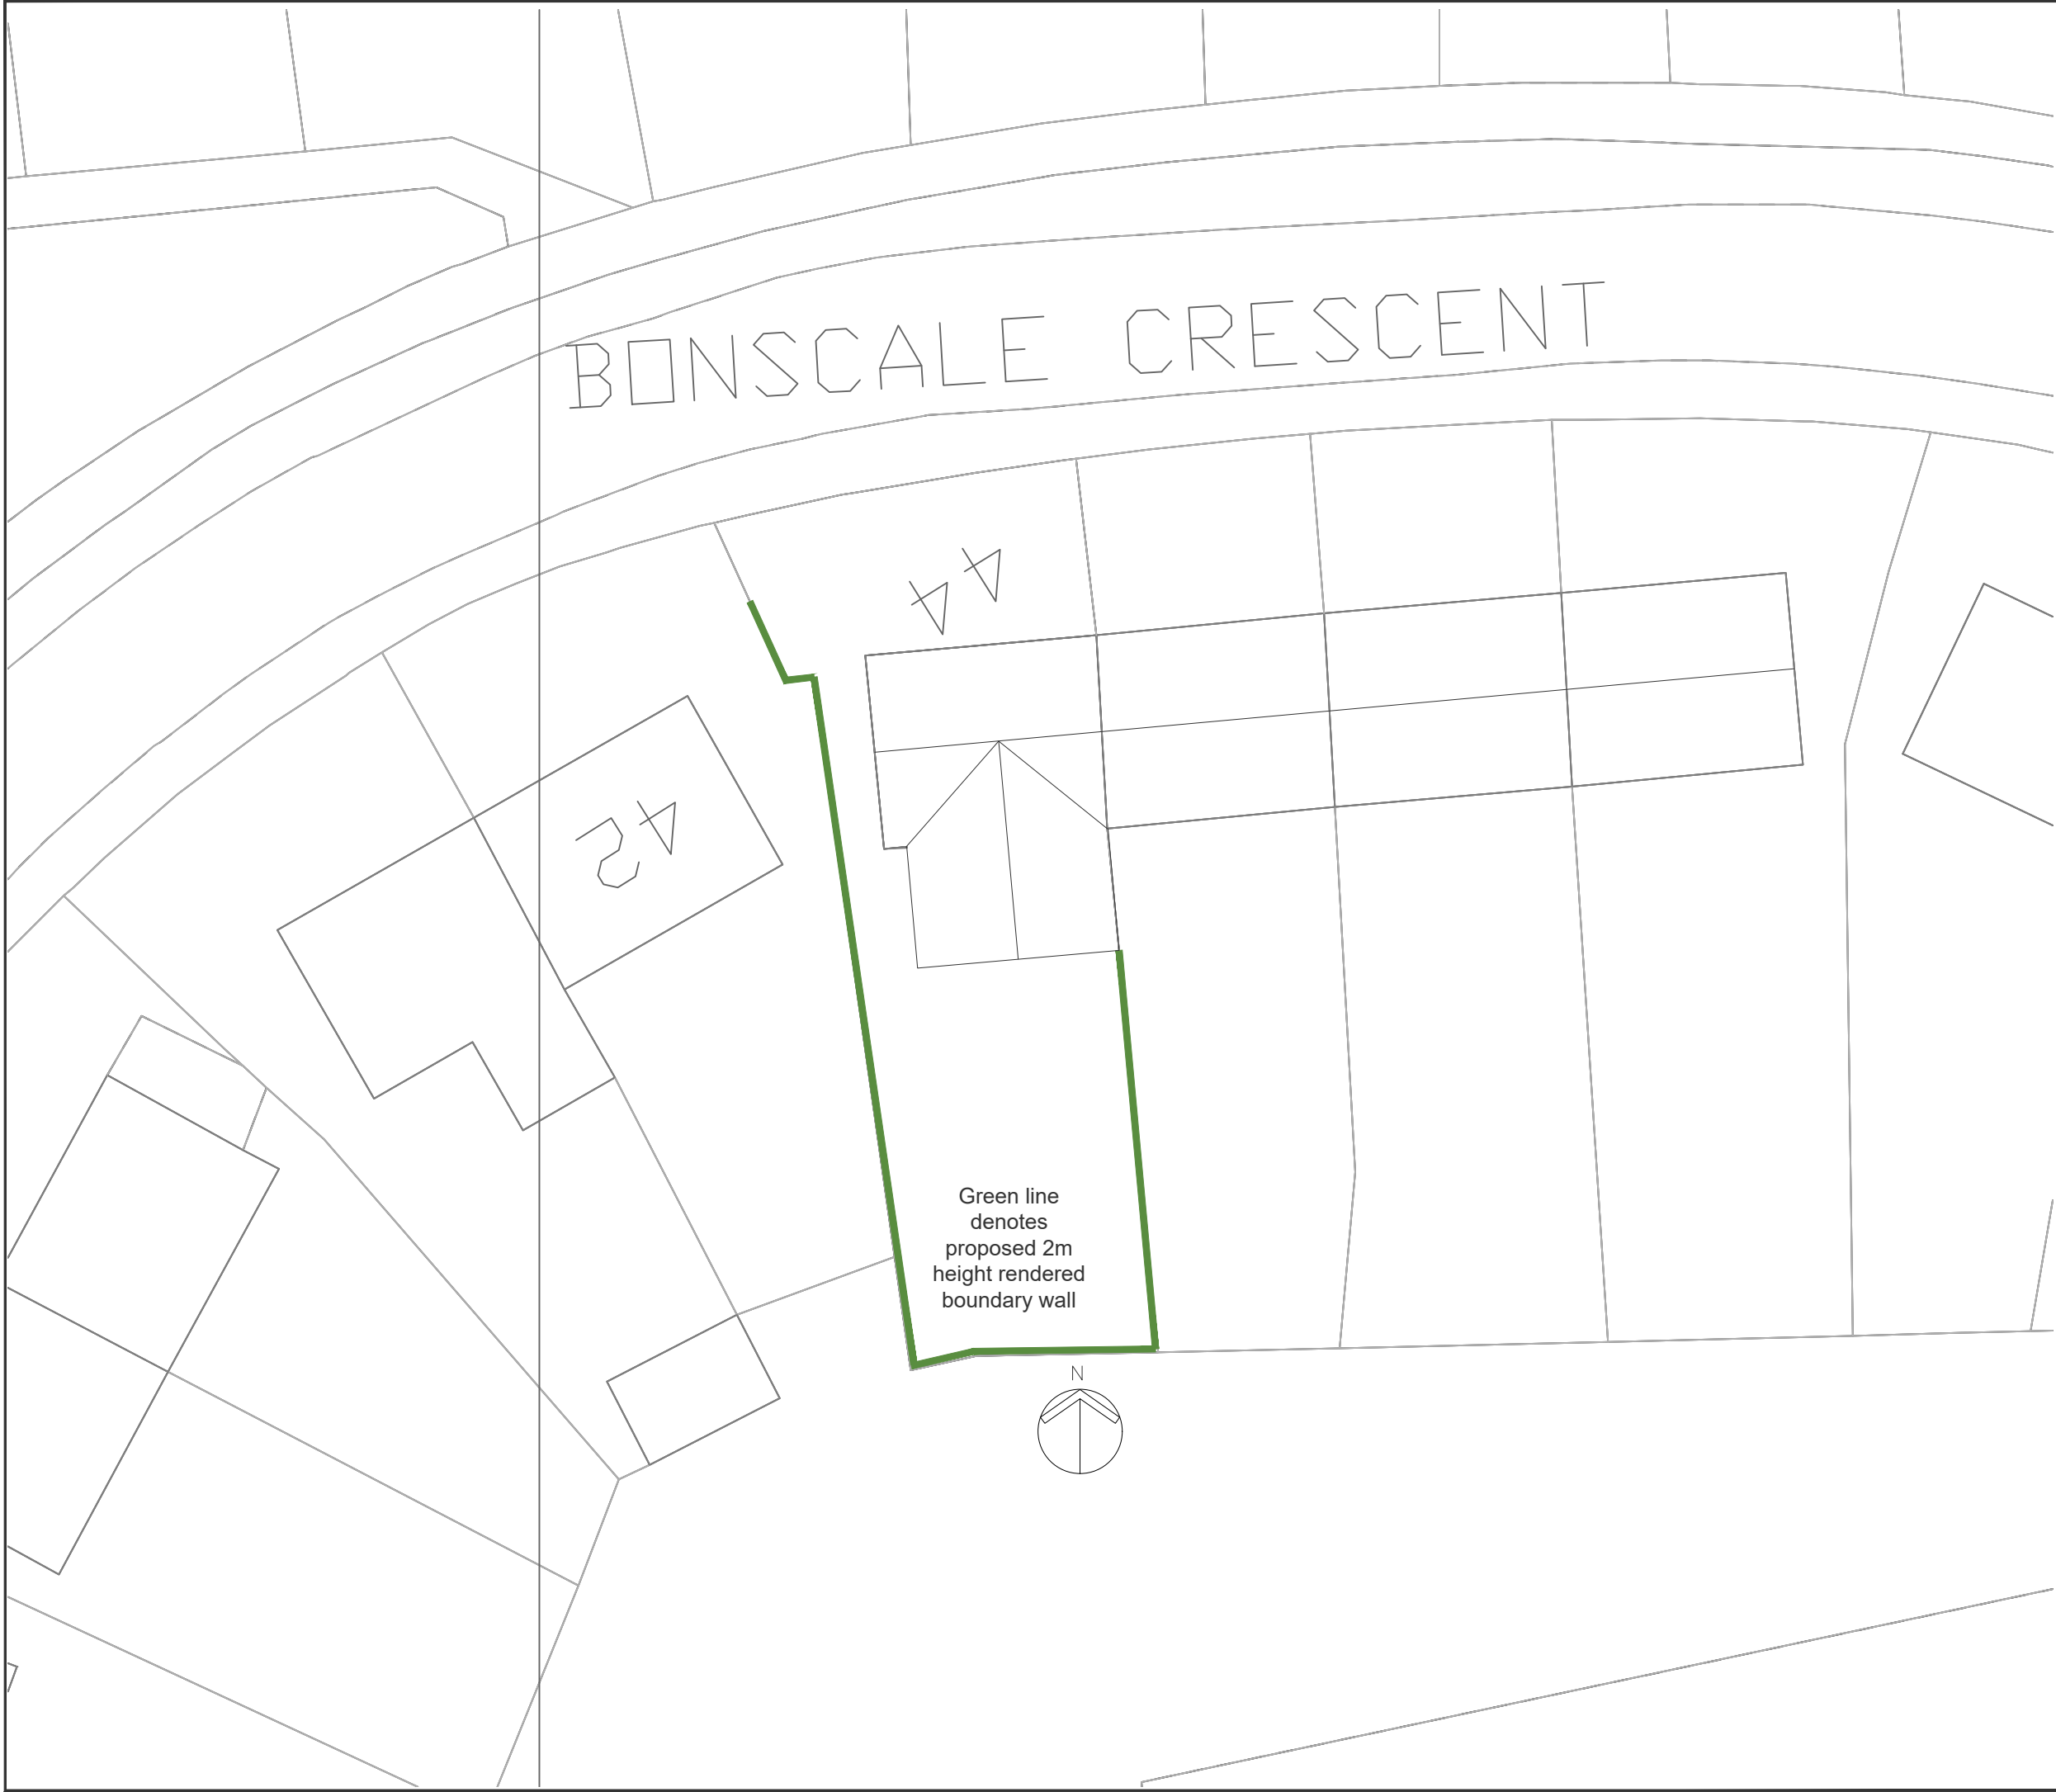

Notes:

© COPYRIGHT RESERVED

REVISIONS	DATE	CHKD	No

StandOut Designs High Street, South Milford, LS25 5AQ Mob: 07503 819 194 Email: info@standout-designs.co.uk			
Project		44 BONSCALE CRESCENT MIDDLETON, MANCHESTER M24 5LY	
Client		VASILIS MALOUDIS	
Title		PROPOSED BLOCK PLAN	
Drawn EK		Scale 1:200@A4	
Checked EK		Date MARCH 2023	
Job no 125	Dwg.No 12	Rev	