

All dimensions are to be checked on site prior to construction, manufacture, any components and ordering of materials and equipment.
All dimensions are to be checked by changes in construction
Any discrepancies are to be reported to the architect for clarification.

All materials used conforming to be in accordance with the current British Standards and codes of practice.

All materials used conform with the Standards and codes of practice


All proprietary products are to be used strictly in accordance with the manufacturer's printed instructions. The Contractor is to refer to the specifications and recommendations.

This drawing is to be used in conjunction with all relevant Architectural, Structural Engineers, Mechanical Engineers, Electrical Engineers and Specialists drawings and specifications.

All details are to be in accordance with the DTL's "Uniting Thermal Insulation and Air Leakage: Robust construction details for dwellings and similar buildings".

All Separating Floor and Separating Wall details are to be strictly in accordance with Product details Part E: Resistance to the passage of sound publication and procedure.

DO NOT SCALE FROM THIS DRAWING

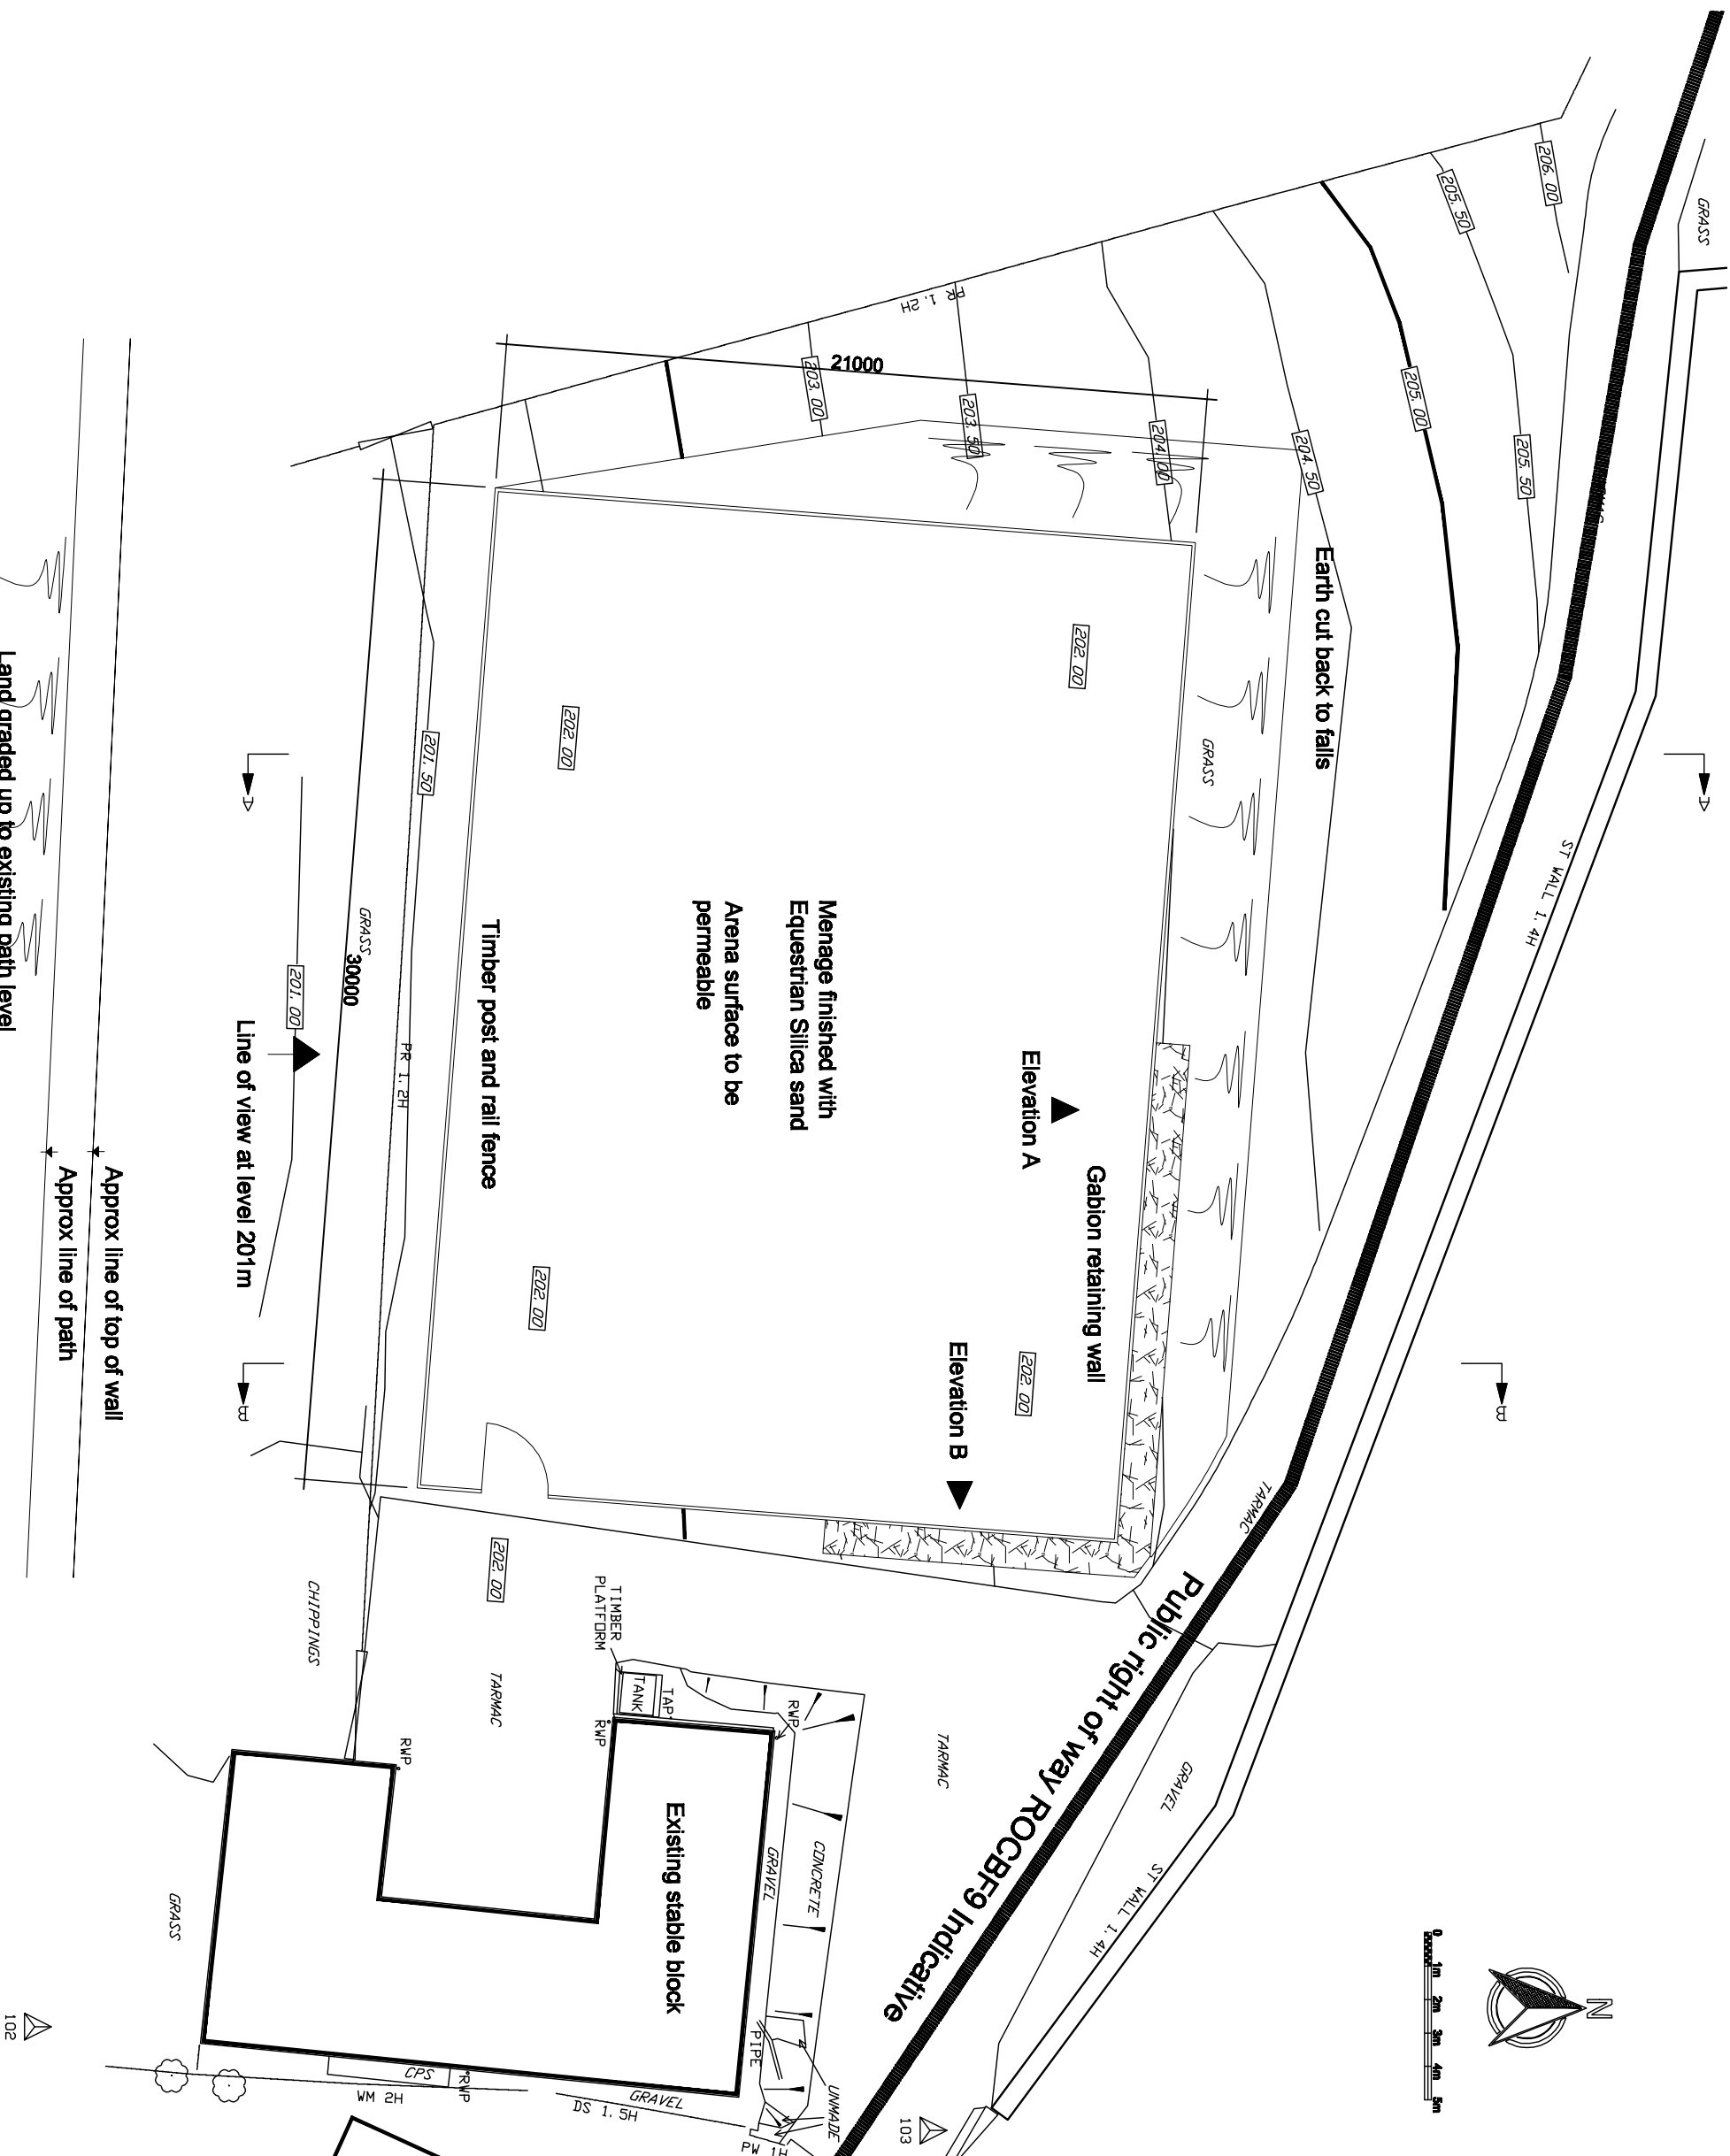

Item B: Answer evidence to the persuasive notes added Item A: Inductive observations added	
client	
Mr & Mrs Breatley	
project	
Proposed Horse Menagerie at The Stables, Sheffield Lane, Norden Rochdale, OL12 6SP	
Drawing	
Plan as Proposed	
drawing number	Scale
2023-004-005	1:200 at A3
revision	
B	
date	
Drewn By	

PLANZ

Drawn By

К МЫНН

Mob : 07712 408024
Email : plantz@btinternet.com