


For Planning Application only
Not for Construction

Key - Nursery Areas

- Babies
- Toddlers
- Pre-School

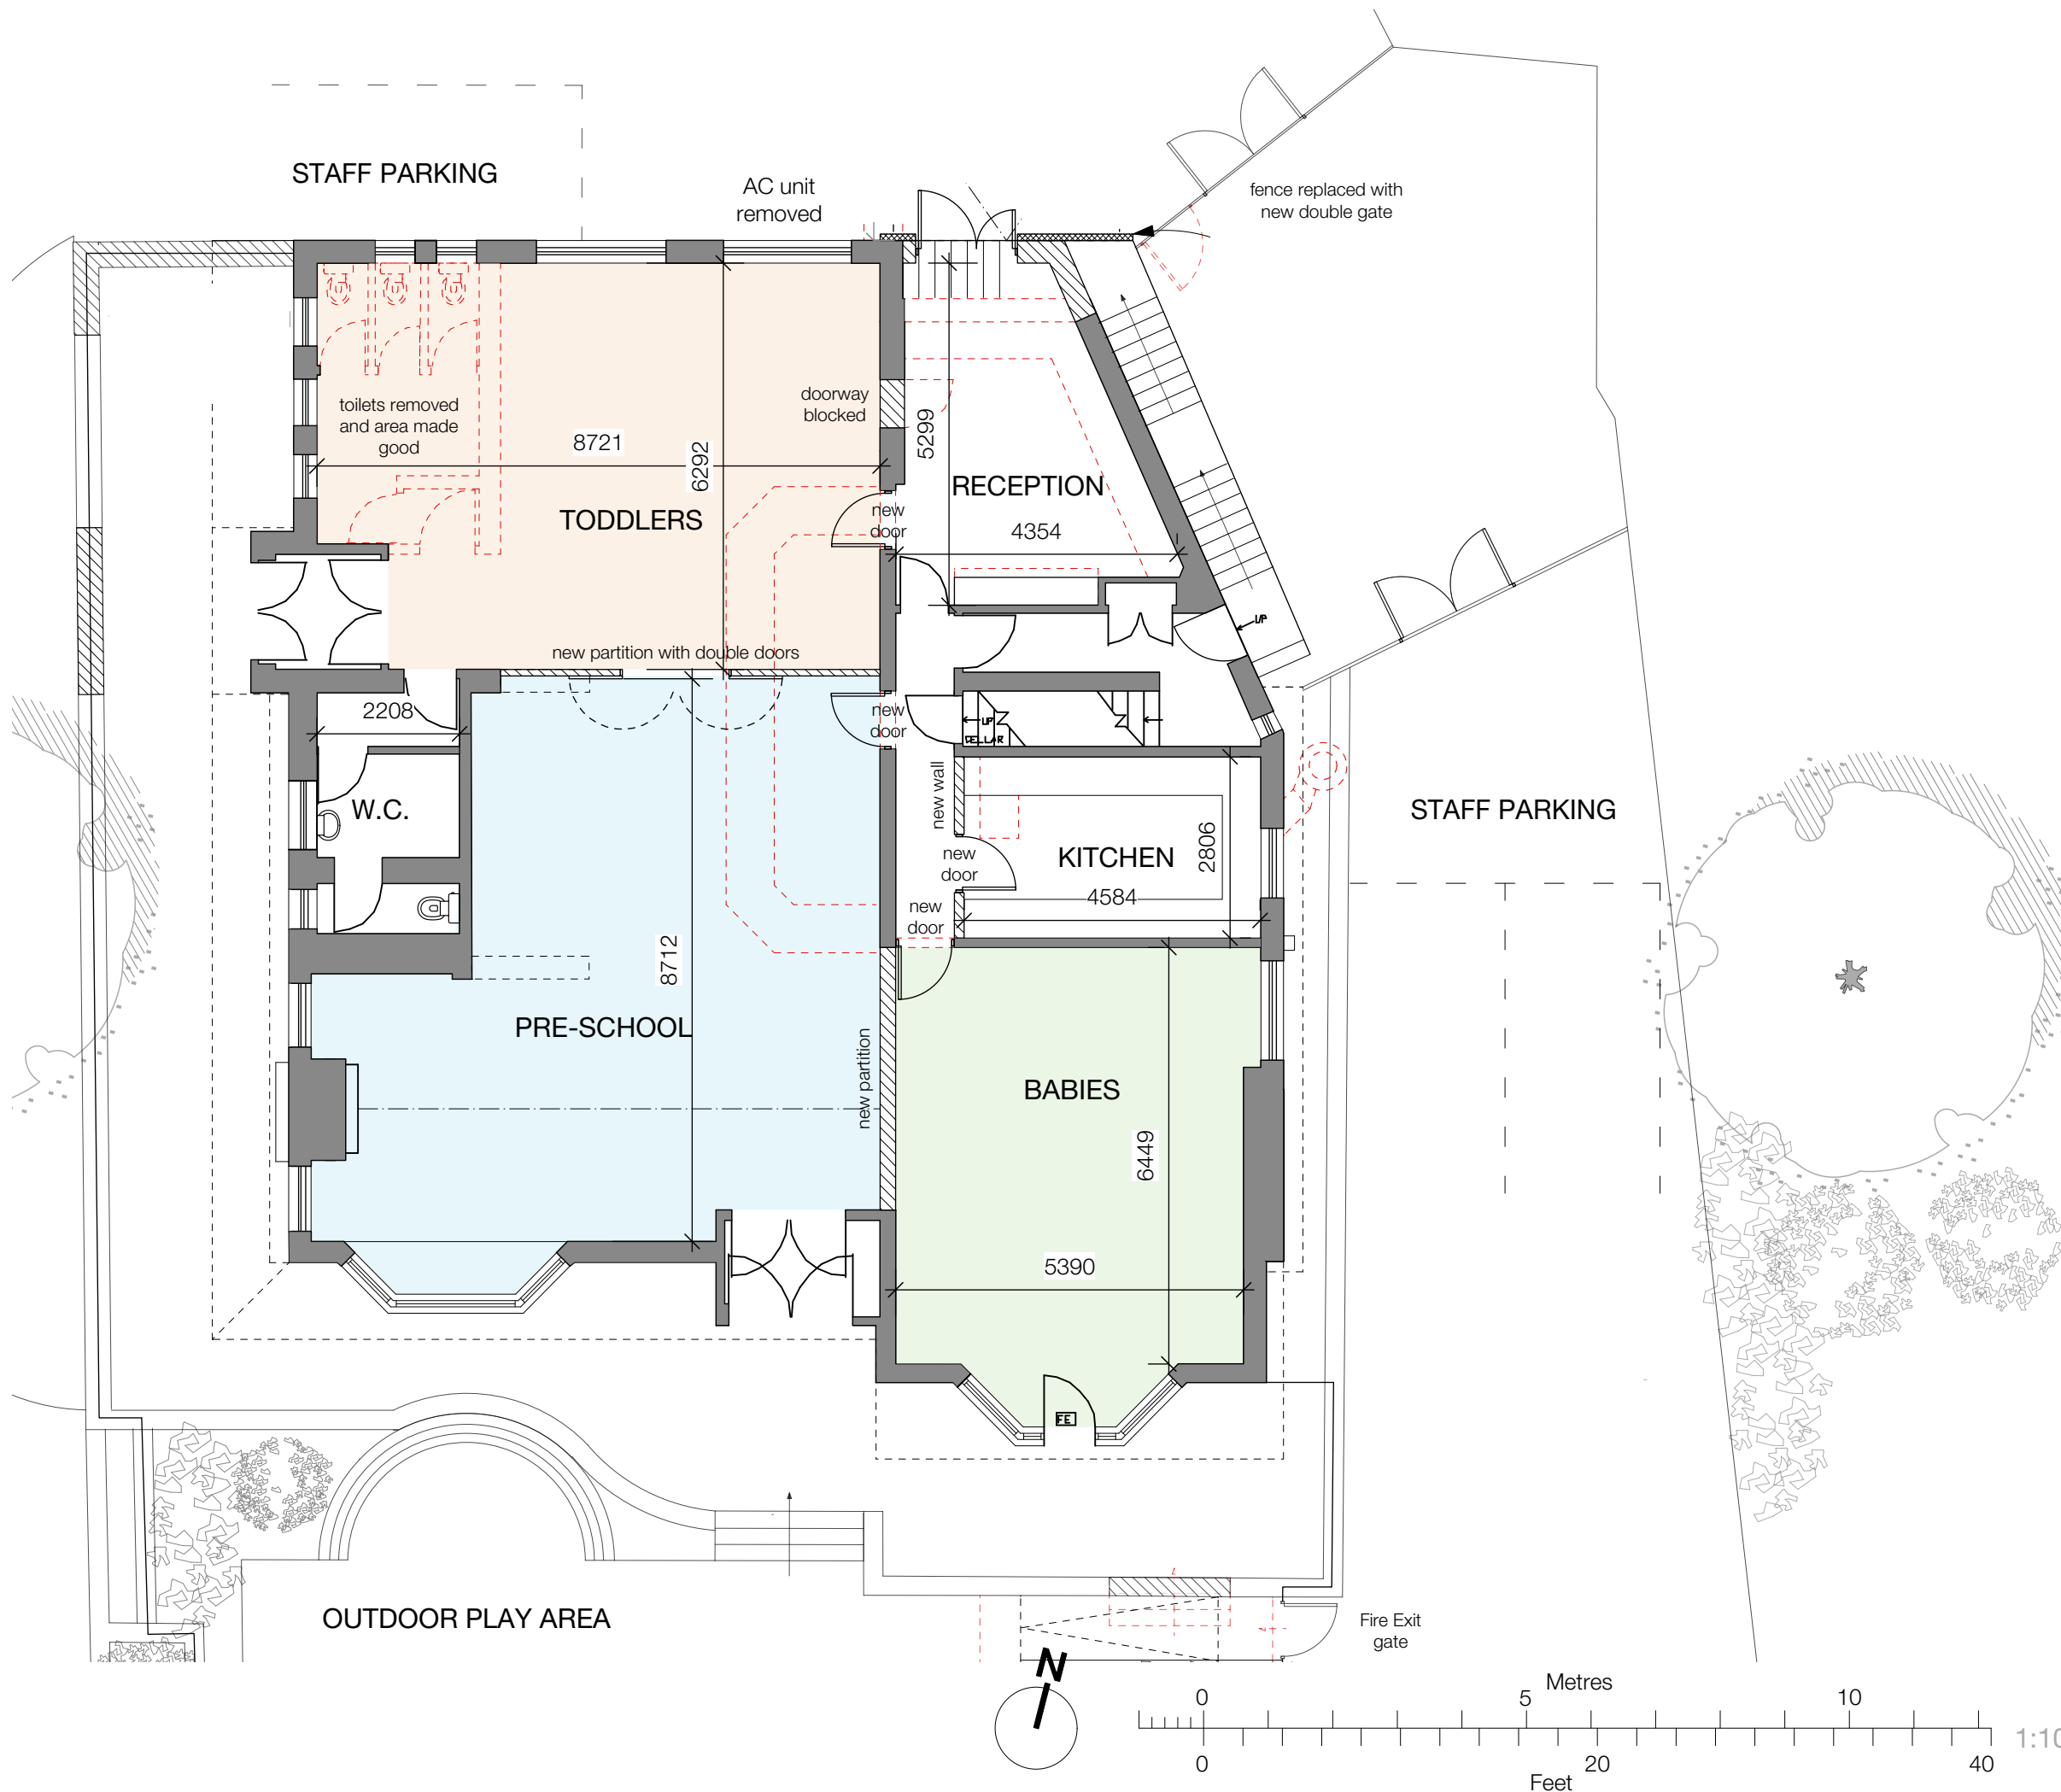

A 05/05/20 CI Alterations to canopy

Revision

Project

Change of Use to Nursery

Address

520 Bury Road, Rochdale

Client

Mr E.Smethurst

Drawing

Proposed GF Plan



www.storah.com mail@storah.com 01706 813214

Scale	Sheet Size	Date	Drawn
1:100	ISO A3	Feb 20	LA

Drawing Number	Revision
19-081 - 210 A	

19-081 - 210 A

© Storah Architecture Ltd.