


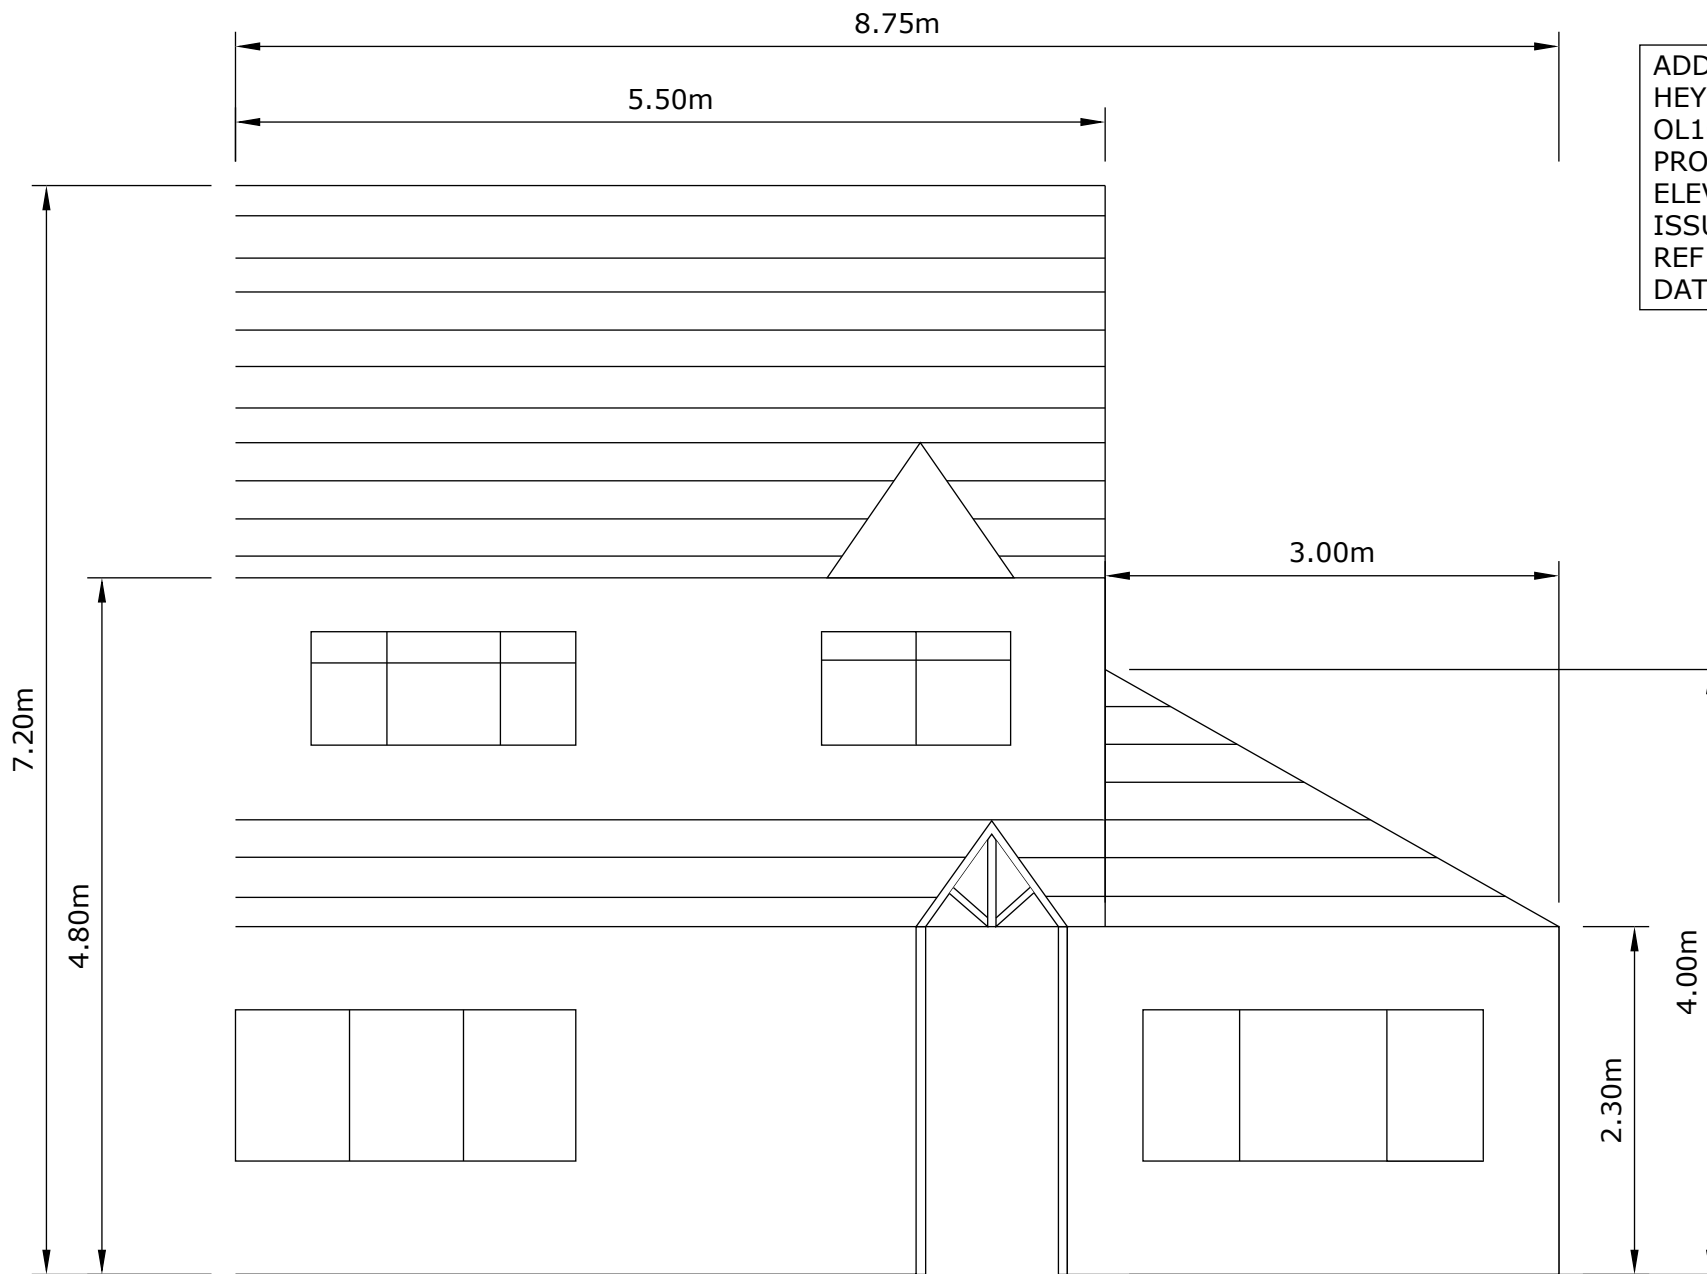


ADDRESS: 2 GRUNDY STREET
HEYWOOD
OL102BA
PROPOSED FRONT VIEW
ELEVATION PLAN
ISSUE: 4
REF: EXT
DATE: 19/05/2025

SCALE 1:50
1mm = 50mm



0m 1m

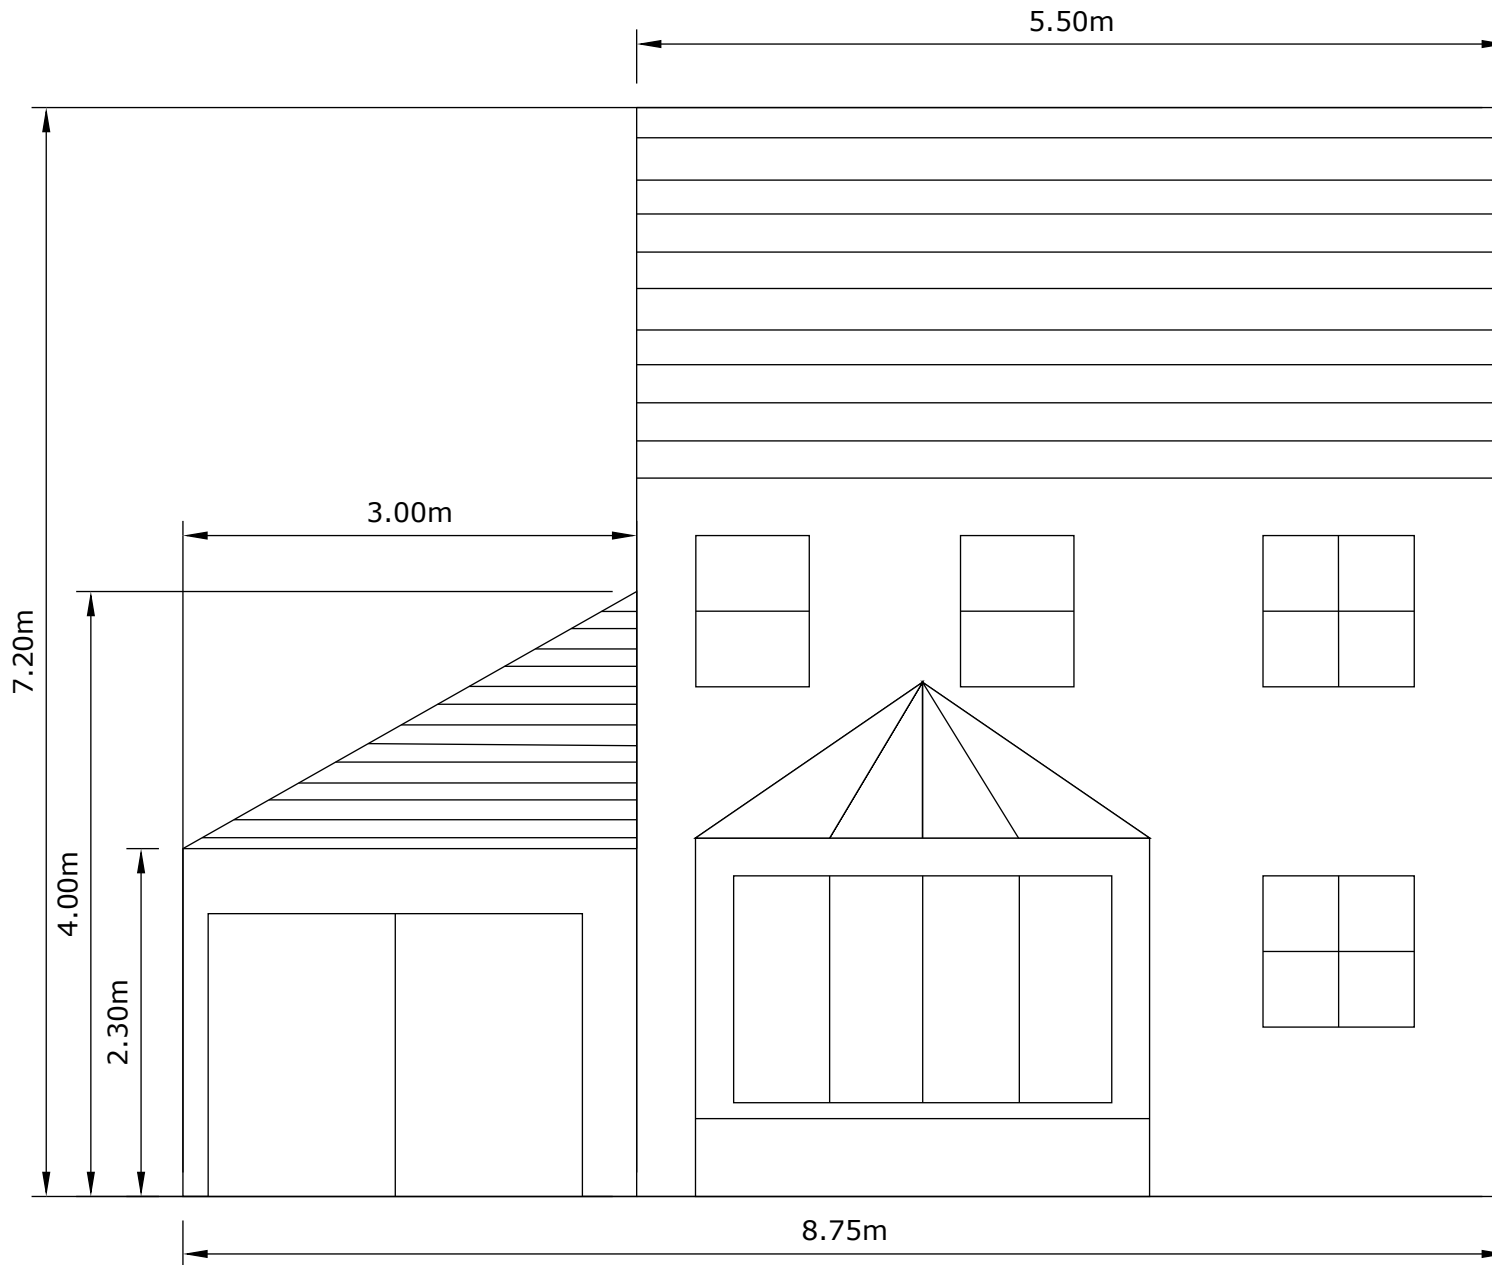


ADDRESS: 2 GRUNDY STREET
HEYWOOD
OL102BA
PROPOSED REAR VIEW
ELEVATION PLAN
ISSUE: 4
REF: EXT
DATE: 19/05/2025

SCALE 1:50
1mm = 50mm



0m 1m

ADDRESS: 2 GRUNDY STREET
HEYWOOD
OL102BA
PROPOSED SIDE VIEW
ELEVATION PLAN
ISSUE: 4
REF: EXT
DATE: 19/05/2025

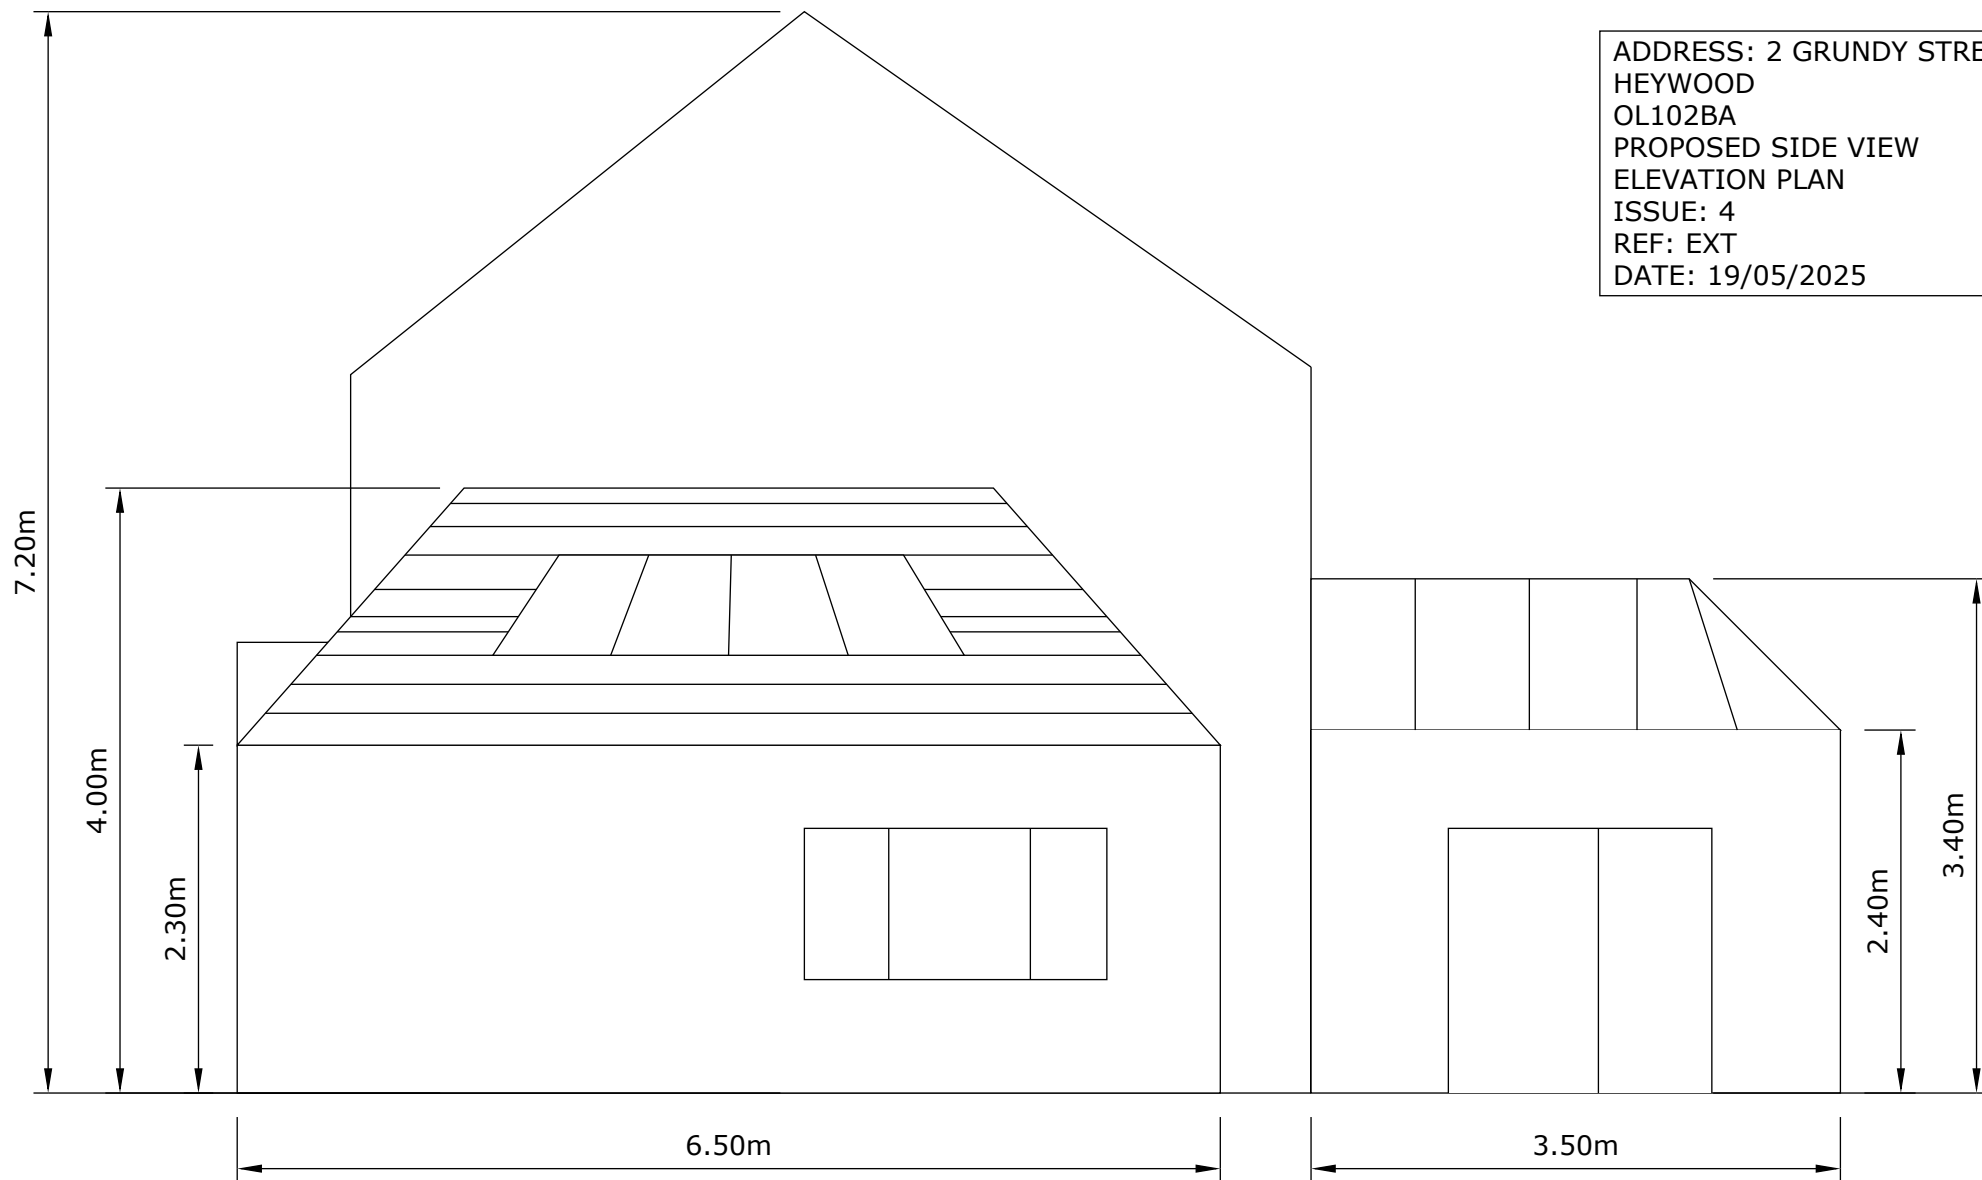

SCALE 1:50
1mm = 50mm

A scale bar is provided below the text, showing a horizontal line with vertical end caps. The left end is labeled '0m' and the right end is labeled '1m'.