



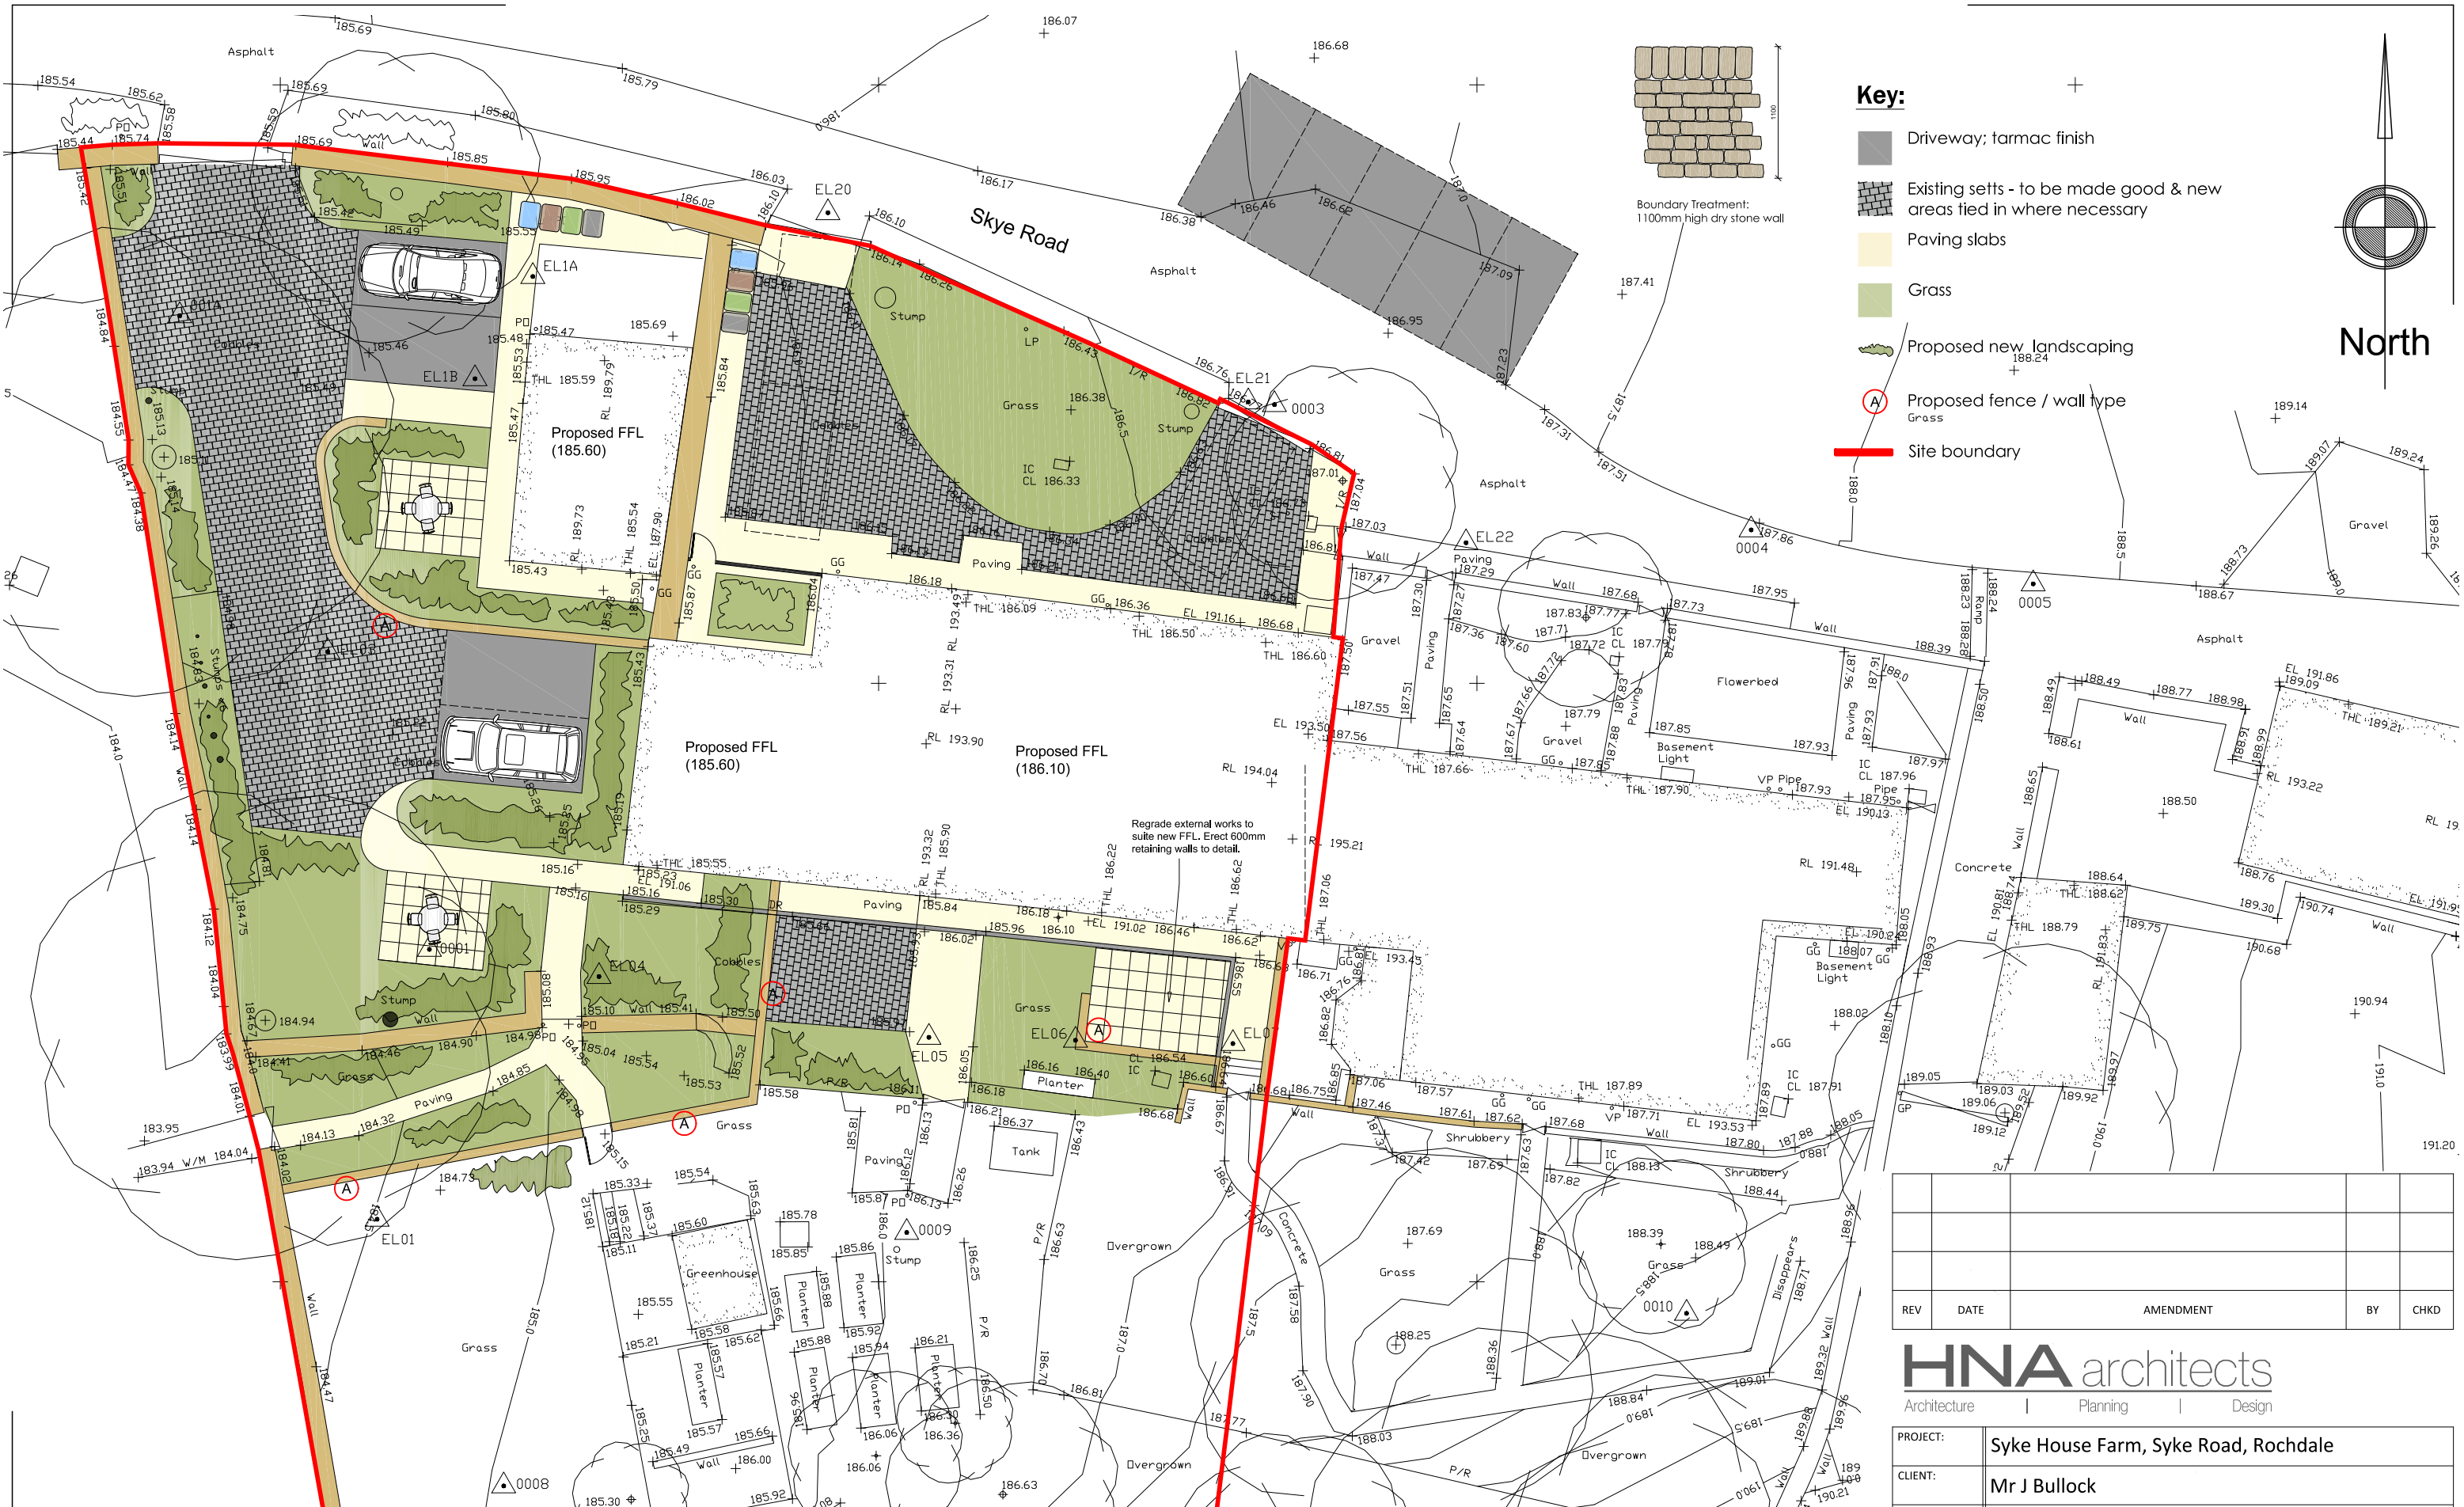

Key:

- Driveway; tarmac finish
- Existing sets - to be made good & new areas tied in where necessary
- Paving slabs
- Grass
- Proposed new landscaping
- Proposed fence / wall type
- Site boundary

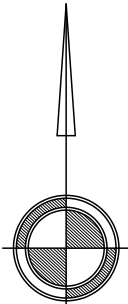

North

REV	DATE	AMENDMENT	BY	CHKD

HNA architects
Architecture | Planning | Design

PROJECT:	Syke House Farm, Syke Road, Rochdale					
CLIENT:	Mr J Bullock					
DRAWING:	Proposed site layout plan - Ground floor					
DRAWN BY:	GG	CHECKED BY:	GG	CREATED: Mar 23	SCALE: 1:200 @ A3	
STATUS:	Planning			DRAWING No: 1423-P-001		REVISION:

DO NOT SCALE.
COPYRIGHT REMAINS WITH HNA ARCHITECTS LTD.

TEMPLE WORKS, TEMPLE STREET, OLDHAM, OL13NJ
TEL: 0161 688 1820
E-MAIL: info@hna-architects.co.uk

RIBA
Chartered Practice

