option A

accommodation schedule

flat	type	GIA [sq.m]
1	1B1P	37
2	1B1P	38
3	1B1P	37
4	1B1P	40
5	1B1P	37
6	1B1P	37
7	1B1P	37
8	1B1P	37

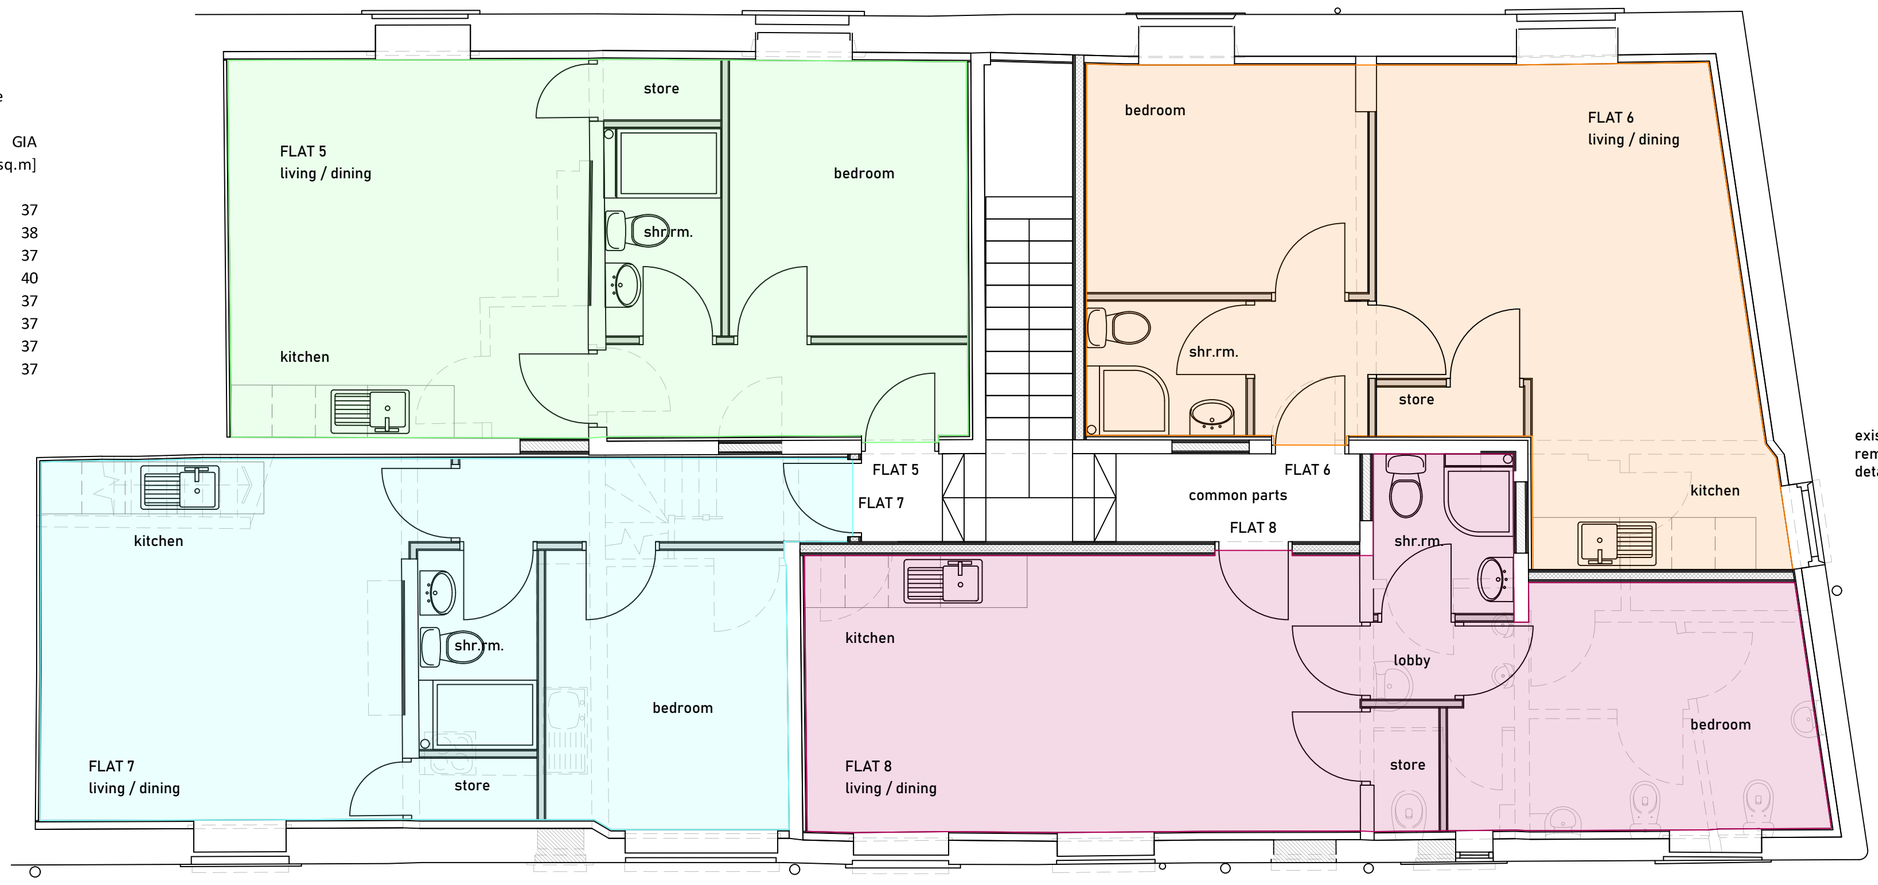

existing construction to be removed shown in dashed detail

FIRST FLOOR PLAN

scale 1-50

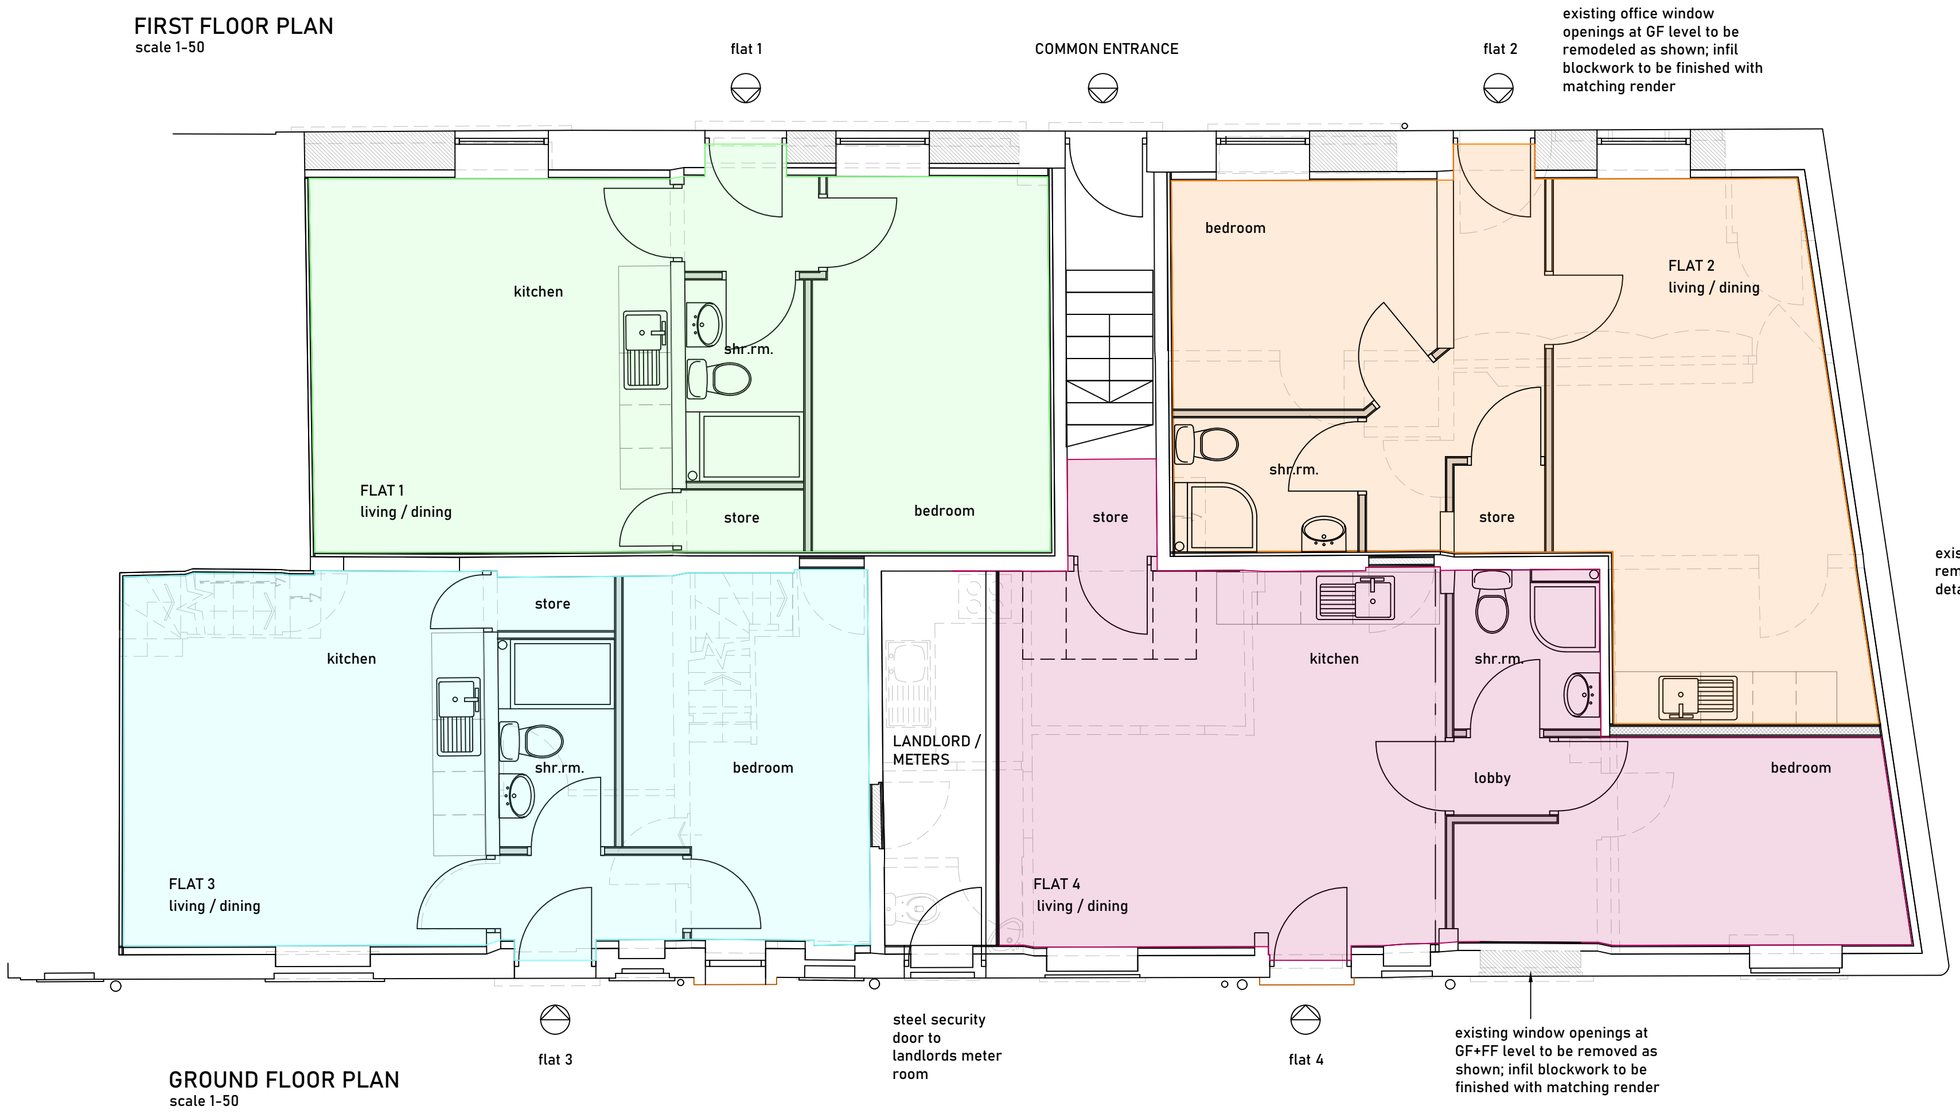

GROUND FLOOR PLAN

scale 1-50

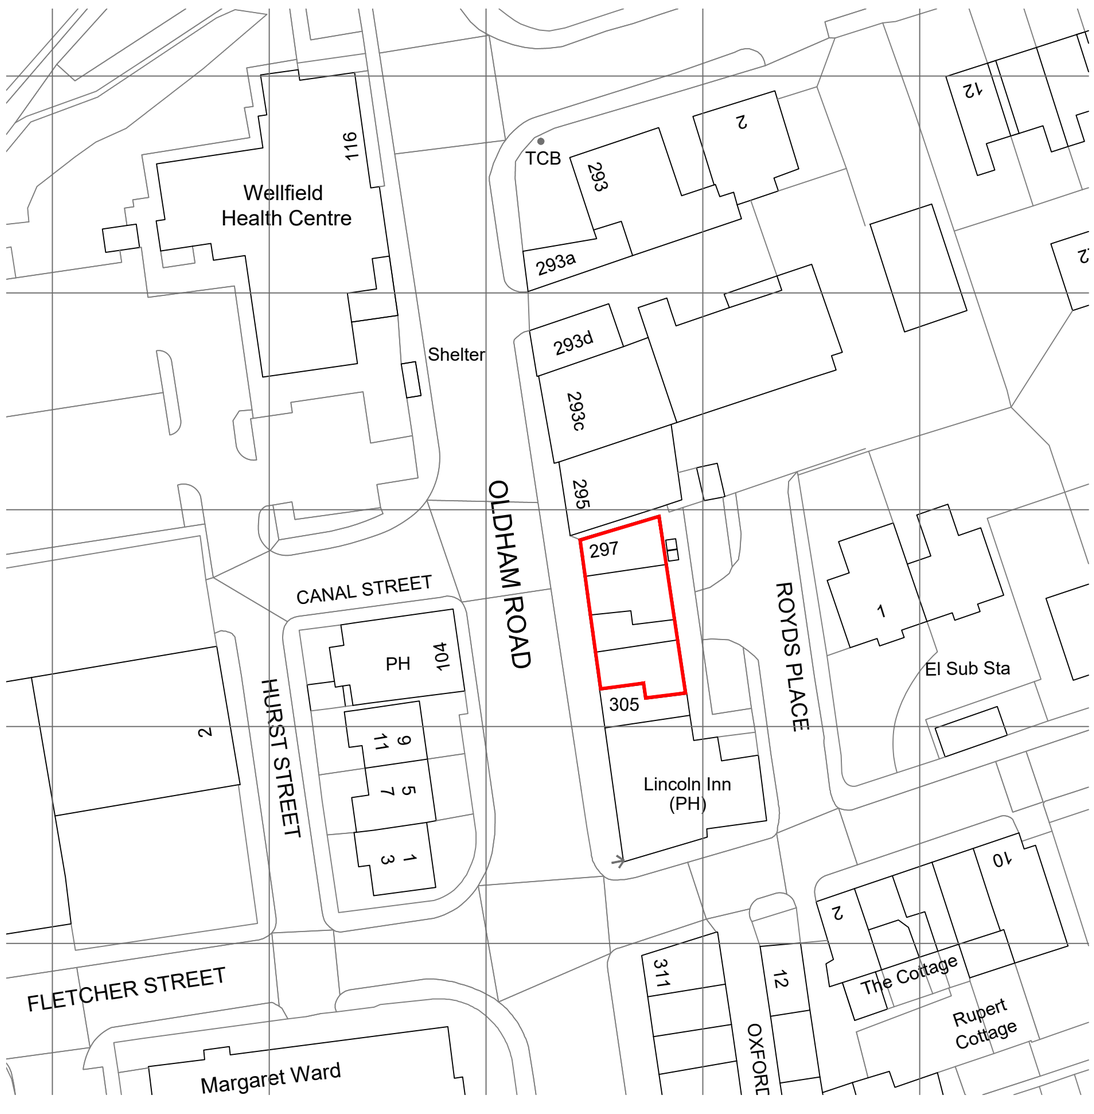

SITE PLAN

scale 1-500

rev:	date:	description
-	-	-

AJ COCKER ASSOCIATES
CHARTERED BUILDING SURVEYORS

New Century House
176 Drake Street
Rochdale
OL16 1UP

Tel: 01706 764880
Fax: 01706 764881

www.ajcockerassociates.co.uk
mail@ajcockerassociates.co.uk

RICS the mark of property professionalism worldwide

Project:
297-303 Oldham Road Rochdale

PROPOSALS: GF & FF PLANS

Client: Mr Sarwar

scale: as noted@A1
date: June 22
drawn: IS
Dwg. Nr. S477-01