

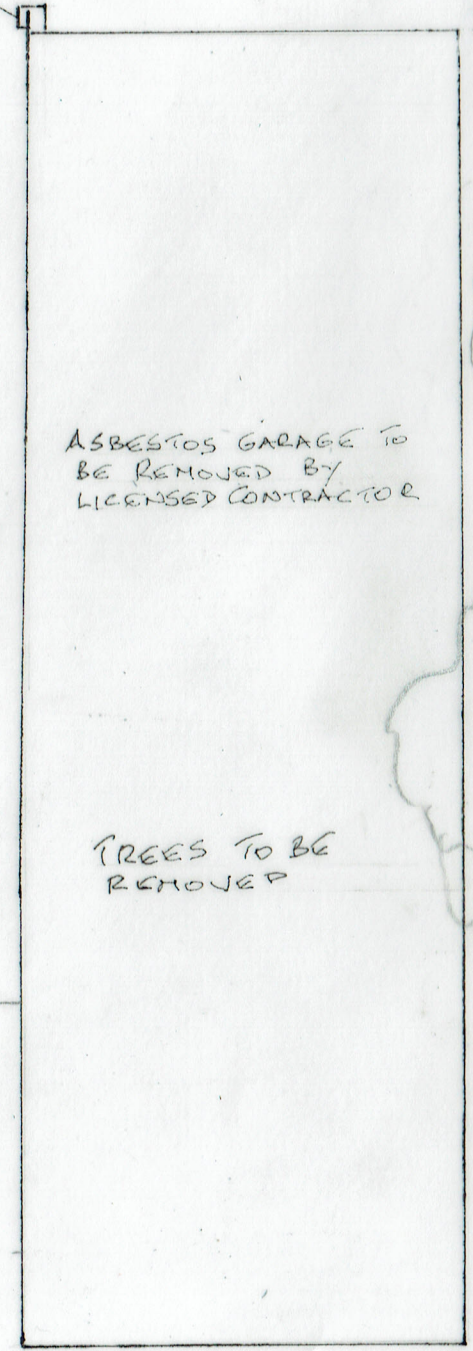


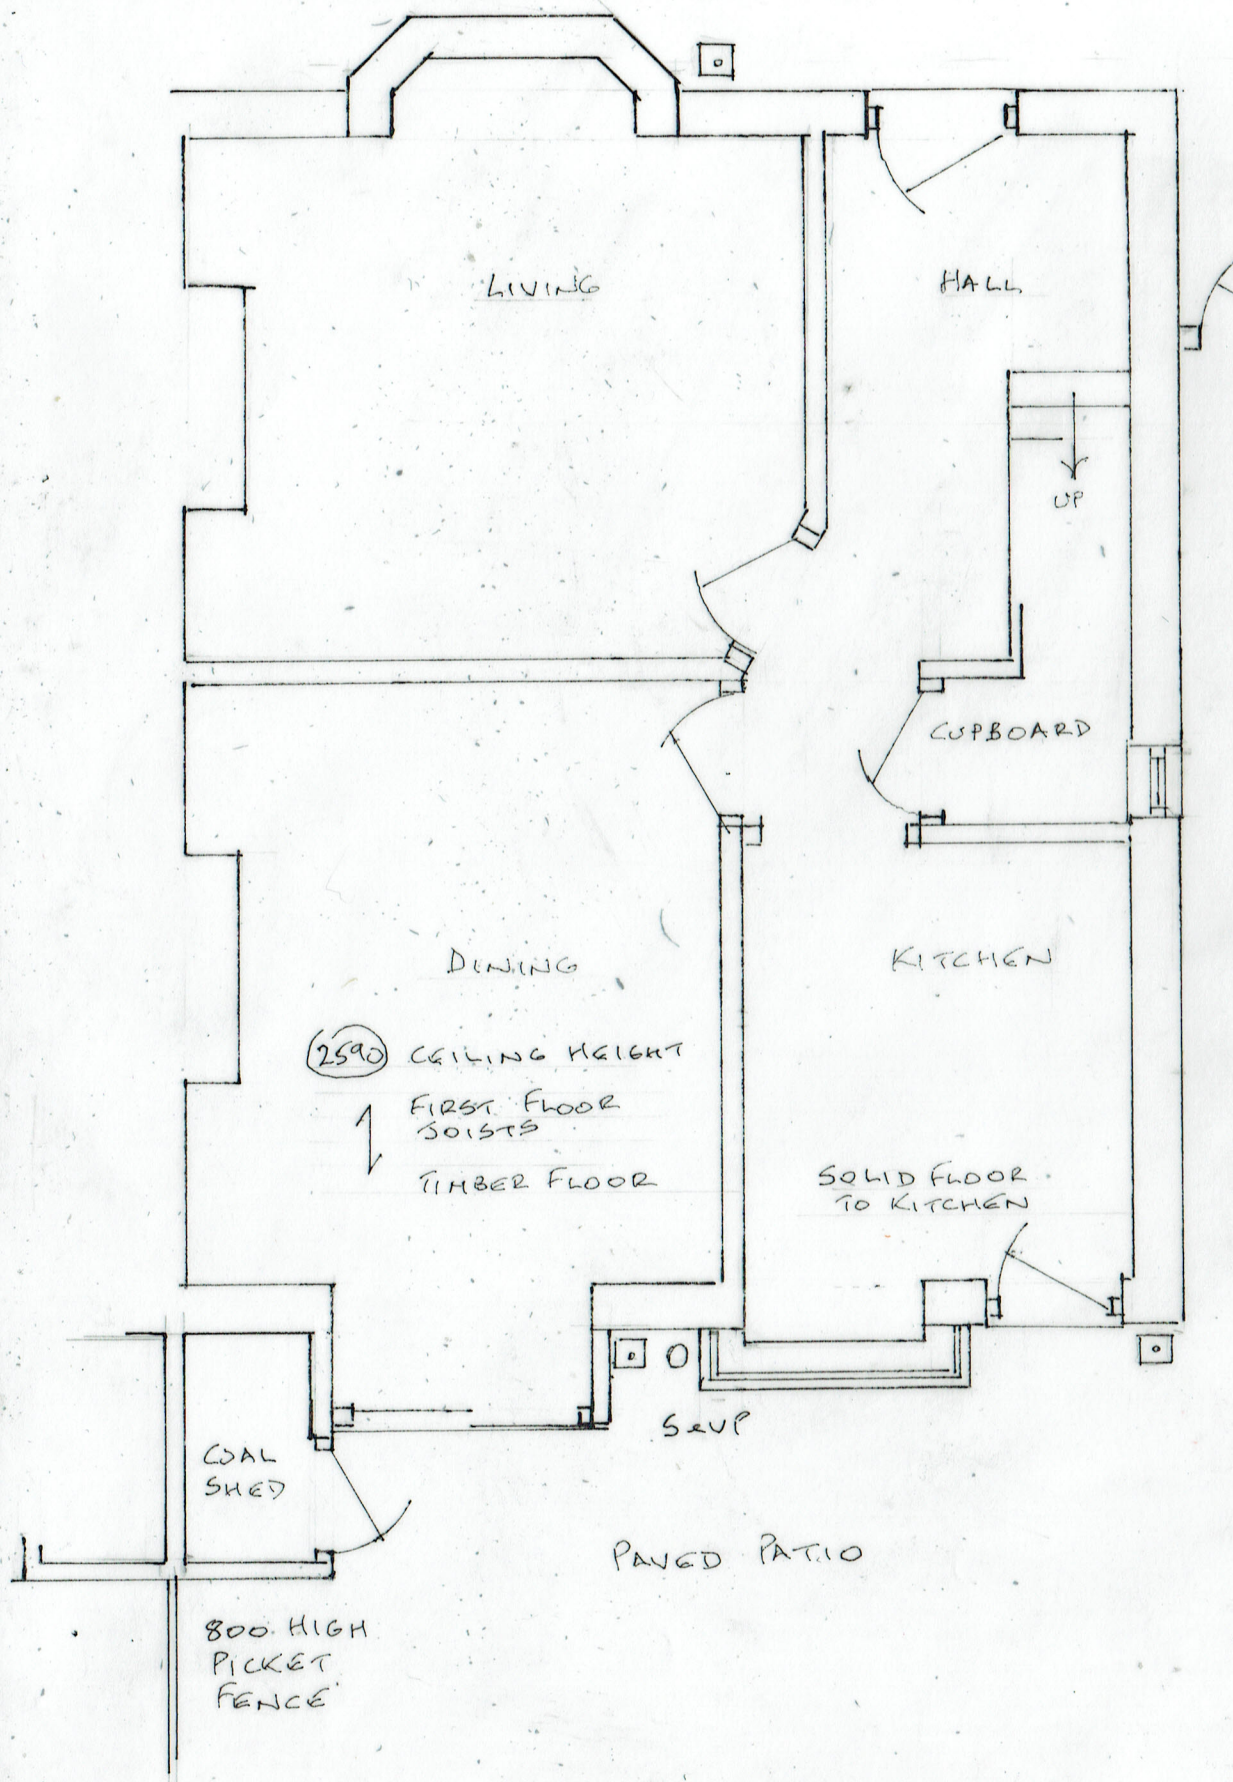

LOCATION PLAN (1:1250)

EXISTING PLAN

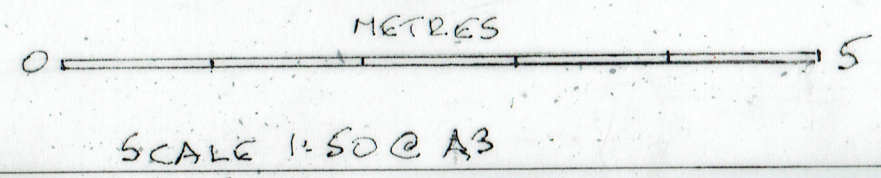

20/09/2023 23/751/01

SINGLE STOREY SIDE/REAR EXTENSION
17 NORWICH AVENUE, BAMFORD OL11 5SZ