


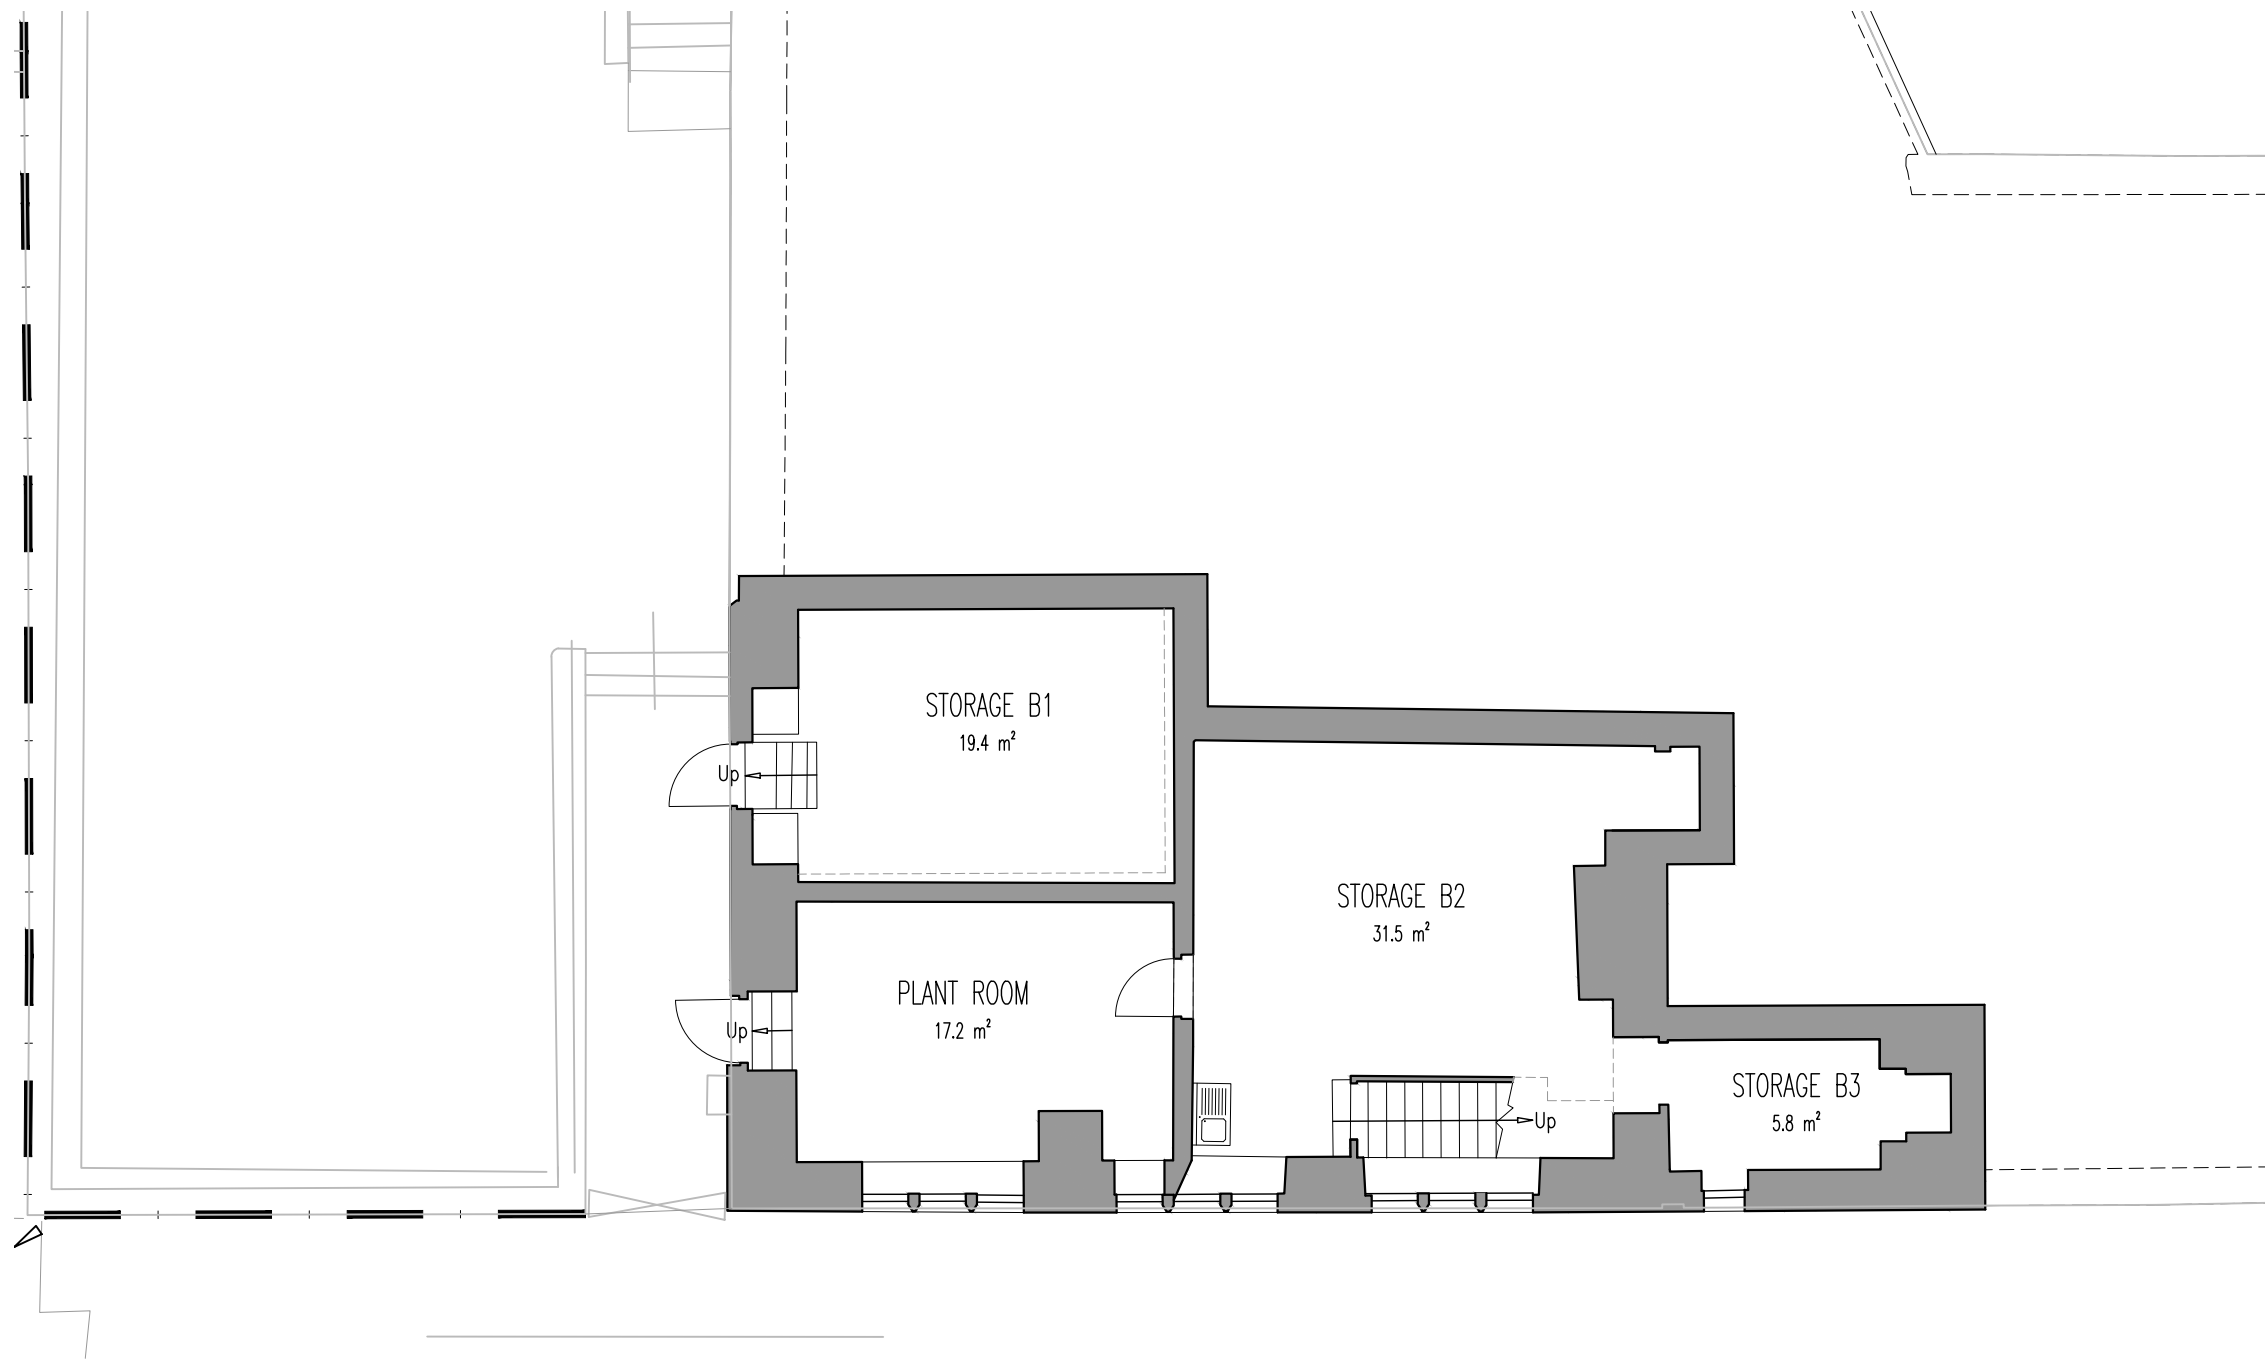

Schedule of Accommodation

Existing Gross Internal Floor Area:

Basement: 76.6 m²

Rev	Description	Date	By	Chk
Status		Purpose for Issue		
Planning	☐	Tender	☐	PLANNING
Construction	☐	As Built	☐	

Client
THE GOVERNORS OF ST THOMAS' C. OF E.
PRIMARY SCHOOL, NEWHEY, ROCHDALE

Contract
PROPOSED NEW ENTRANCE, ADMIN BLOCK
+ TOILETS

Drawing
EXISTING BASEMENT PLAN

bateandtaylor
architects

www.bate-taylor.co.uk

macintosh house
4a cambridge street
manchester m1 5gg

tel: 0161 236 0999
fax: 0161 236 0404
mail@bate-taylor.co.uk

01 Existing Basement Plan
Scale 1:100 @ A3

Drawing No.	MH1393-02	Revision	/
Scales	1:100 @ A3	Date	SEPT '23
Drawn	SM	Checked	MDM

This drawing is the copyright of the Architect and may not be reproduced without licence.
DO NOT scale from this drawing.