



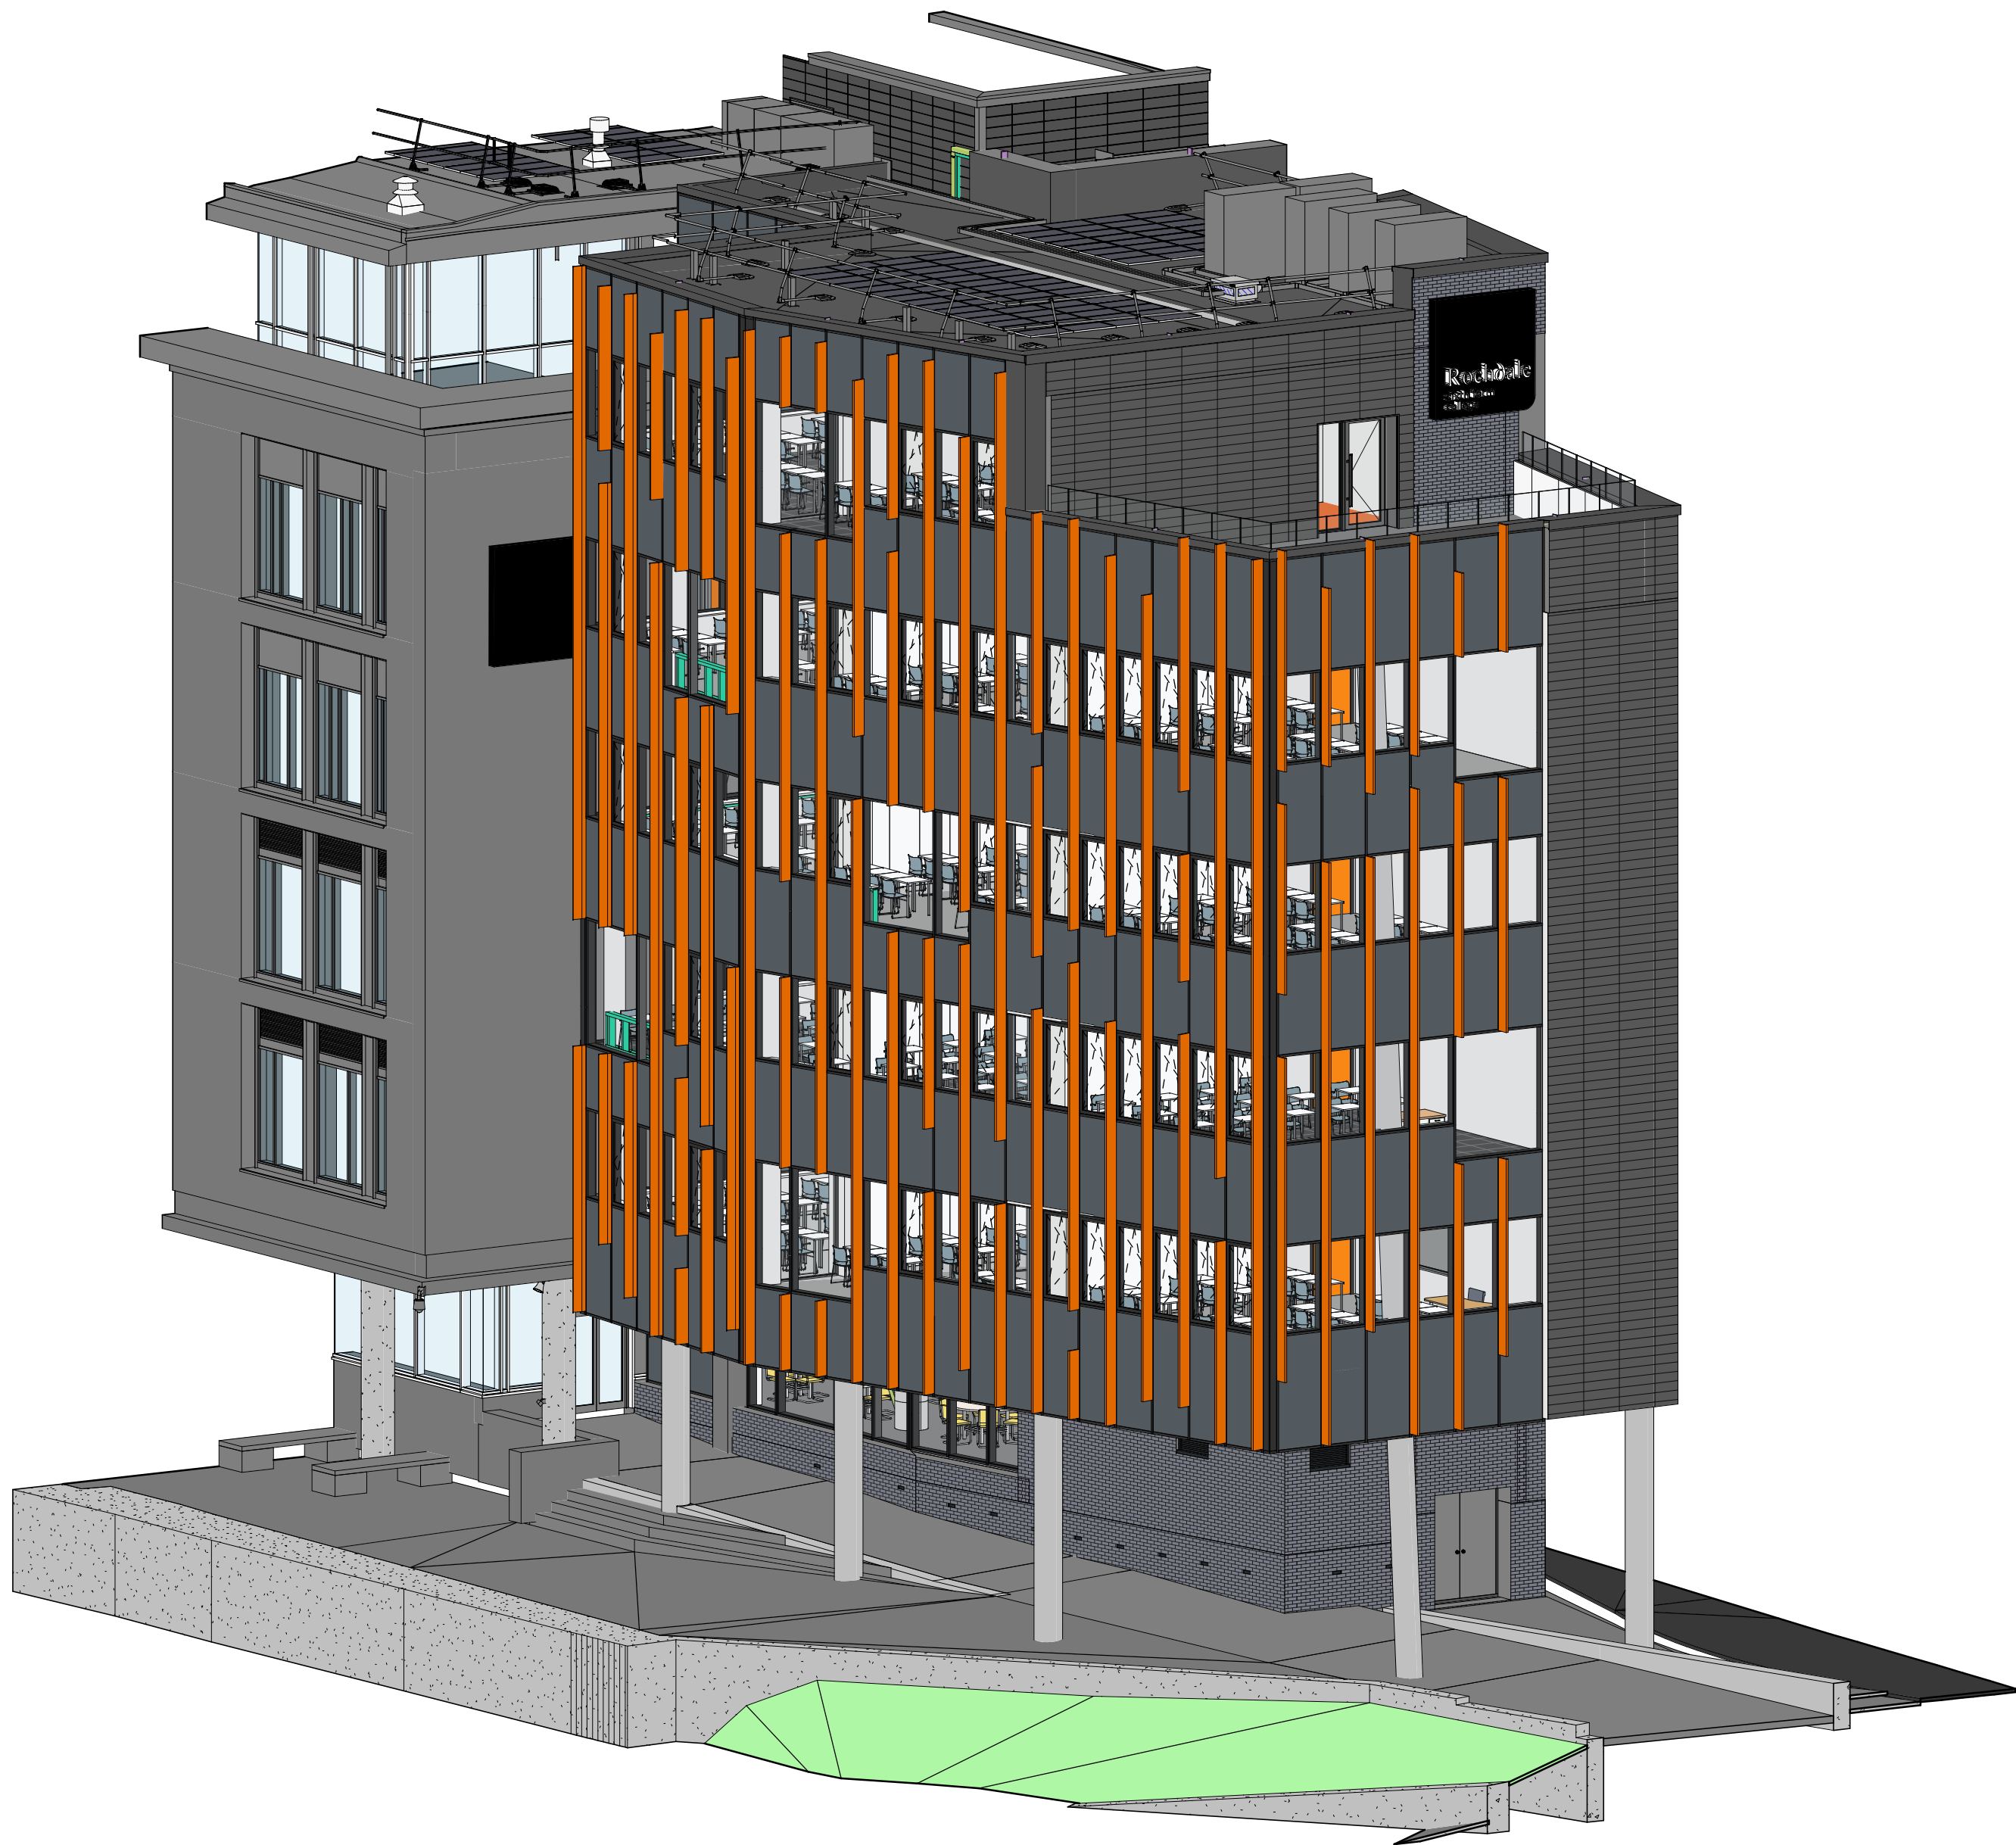

Rochdale Signage - Option A


1 : 120

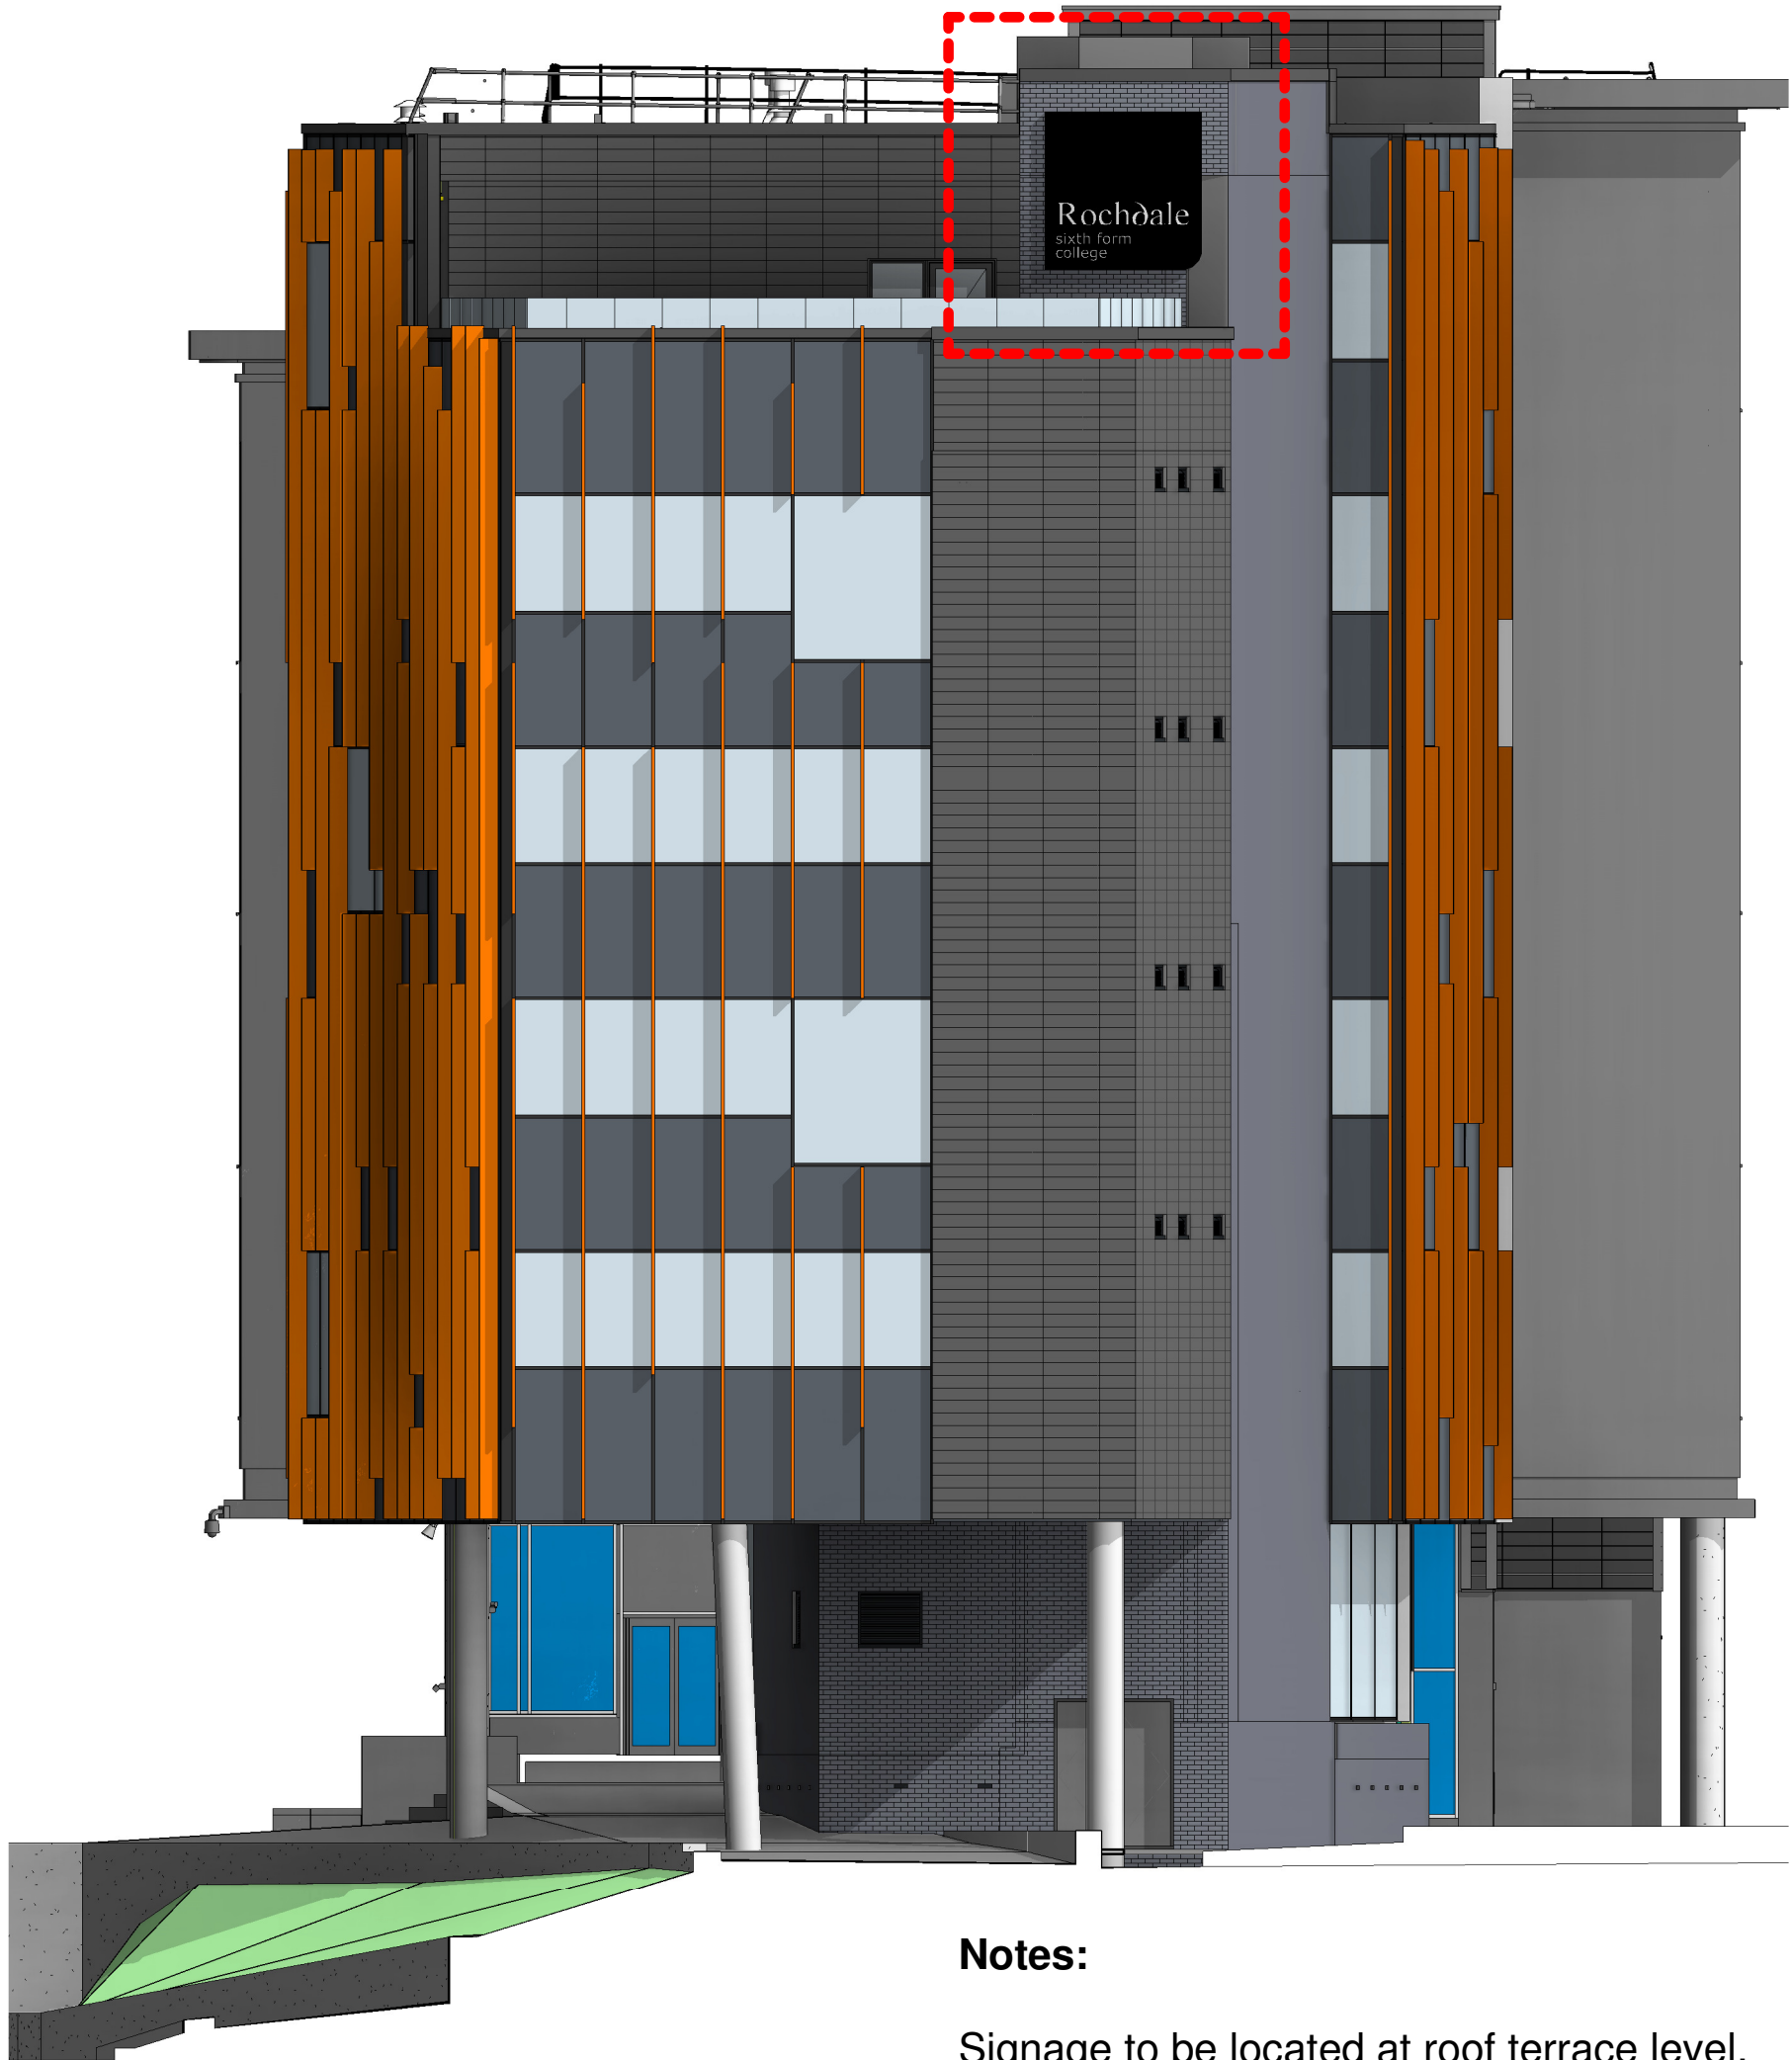

Notes:

Signage to be located at roof terrace level.

No additional steelwork required as signage will be fixed to brickwork external wall.

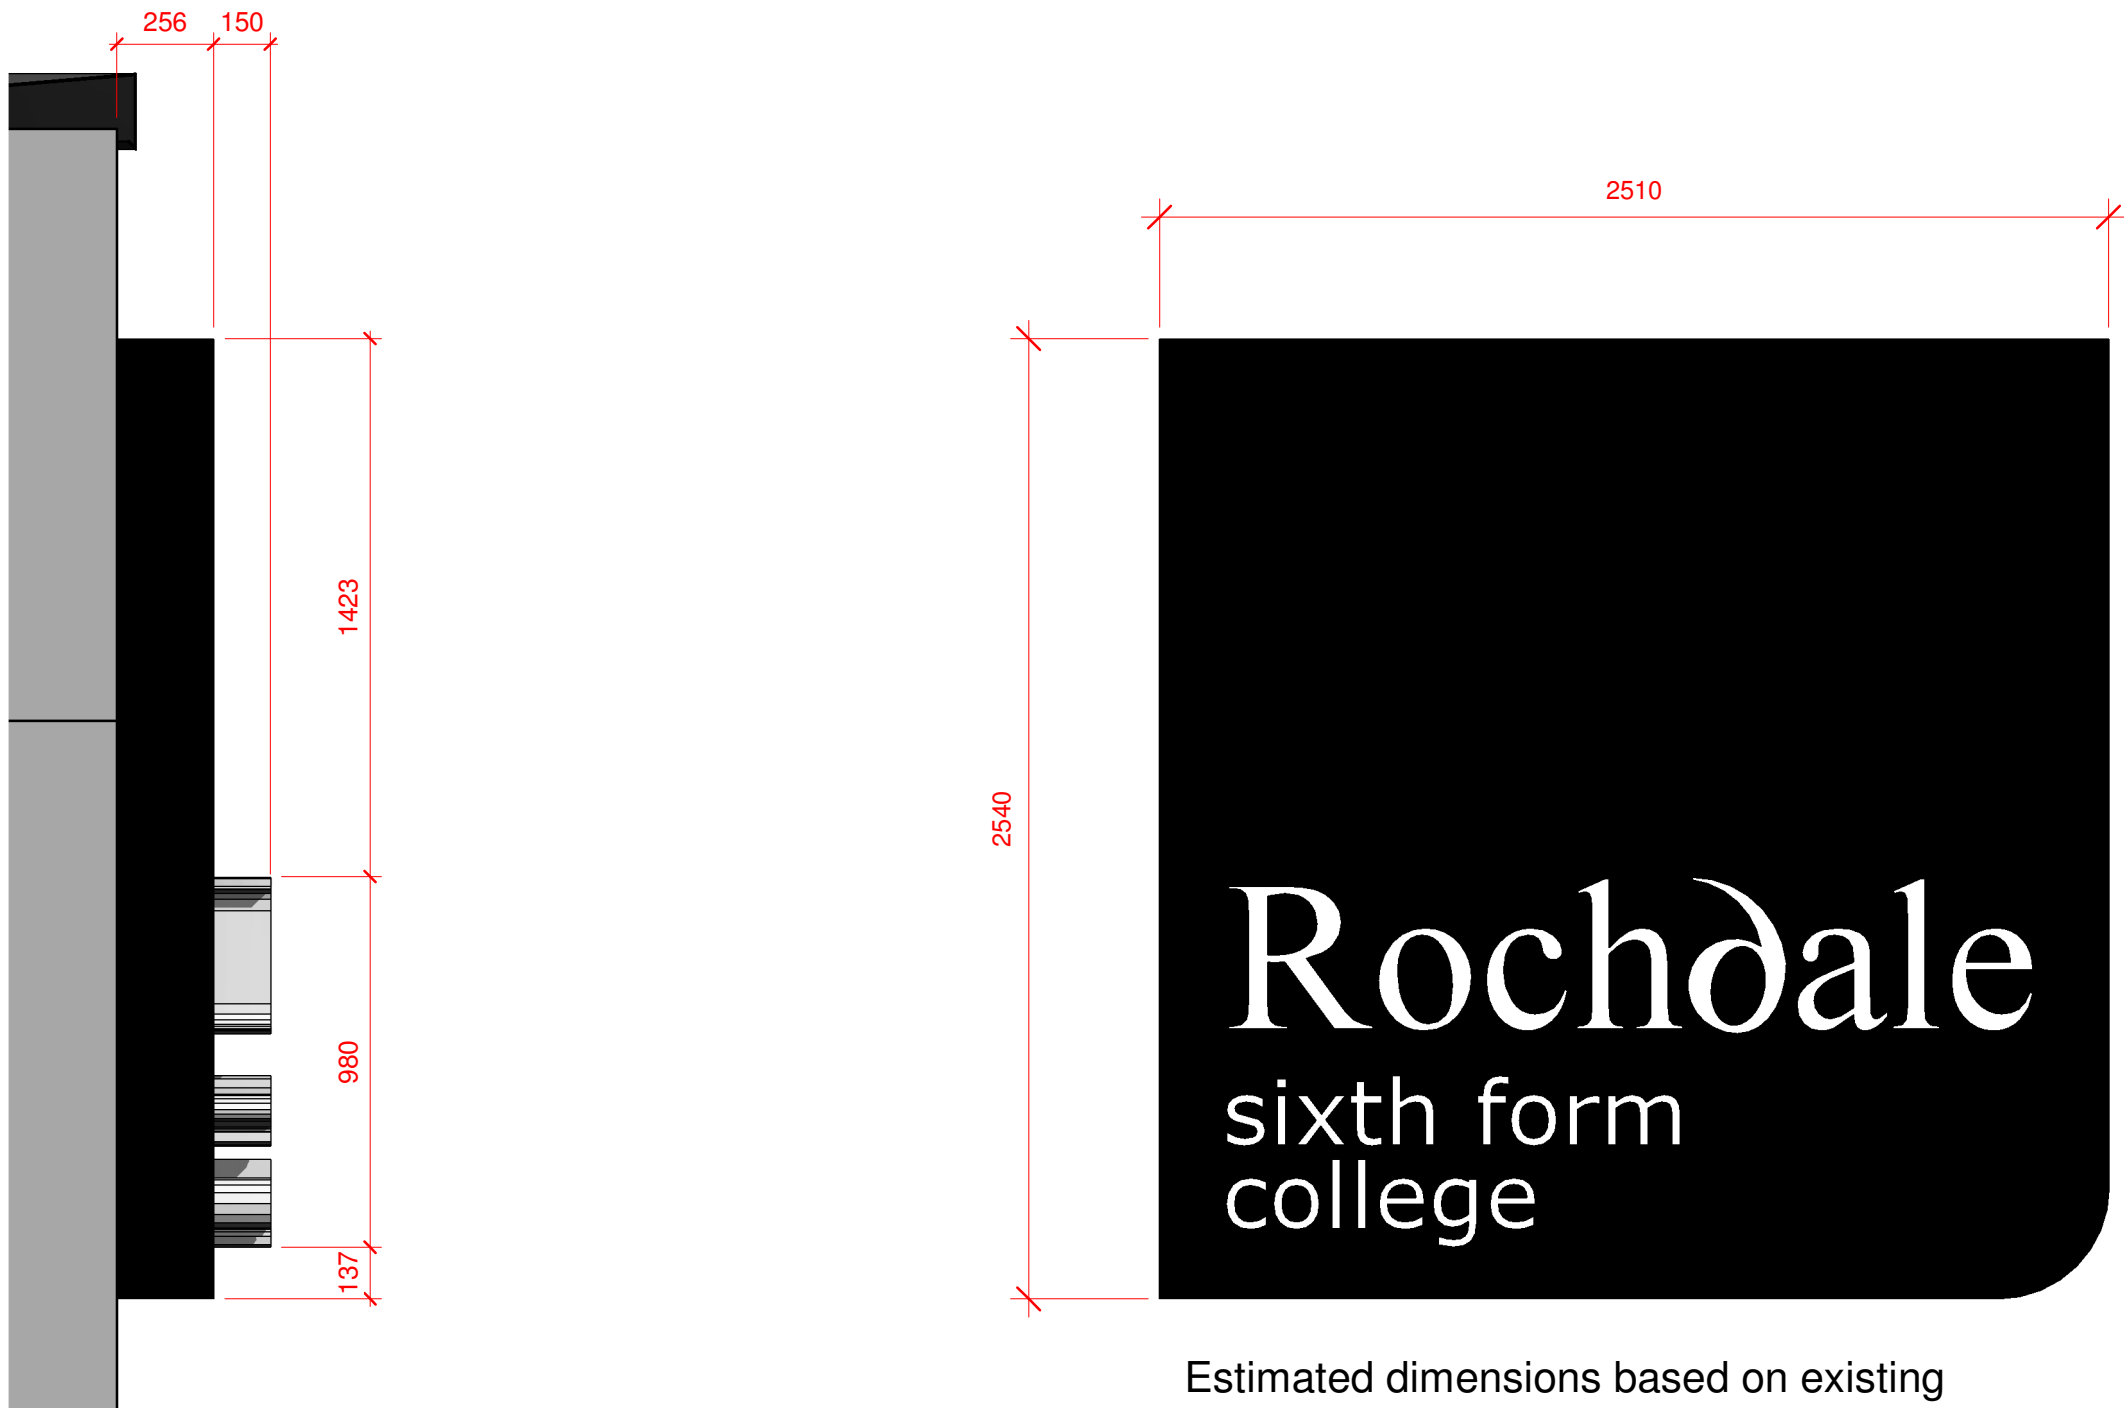

Rochdale Signage - Elevations

1 : 20

NOTE:
1. DO NOT SCALE OFF THIS DRAWING.
2. ANY DISCREPANCIES TO BE REPORTED IMMEDIATELY TO THE ARCHITECT.
3. ALL DIMENSIONS TO BE SITE CHECKED & VERIFIED BY THE CONTRACTOR PRIOR TO THE MANUFACTURE OR ORDER OF ANY MATERIALS OR GOODS.

P1	Issued for planning (Signage)	22.07.24
C1	Signage Options Issued to Client for Review	09.04.24
Rev	Description	Date
PLANNING		
Rochdale Sixth Form College College Road, Rochdale, OL12 6HY		
External Signage Option A		
DRAWING NUMBER 3940-ABW-ZZ-ZZ-DR-A-0001		
DATE 04/04/24	REVISION P1	STATUS PURPOSE OF ISSUE
SCALE As indicated		
ABW architects Ltd. architecture.building.workshop		A1 © 22.07.2024 12:16:56