




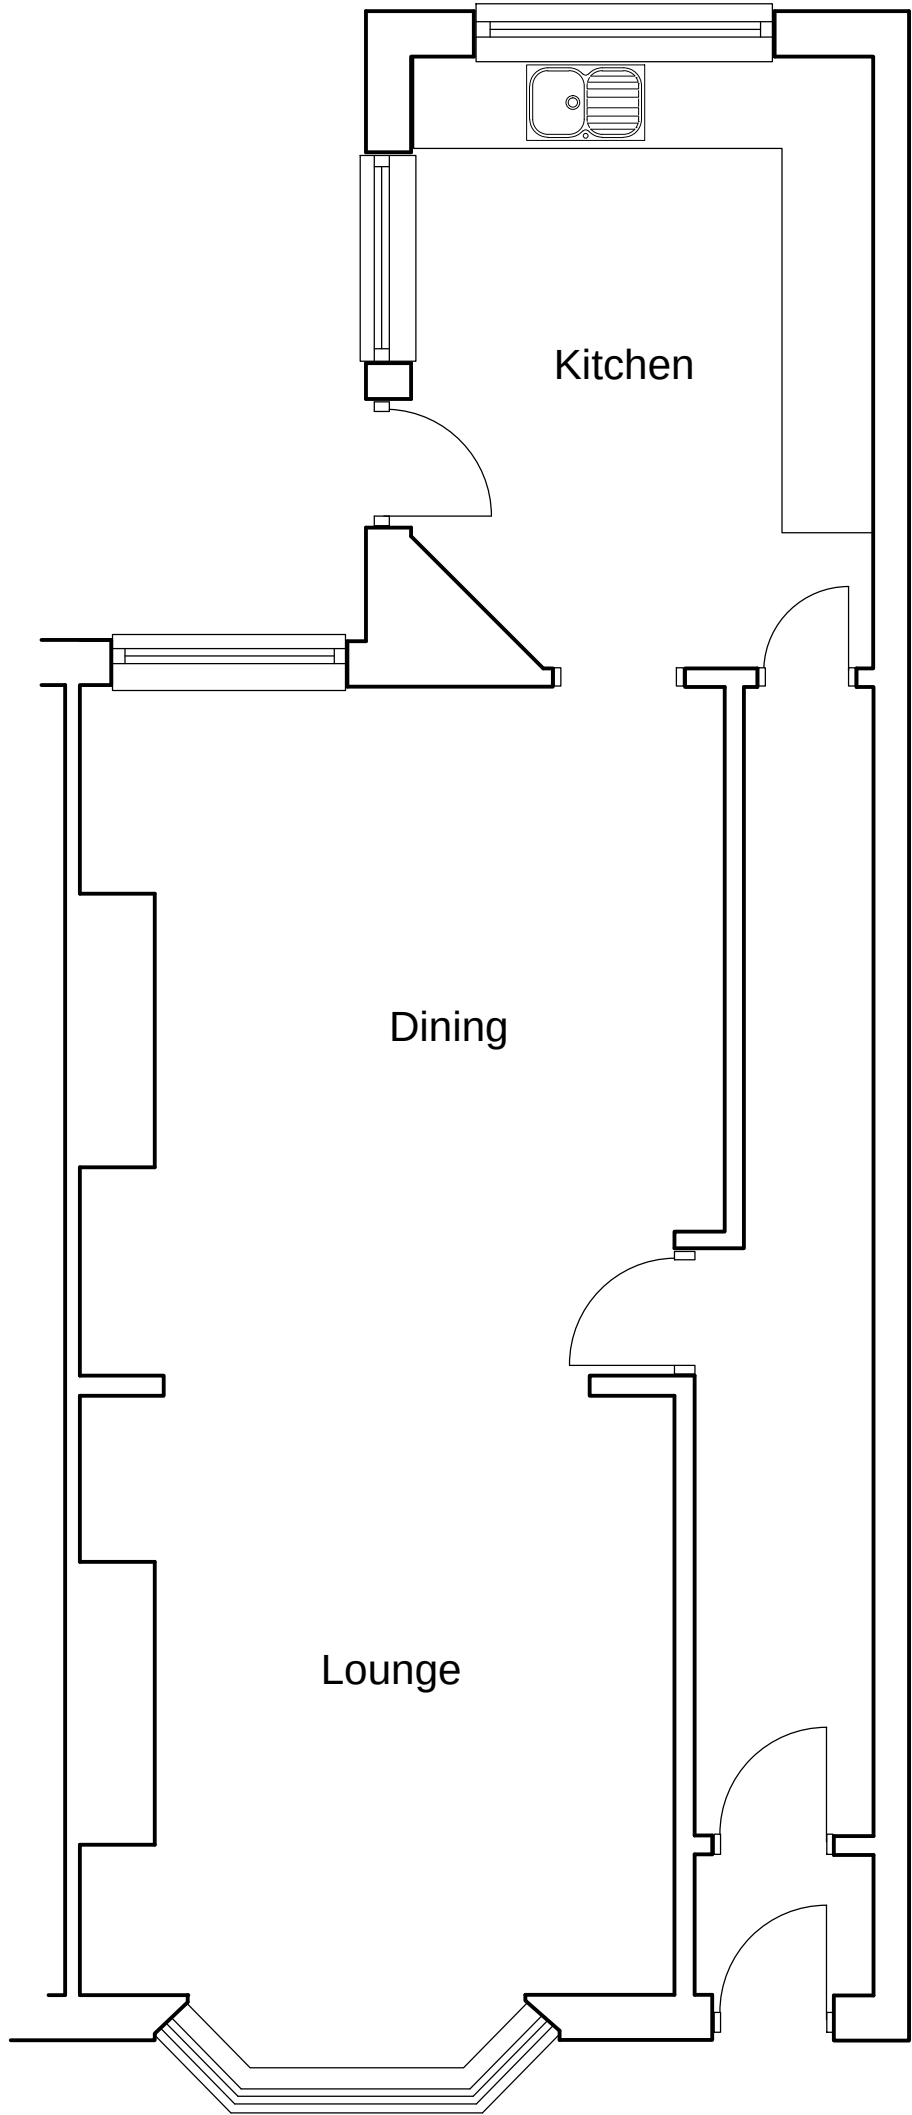

Existing Ground Floor Layout

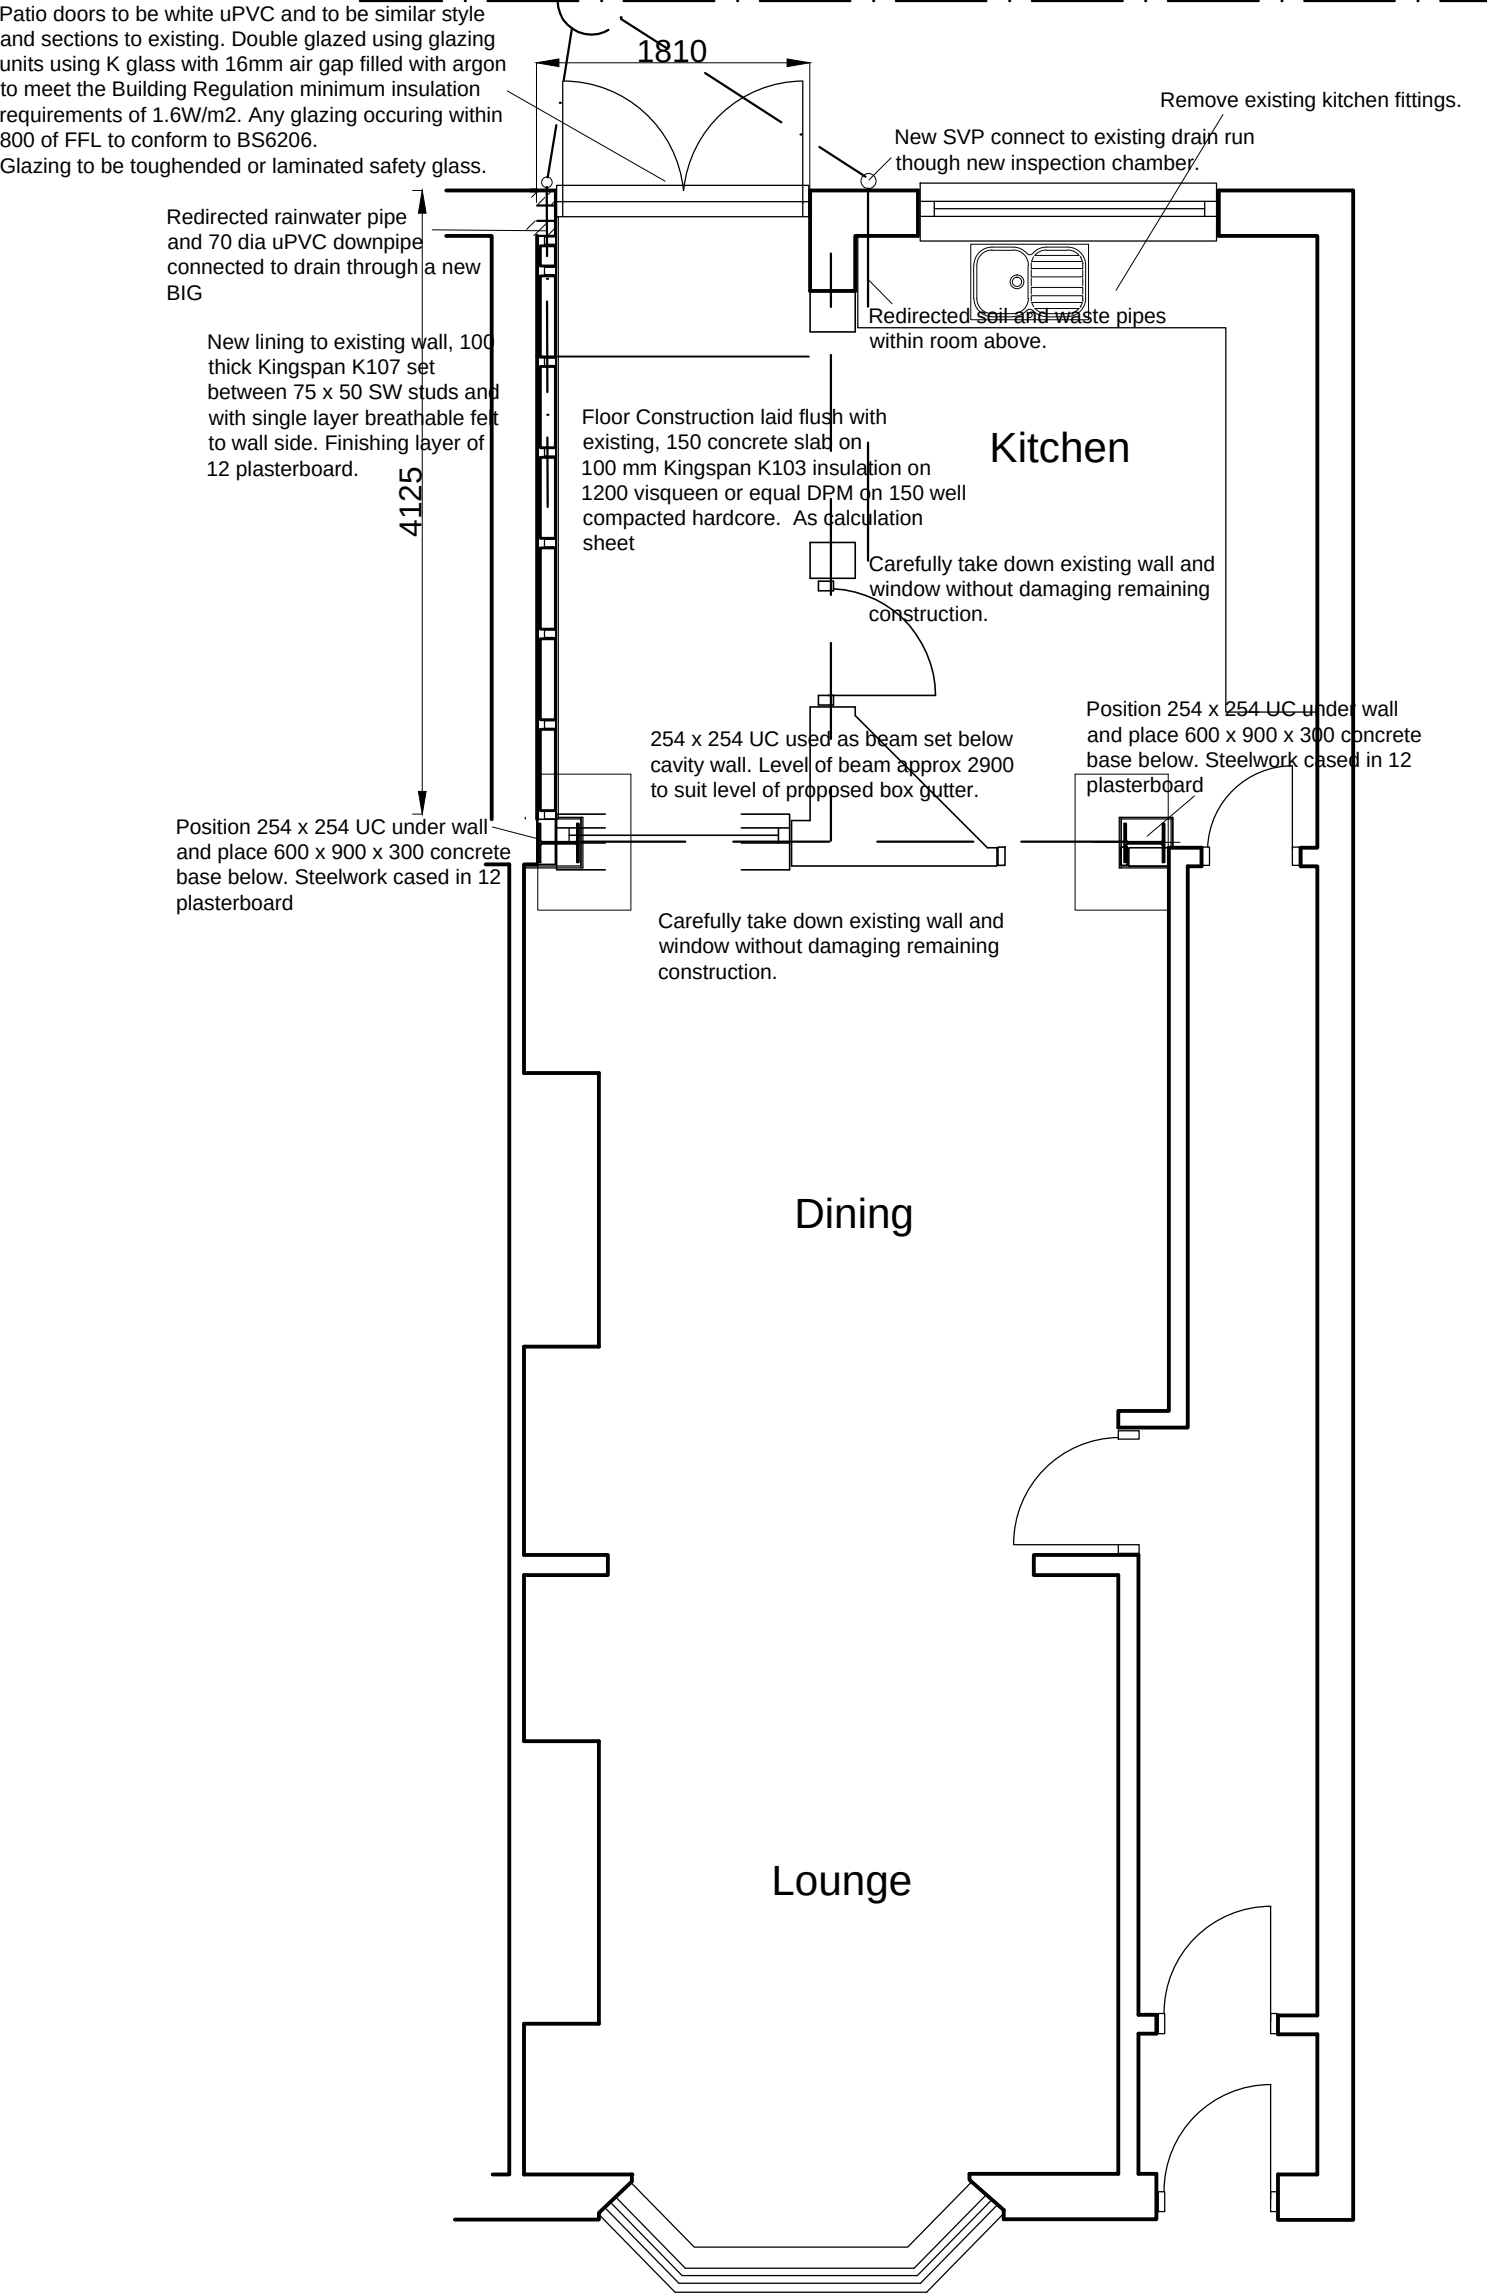

Proposed Ground Floor Layout

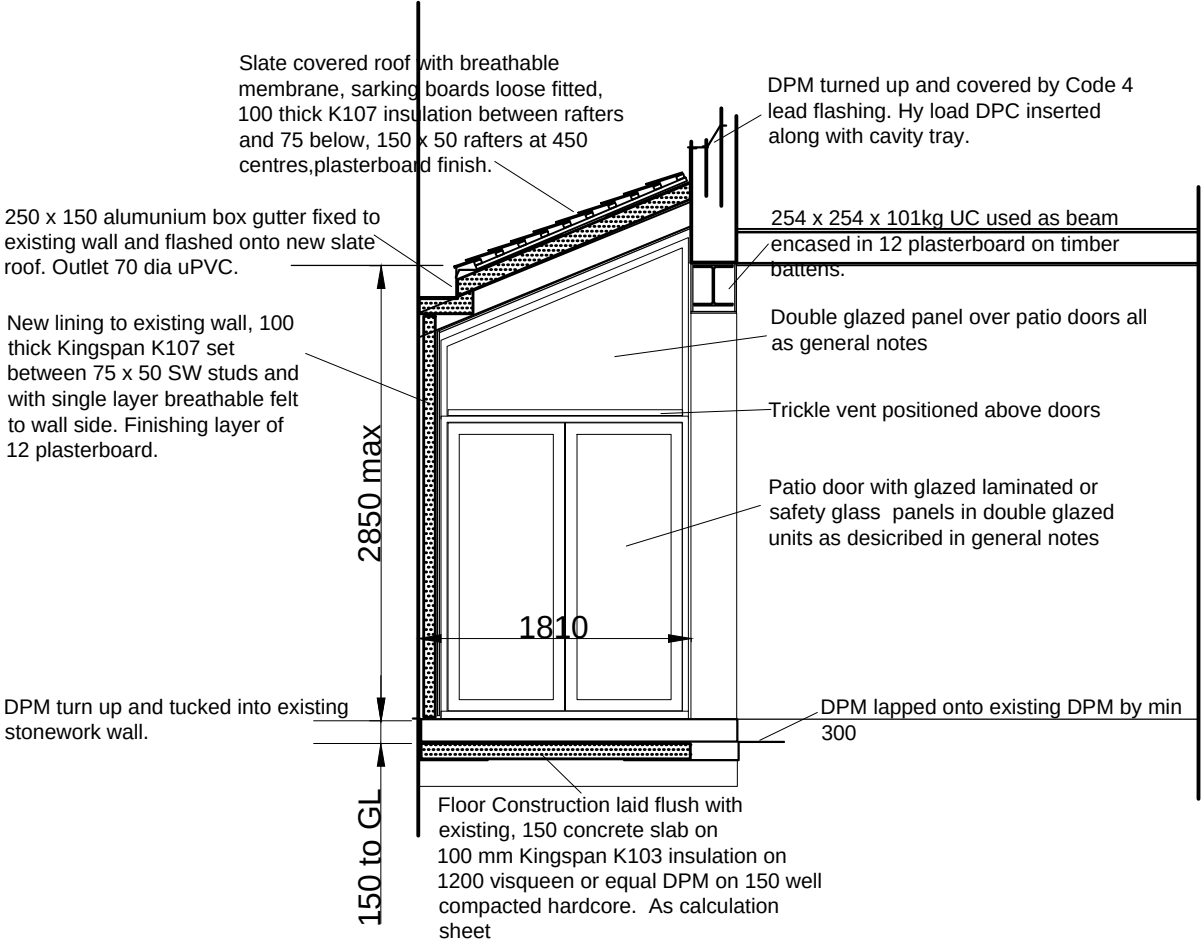

Section A - A

Title
Existing and Proposed Ground
Floor Layouts and Section
Job
155 Featherstall Road,
Littleborough
Client

Dwg No
16027/1
Scale
1:50
DJ Hancock Design
22 Croft Street
Bacup
Tel 01745 799359
Mob 07599 008 791