

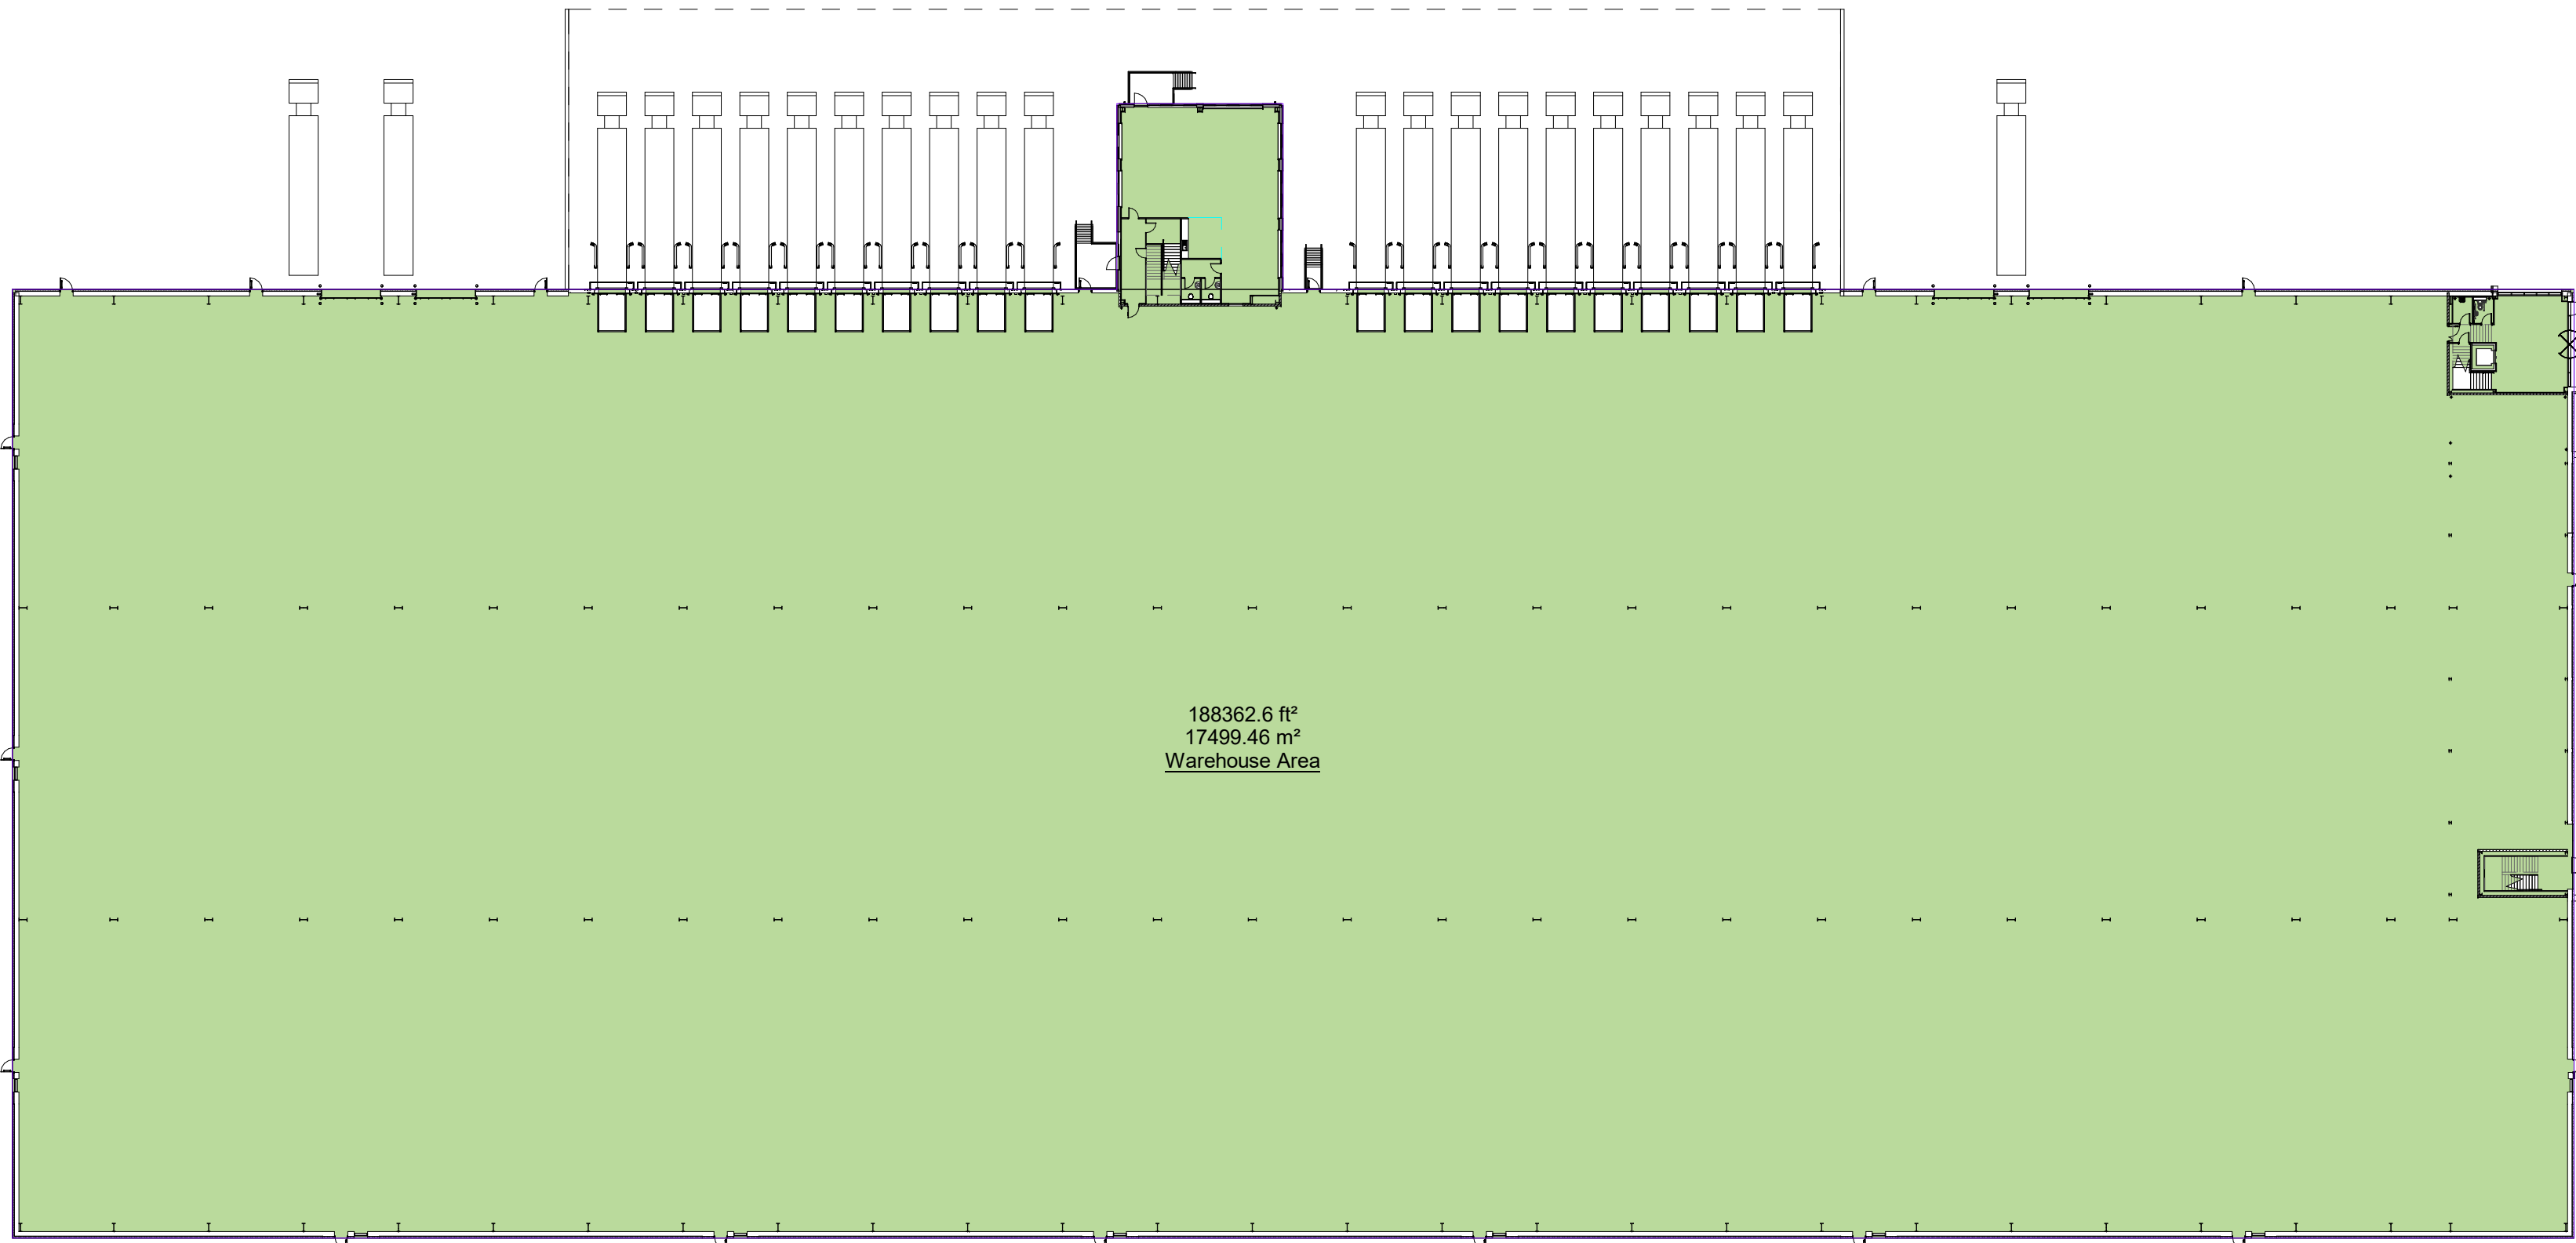


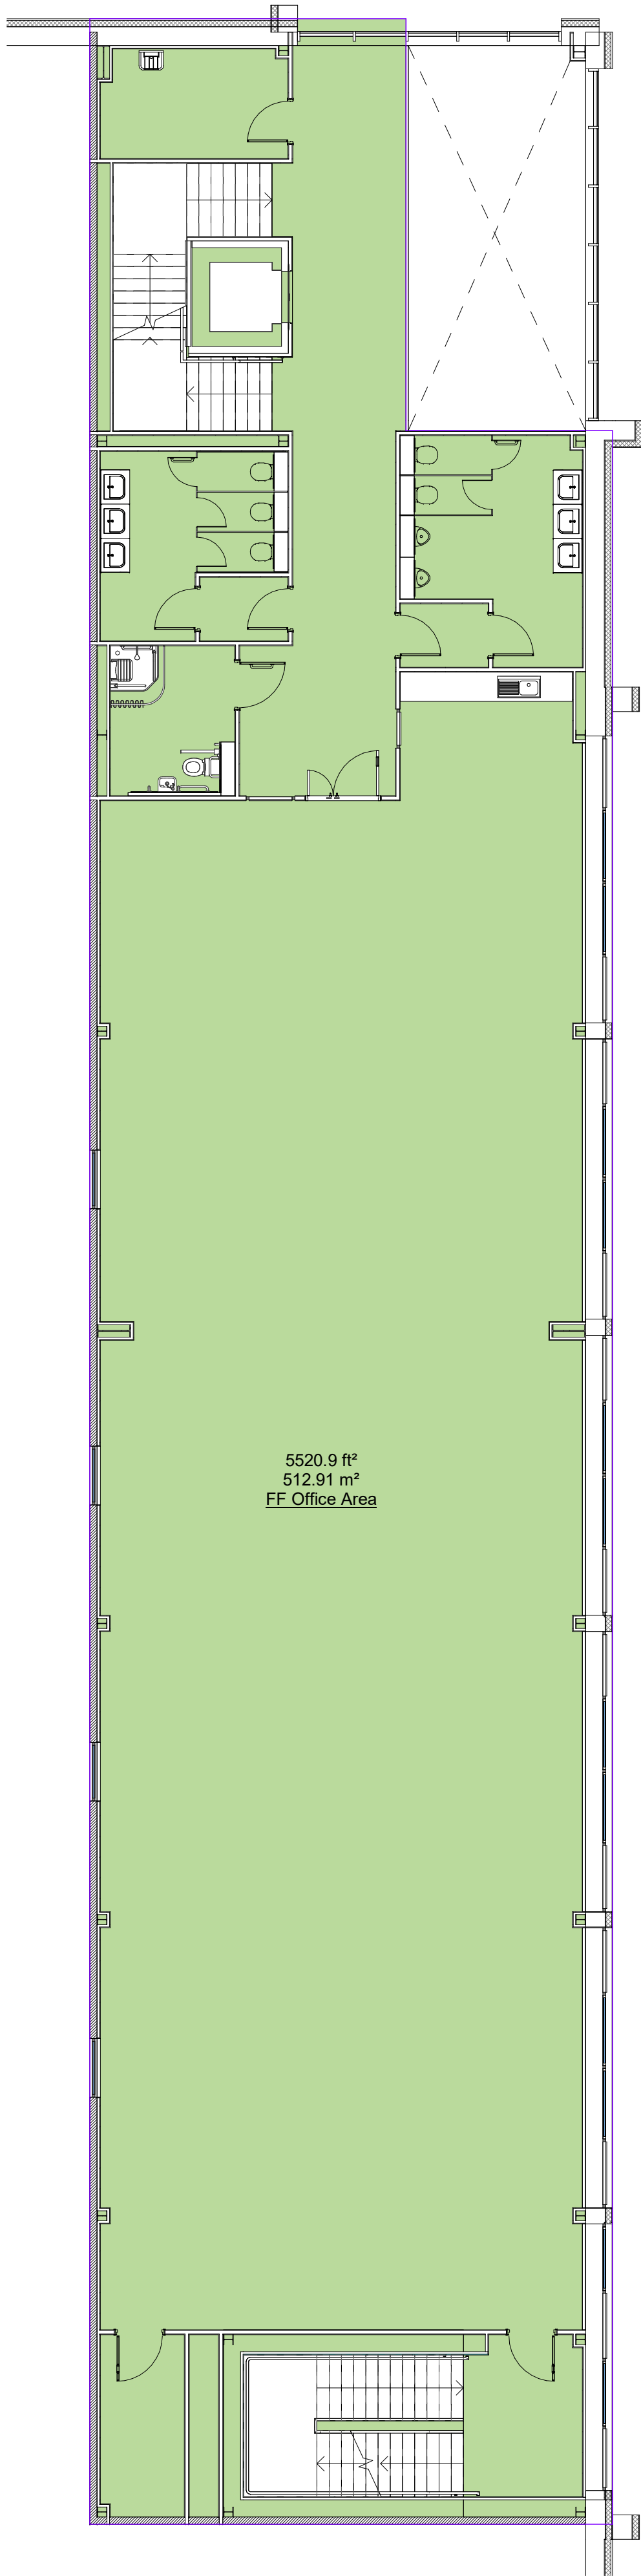


GEA Schedule		
Name	Area (m²)	Area (ft²)
<varies>	18,799.93 m²	202,360.80 ft²
Total GEA:	18,799.93 m²	202,360.80 ft²


00 Warehouse (GEA)
1 : 500

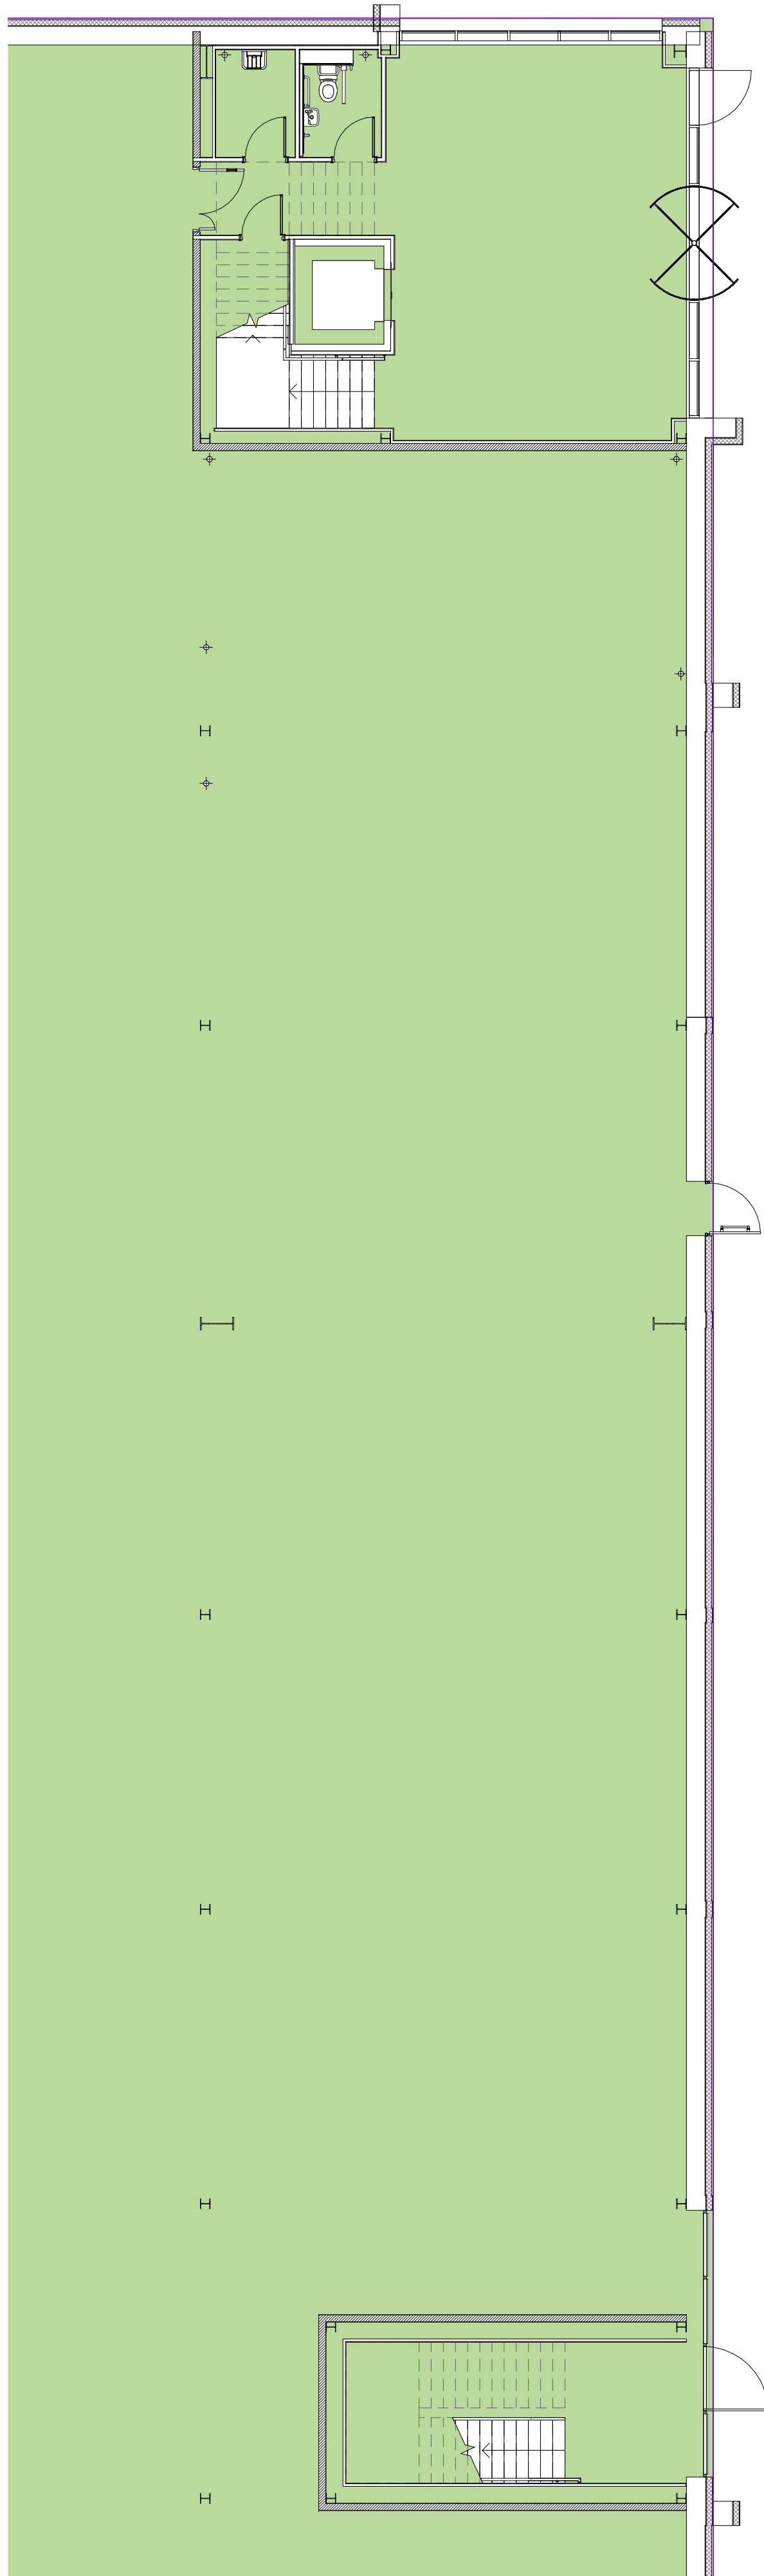


01 Office (GEA)
1 : 100

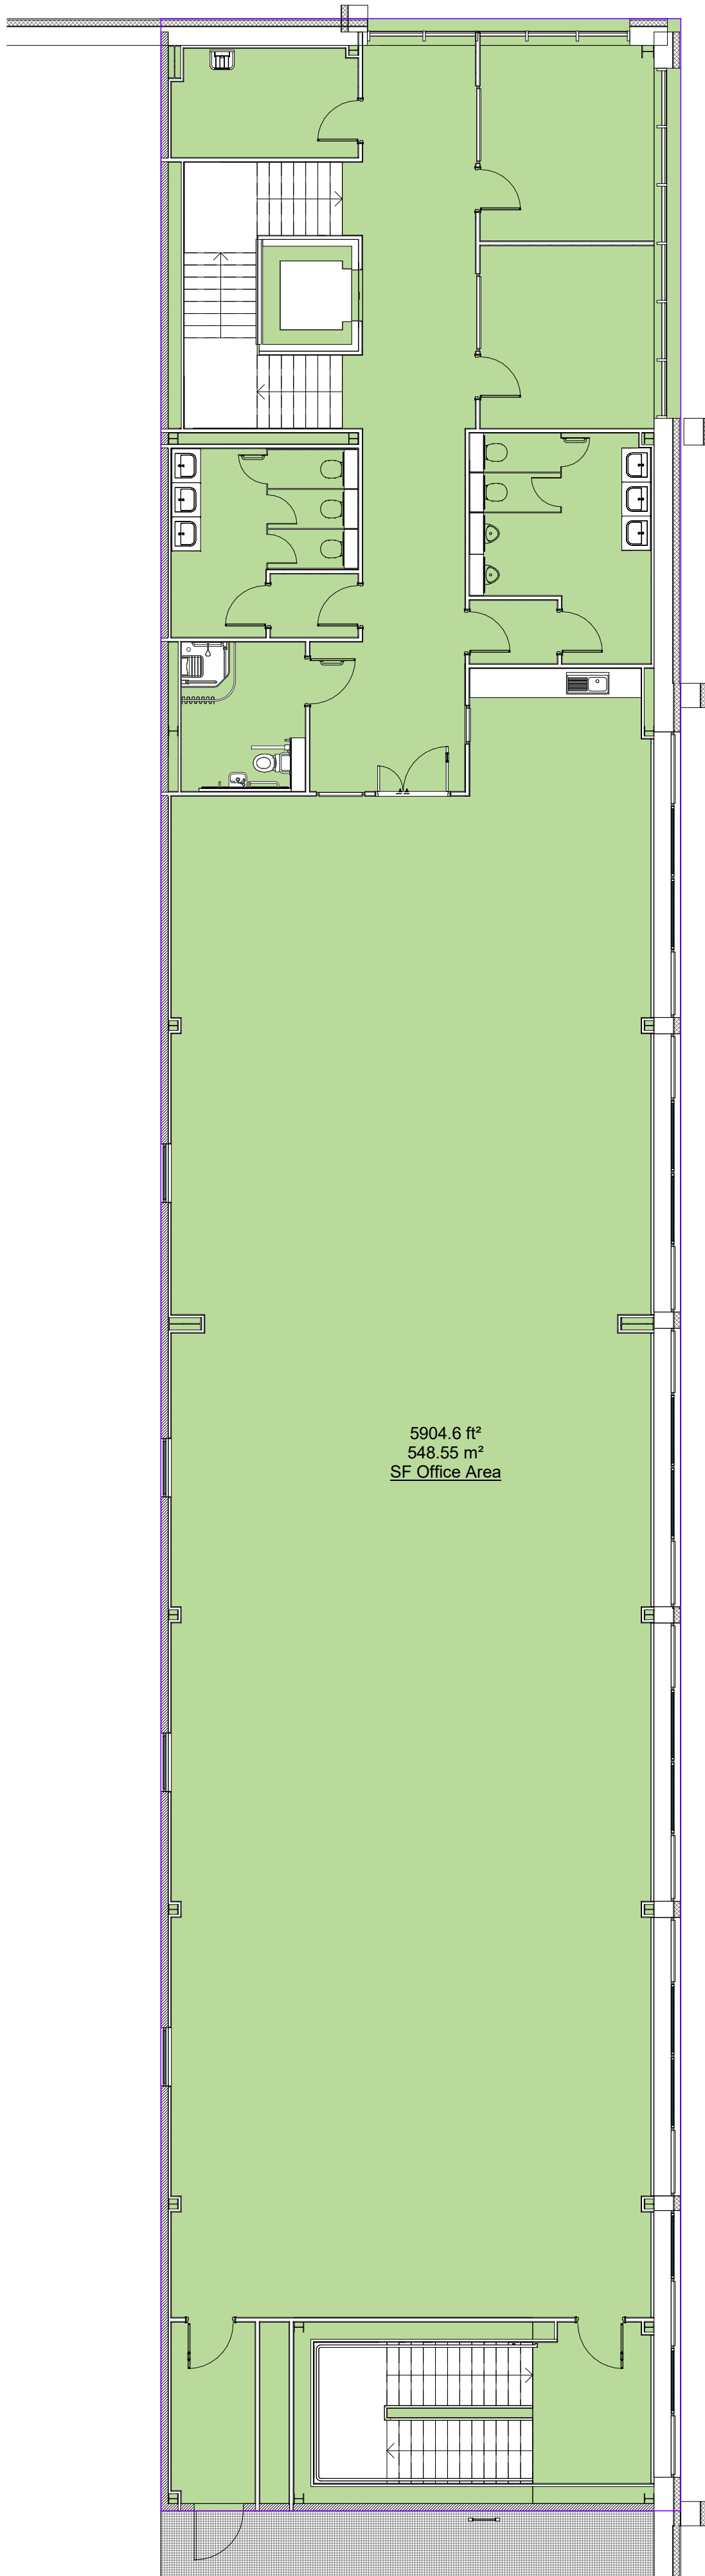

02 Office (GEA)
1 : 100

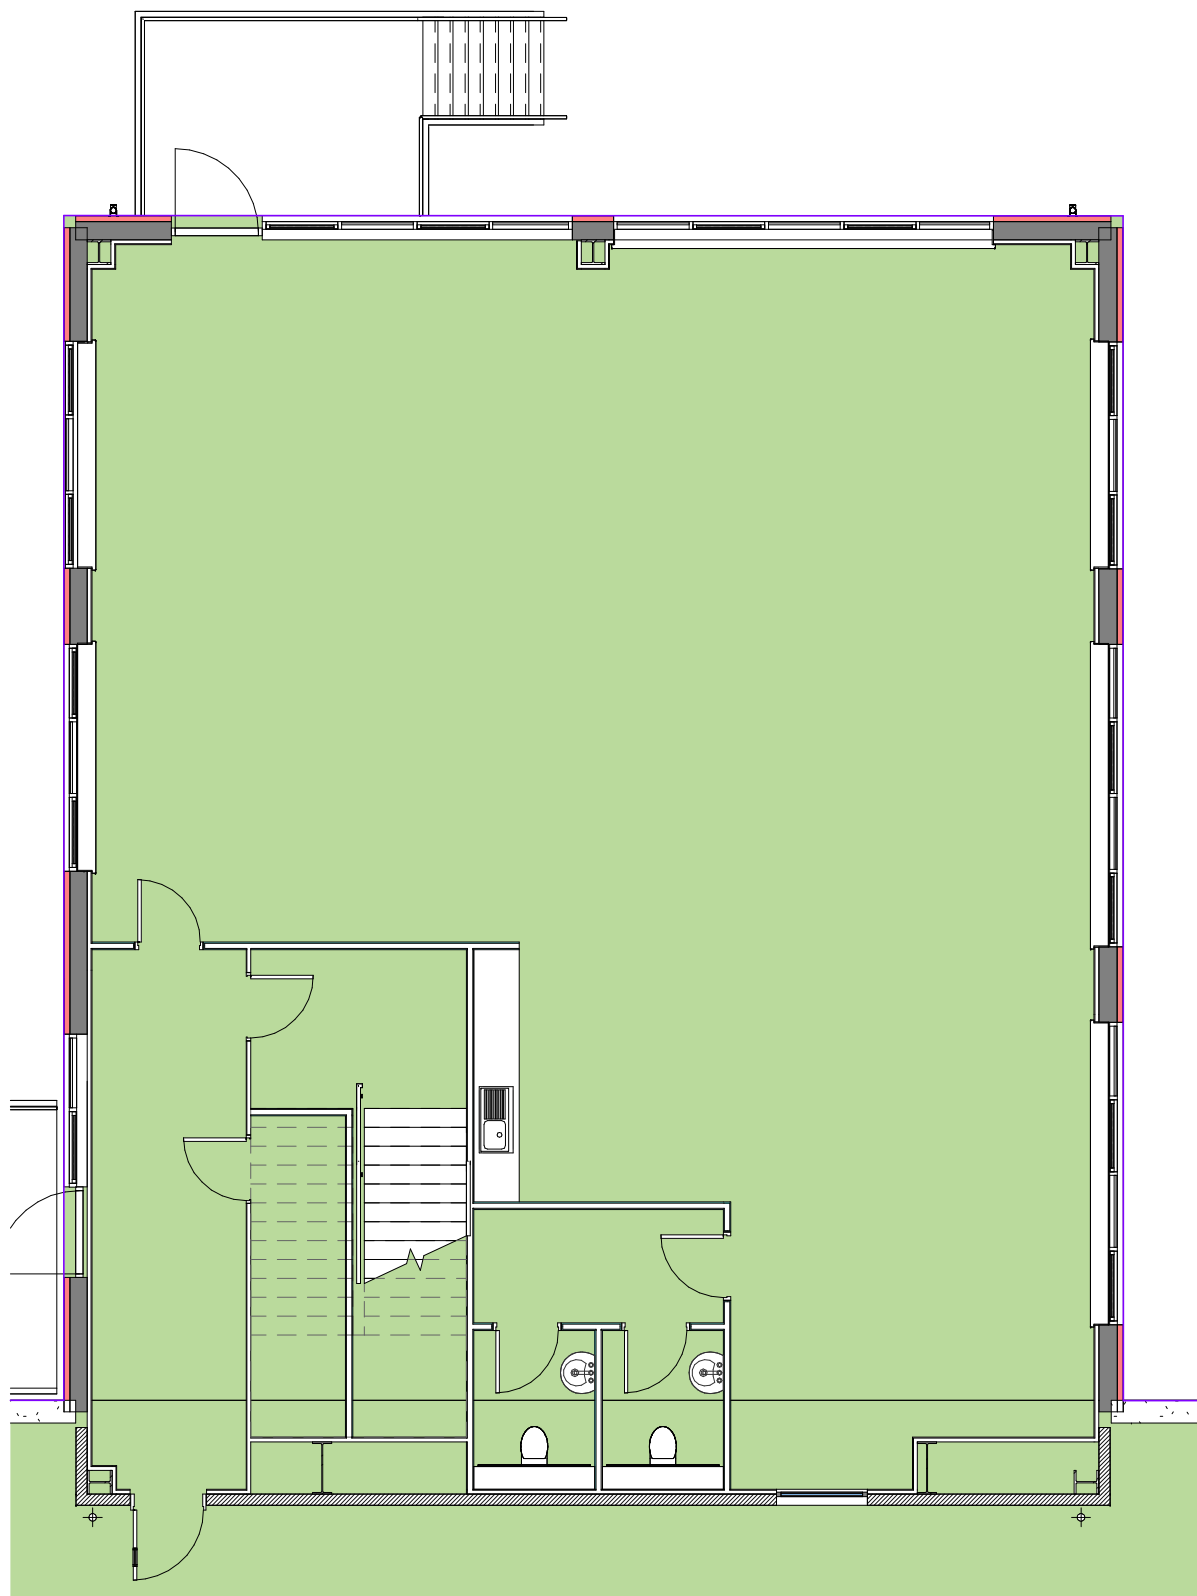

00 Hub Office (GEA)
1 : 100

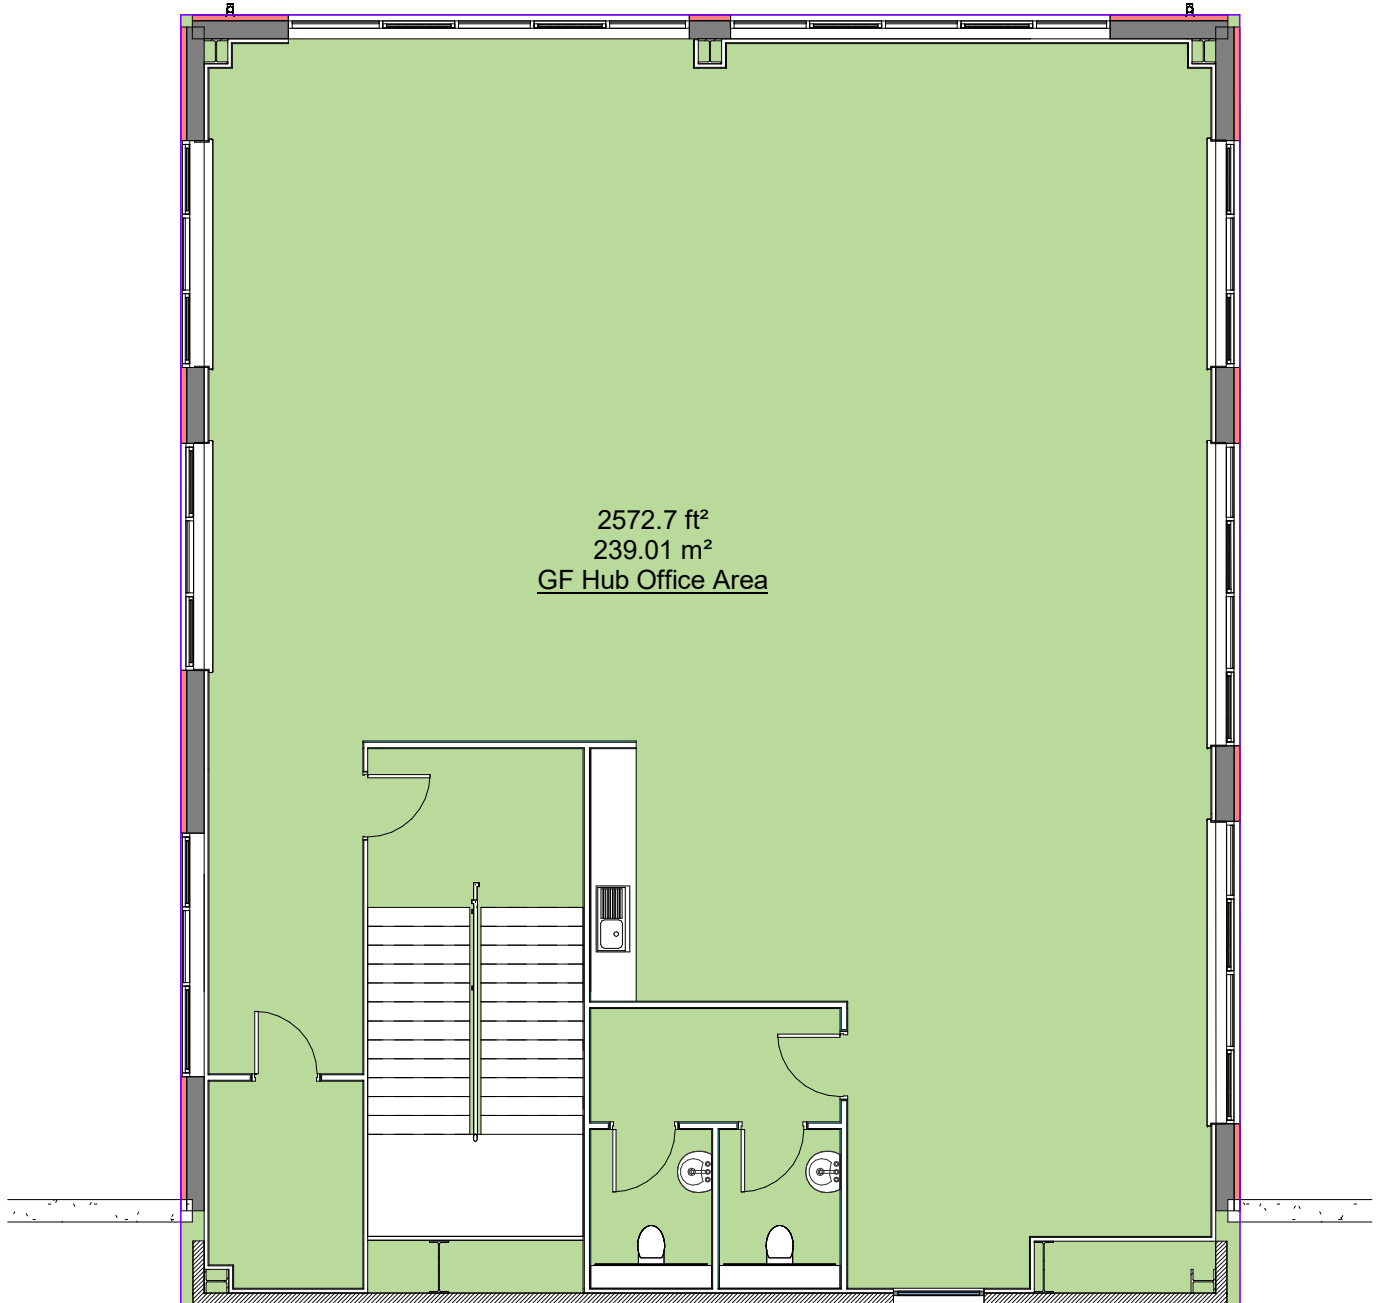

01 Hub Office (GEA)
1 : 100



SGP

Architects + Masterplanners

Waterfront House
2a Smith Way
Grove Park
Enderby
Leicester LE19 1SX

T: +44 (0)116 247 0557

www.stephengeorge.co.uk

Waterfold Business Park,
Bury

Drawing Name:
GEA Plans

Drawing Stage: Planning

Status: SO

SGP File Ref: 22-244-SGP-ZZ-ZZ-MIA-A-00001-Building

22-244 14/09/23 ELF MMS As Issued @ A0 P03

SGP Project No: Date: Drawn: Team: Scale: Rev:

Drawing Number: 22-244-SGP-ZZ-ZZ-DR-A- 920101

Project Code: Original: Valuable Level: Type: Role: Number: