
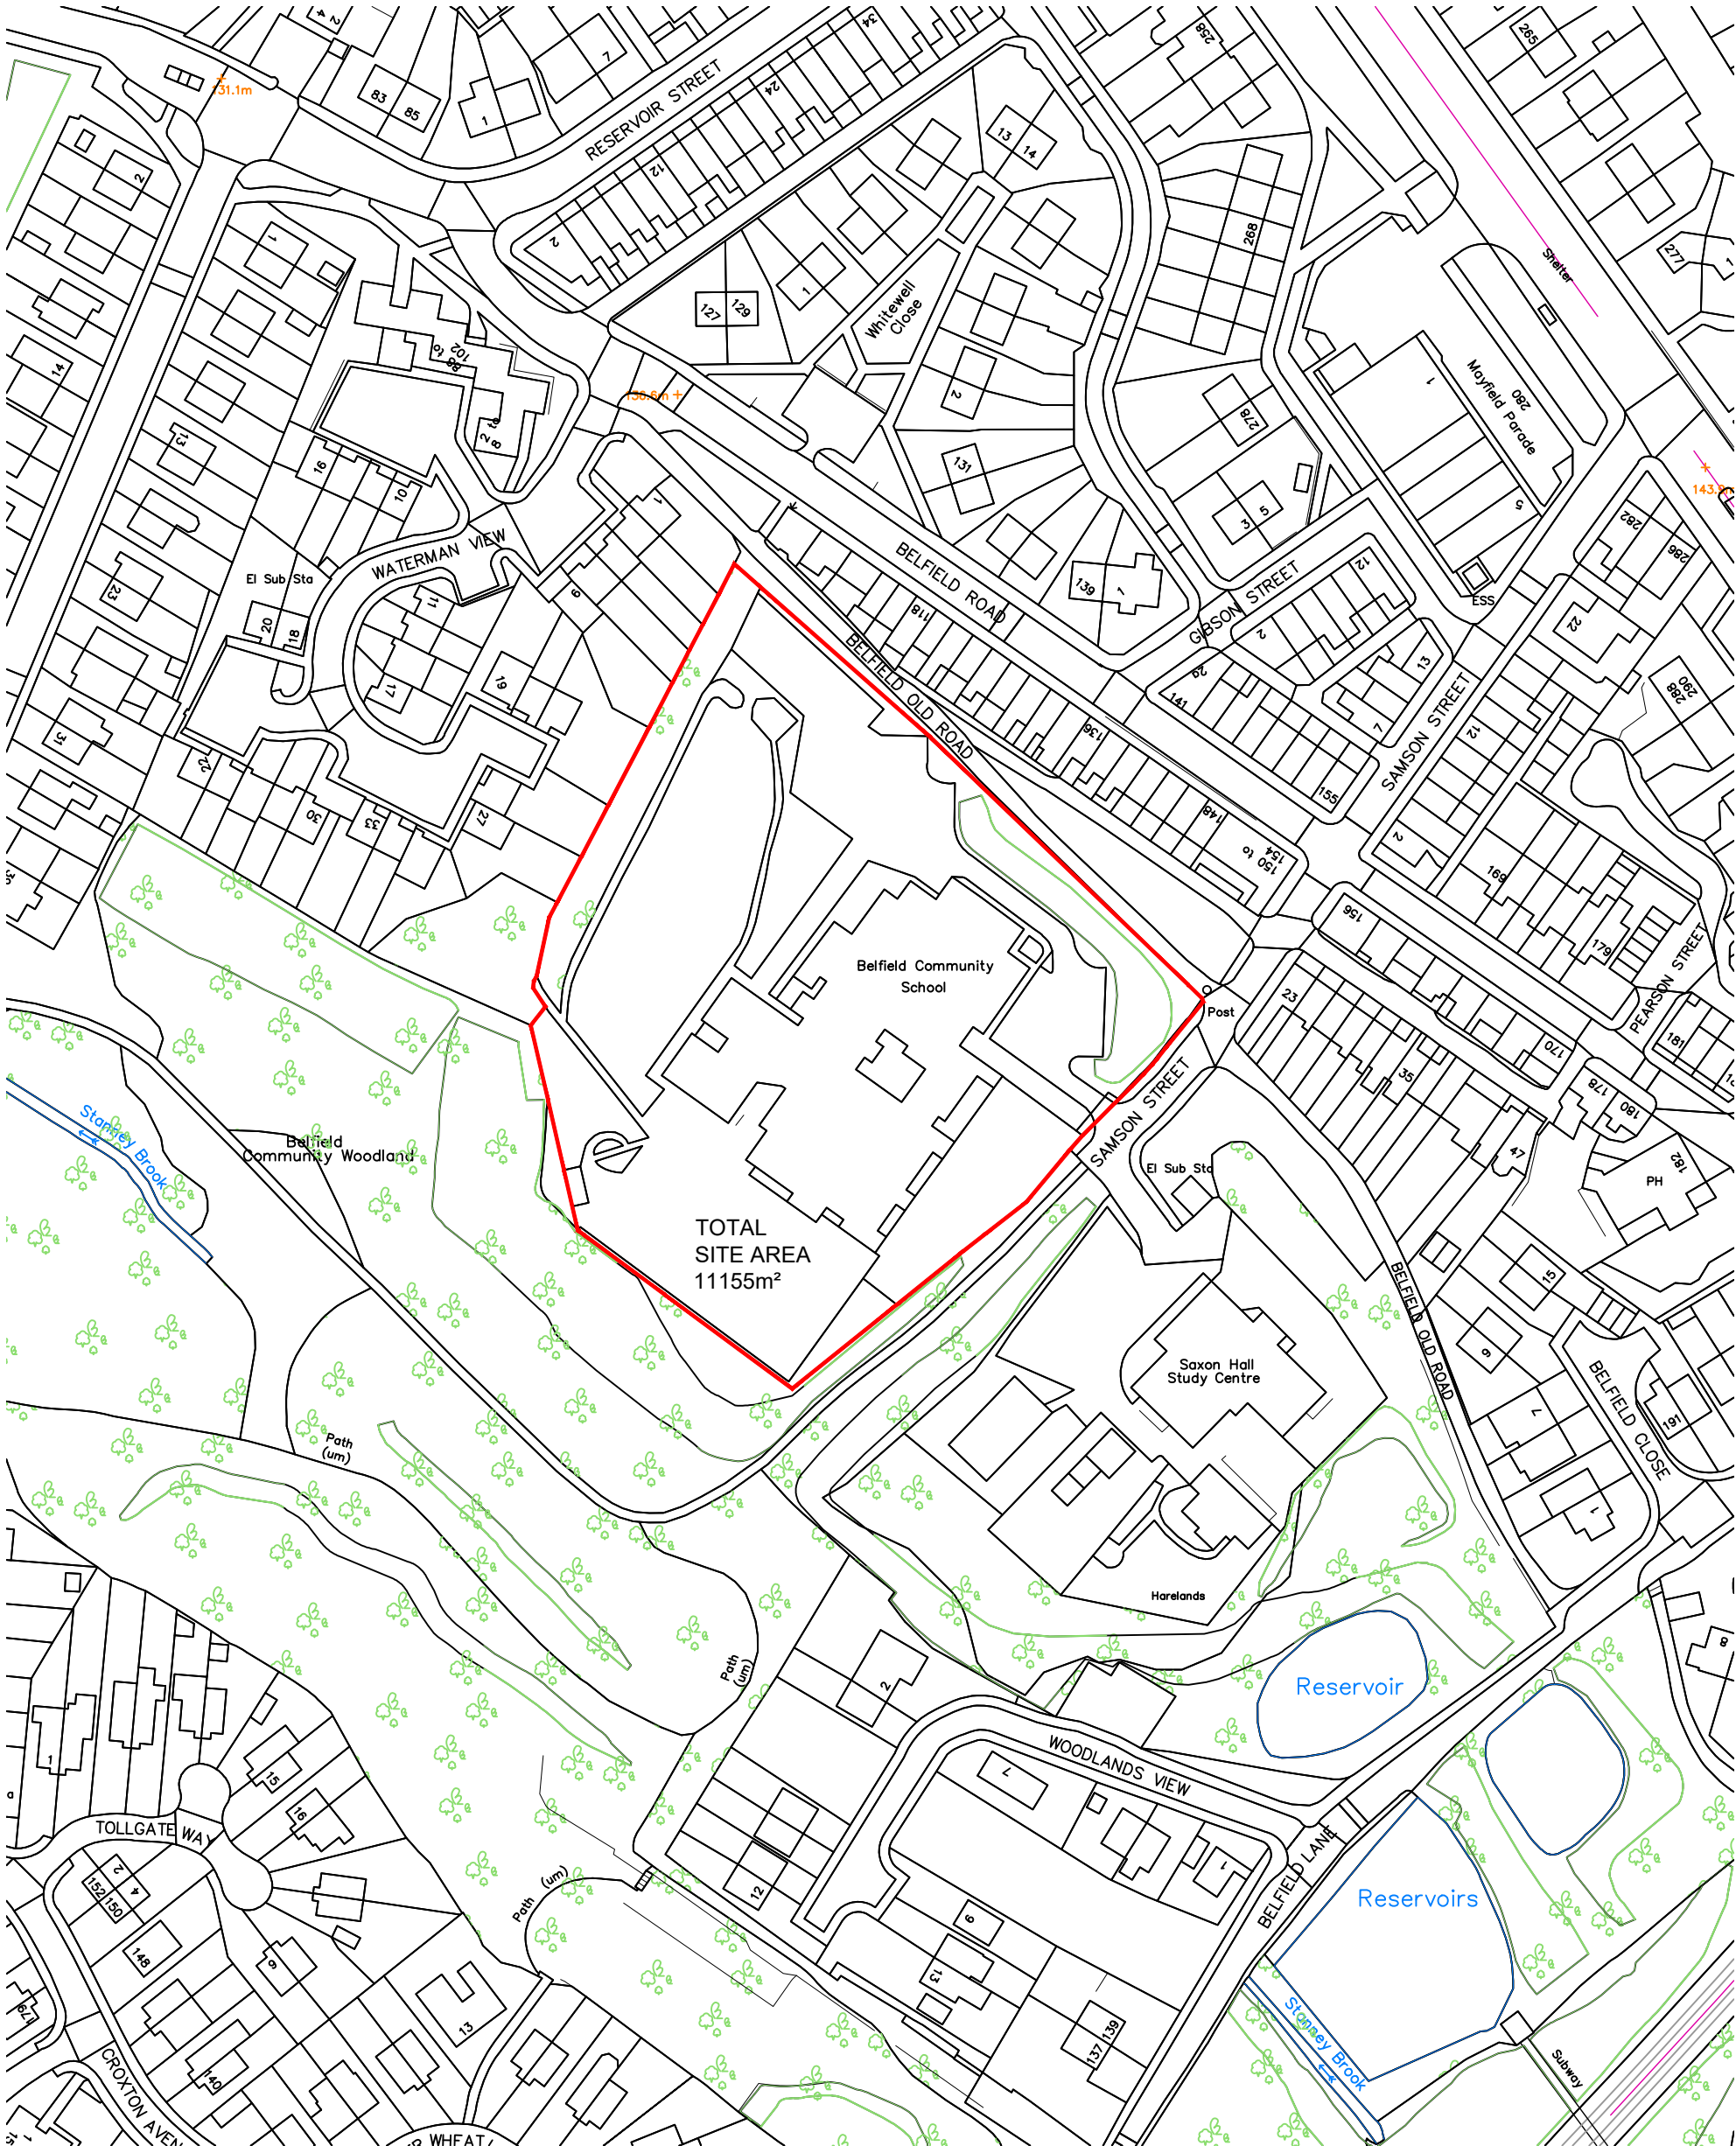


BELFIELD COMMUNITY SCHOOL SAMSON ST ROCHDALE

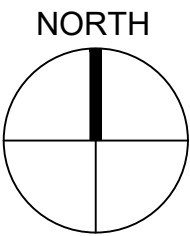

location plan
scale 1- 1250

aj cocker associates
t.01706 764880

scale as noted
dwg.nr R454-09