


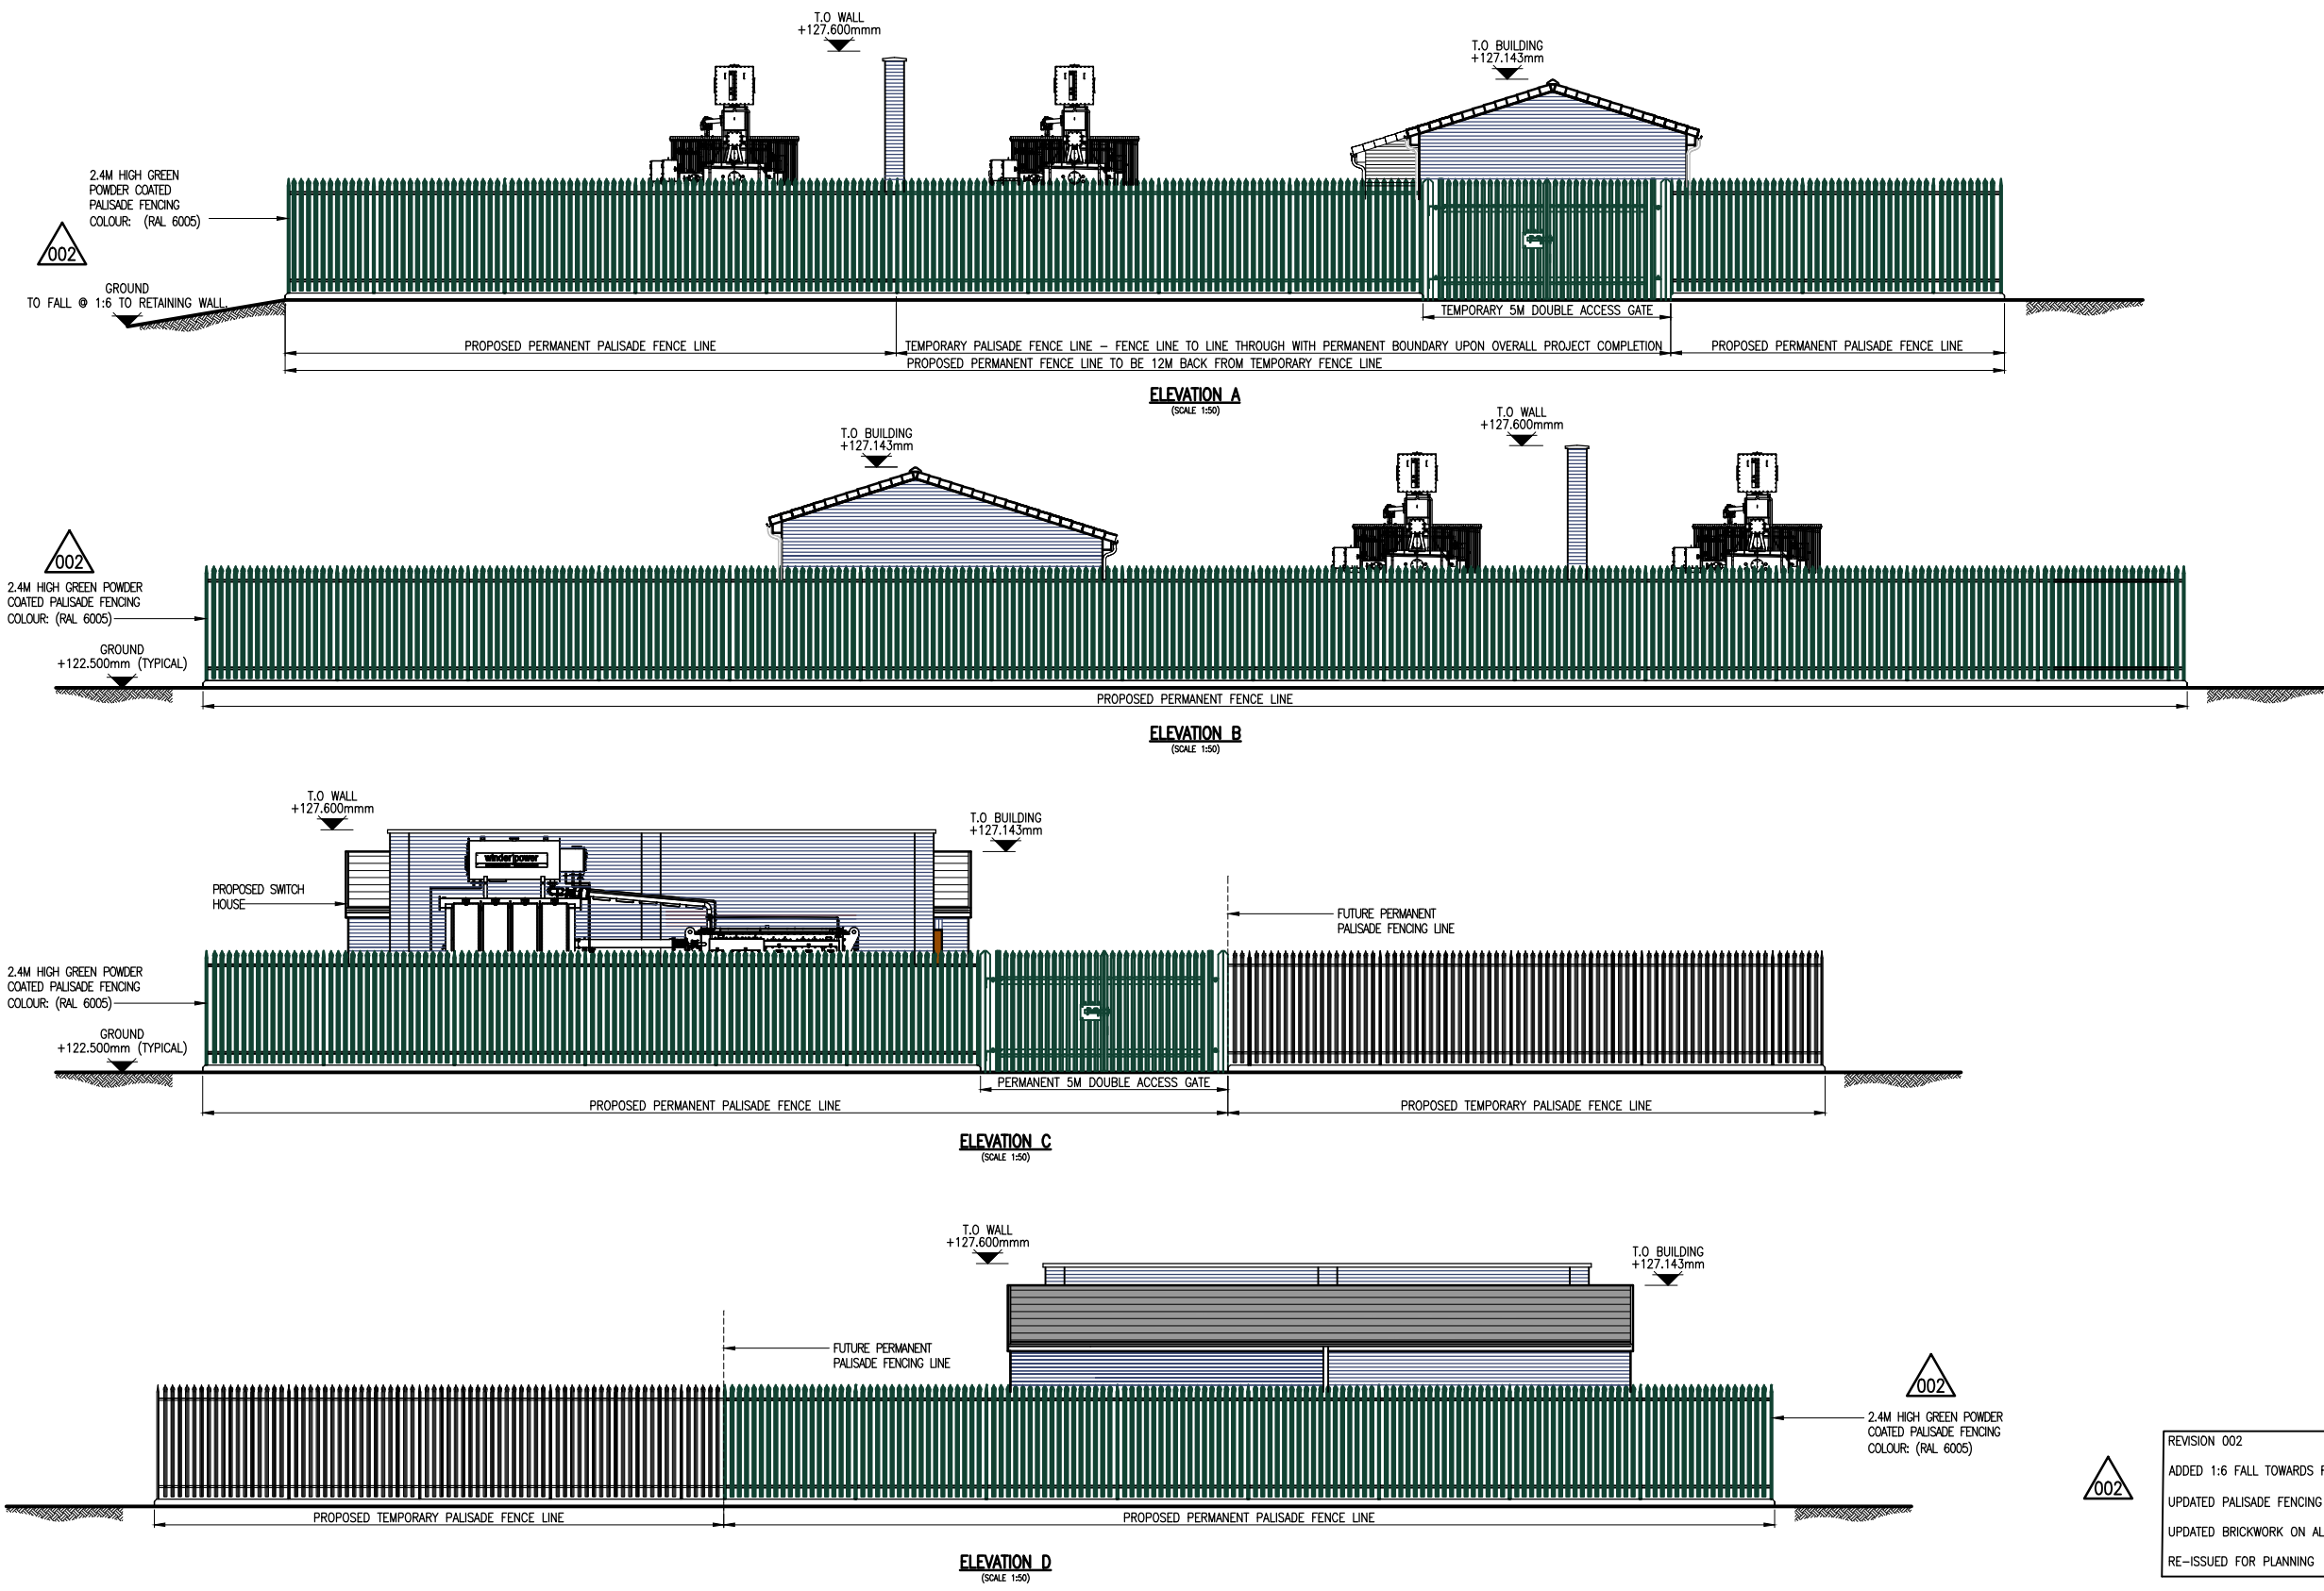

REVISION 002
ADDED 1:6 FALL TOWARDS RETAINING WALL
UPDATED PALISADE FENCING TO COLOUR GREEN (RAL 6005)
UPDATED BRICKWORK ON ALL STRUCTURES TO STAFFORDSHIRE BLUE
RE-ISSUED FOR PLANNING



ELECTRICITY NORTH WEST
FREDERICK ROAD
SALFORD M6 6QH

SOUTH HEYWOOD PRIMARY SUBSTATION PLANNING DRAWINGS

SITE ELEVATIONS

SCALE	AS SHOWN AT A1	SITE NAME	SOUTH HEYWOOD PRIMARY	
DRAWN	JEWB	PROJECT	NEW PRIMARY SUBSTATION	
APPROVED	JAB	P.F.R. NO.	100125	DWG STATUS
DATE	SEPT 24	DRAWING NUMBER	100125_00033	
SHEET SIZE	A1	REVISION	002	
OLD DWG NO	-			

THIS DRAWING AND ANY INFORMATION OR DESCRIPTIVE MATTER SET OUT HEREON ARE THE CONFIDENTIAL AND COPYRIGHT PROPERTY OF ELECTRICITY NORTH WEST LIMITED AND MUST NOT BE DISCLOSED, LOANED, COPIED OR USED FOR ANY PURPOSE WITHOUT WRITTEN PERMISSION.				
NOT TO BE SCALED. UNLESS OTHERWISE STATED DIMENSIONS ARE IN MILLIMETRES.				
REV	AMENDMENTS	DRAWN	APP.	DATE
001	ISSUED FOR PLANNING	JEWB	JAB	25.09.24
002	ISSUED FOR PLANNING	JEWB	JAB	22.11.24