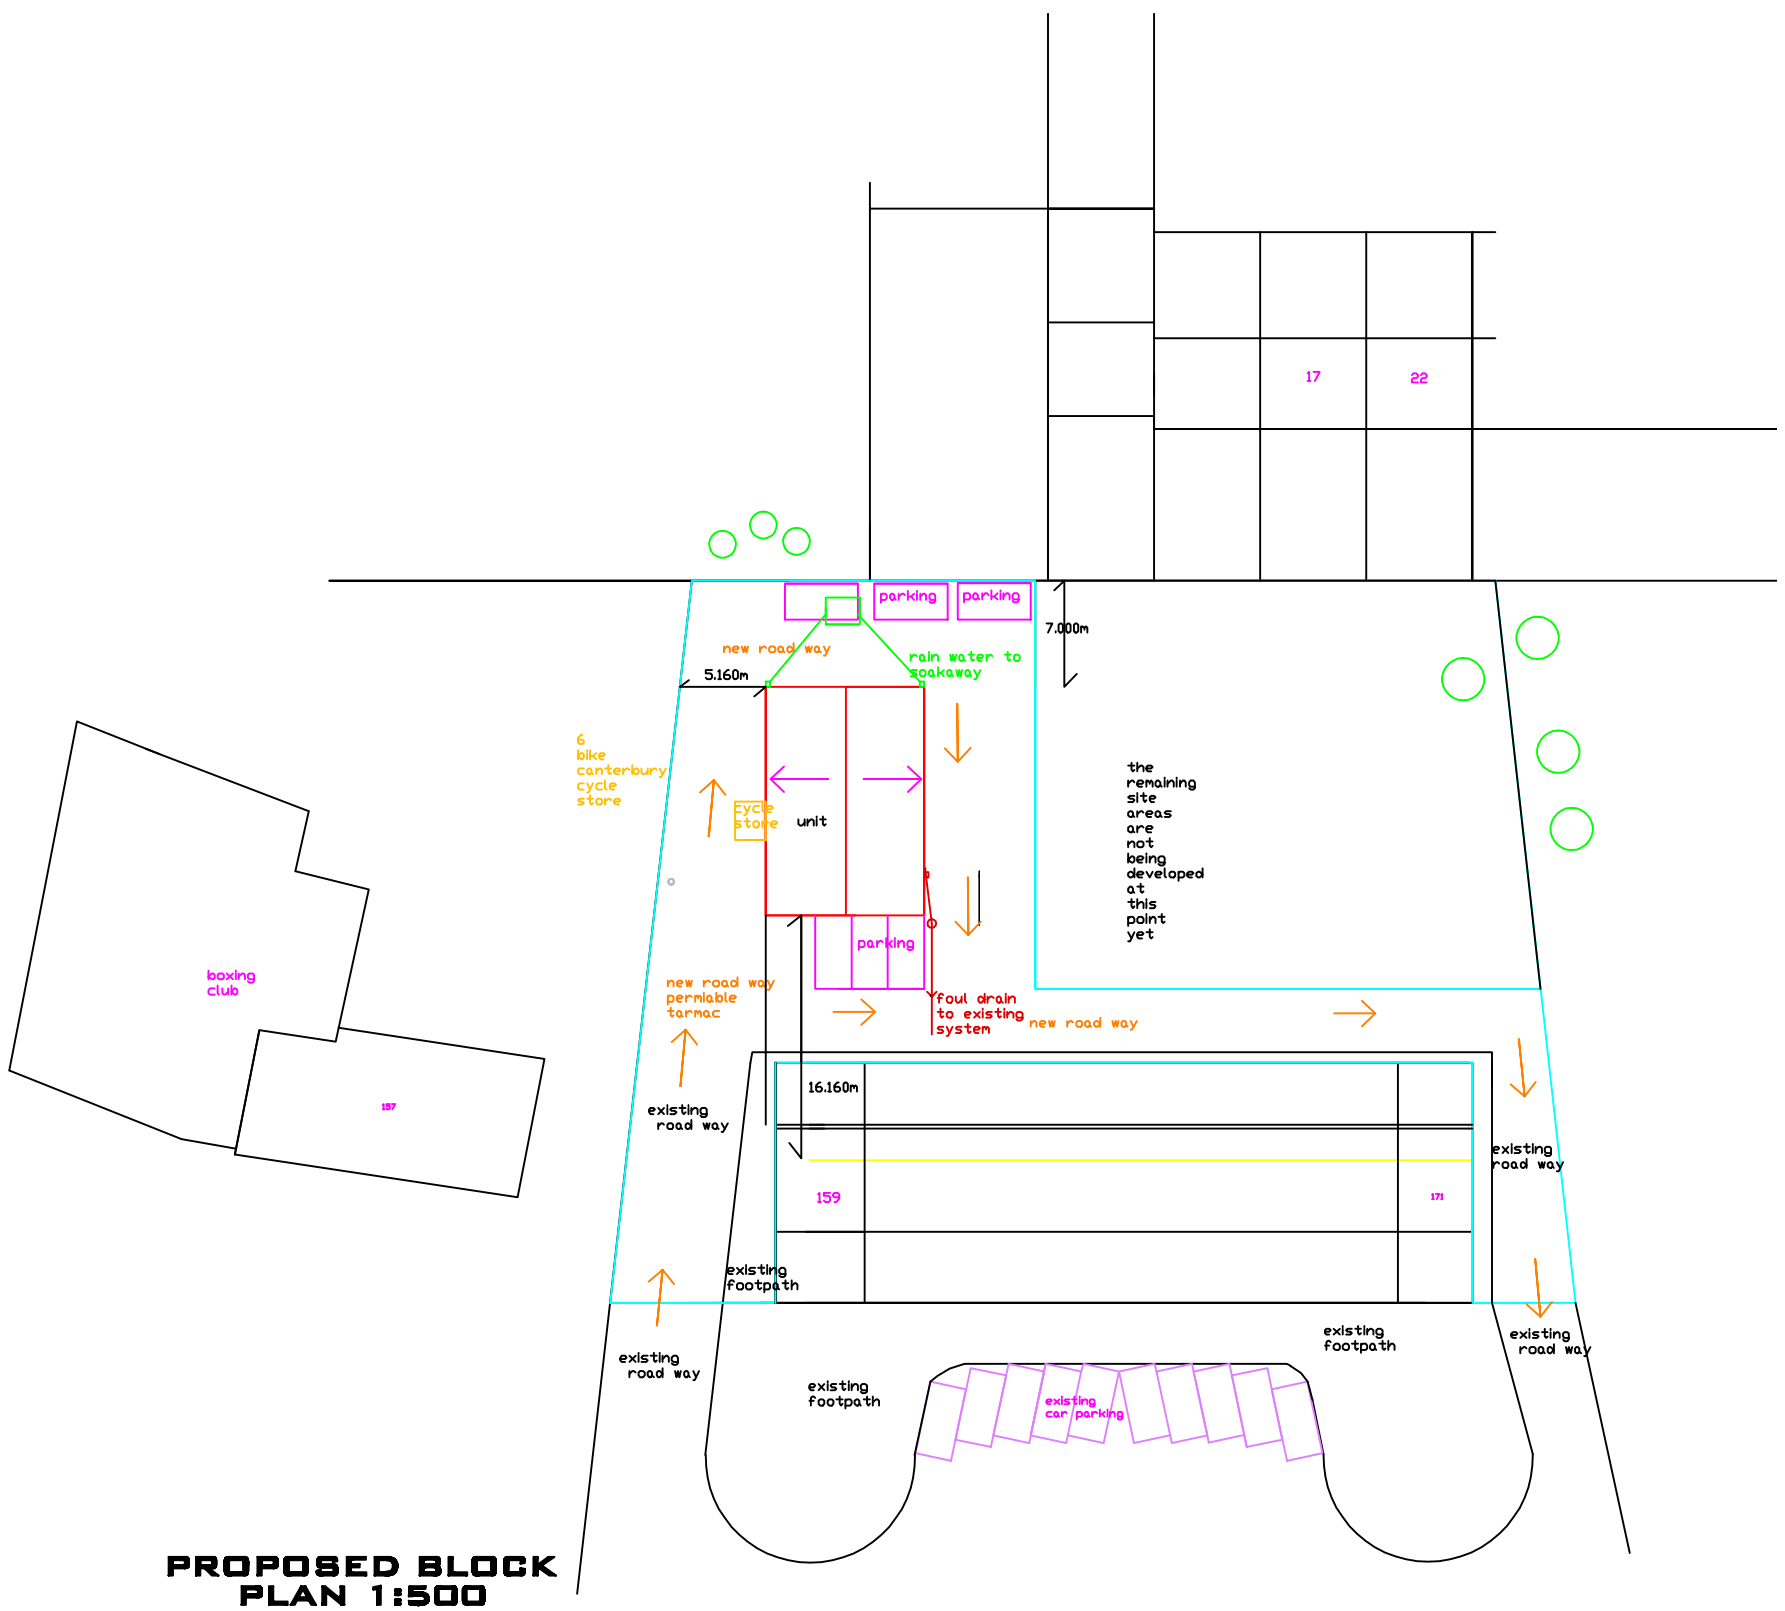

PROPOSED BLOCK PLAN 1:500

DO NOT SCALE OF THIS DRAWING
TAKE ALL DIMENSIONS ON SITE (builders Note)
Do not start any works untill all the approvals have been obtained.
Any discrepancy to be reported to Plans Drawn as soon as possible.

drawn: **DRW**

client:
HOMES4YOUMANCHESTERLTD
LAND BEHIND
159-171, WINDERMERE ROAD, MIDDLETON, M24 5NQ
TEL07948567512

drawing title:
NEW INDUSTRIAL UNITS WITH OFF STREET PARKING

project:
ROCHDALE MET. BOROUGH COUNCIL PLANNING & BUILDING CONTROL APPLICATION

PLANS DRAWN
tel.no
07952934281
07856609593
email
Bawinterbottom
@aol.com
www.Plansforproperty.com
www.plansdrawn.org

date:
APRIL. 2024

project no.	drg. no.	A3 paper
WR 159	**30D**	