


Do not scale from this drawing.


All dimensions are to be checked on site prior to construction, manufacture of any components and ordering of materials and equipment.

Any discrepancies are to be reported to the architect for clarification.

All materials and workmanship to be in accordance with the current British Standards and codes of practice.

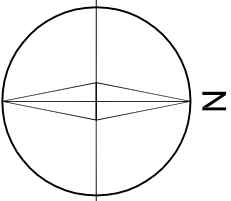

Extg Location Plan Scale 1:1250

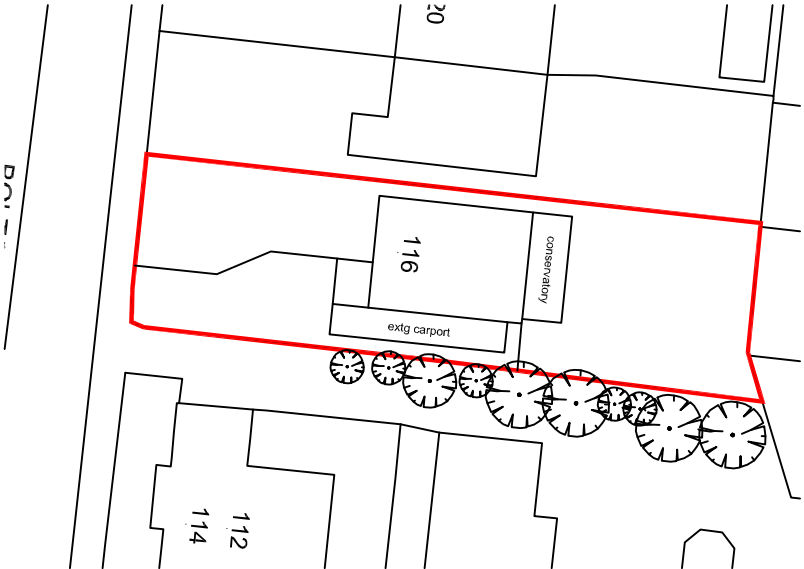

REV	DESCRIPTION	CHECK	DATE
CLIENT			
Mr Irfan Mahmood			
116, Bolton Rd, Rochdale. OL11 4QX			

PROJECT
Alterations & Remodelling to upper storey including a new roof, garage conversion & new brick garage

DRAWING
Site Layout / Location Plan

SCALE	DATE	DRAWN	CHECKED
A3 sheet	Sept 2022		
DRAWING NO.	CAD REFERENCE NO.	REVISION	
2222/IM/04			



Proposed Site Layout Plan Scale 1:500