



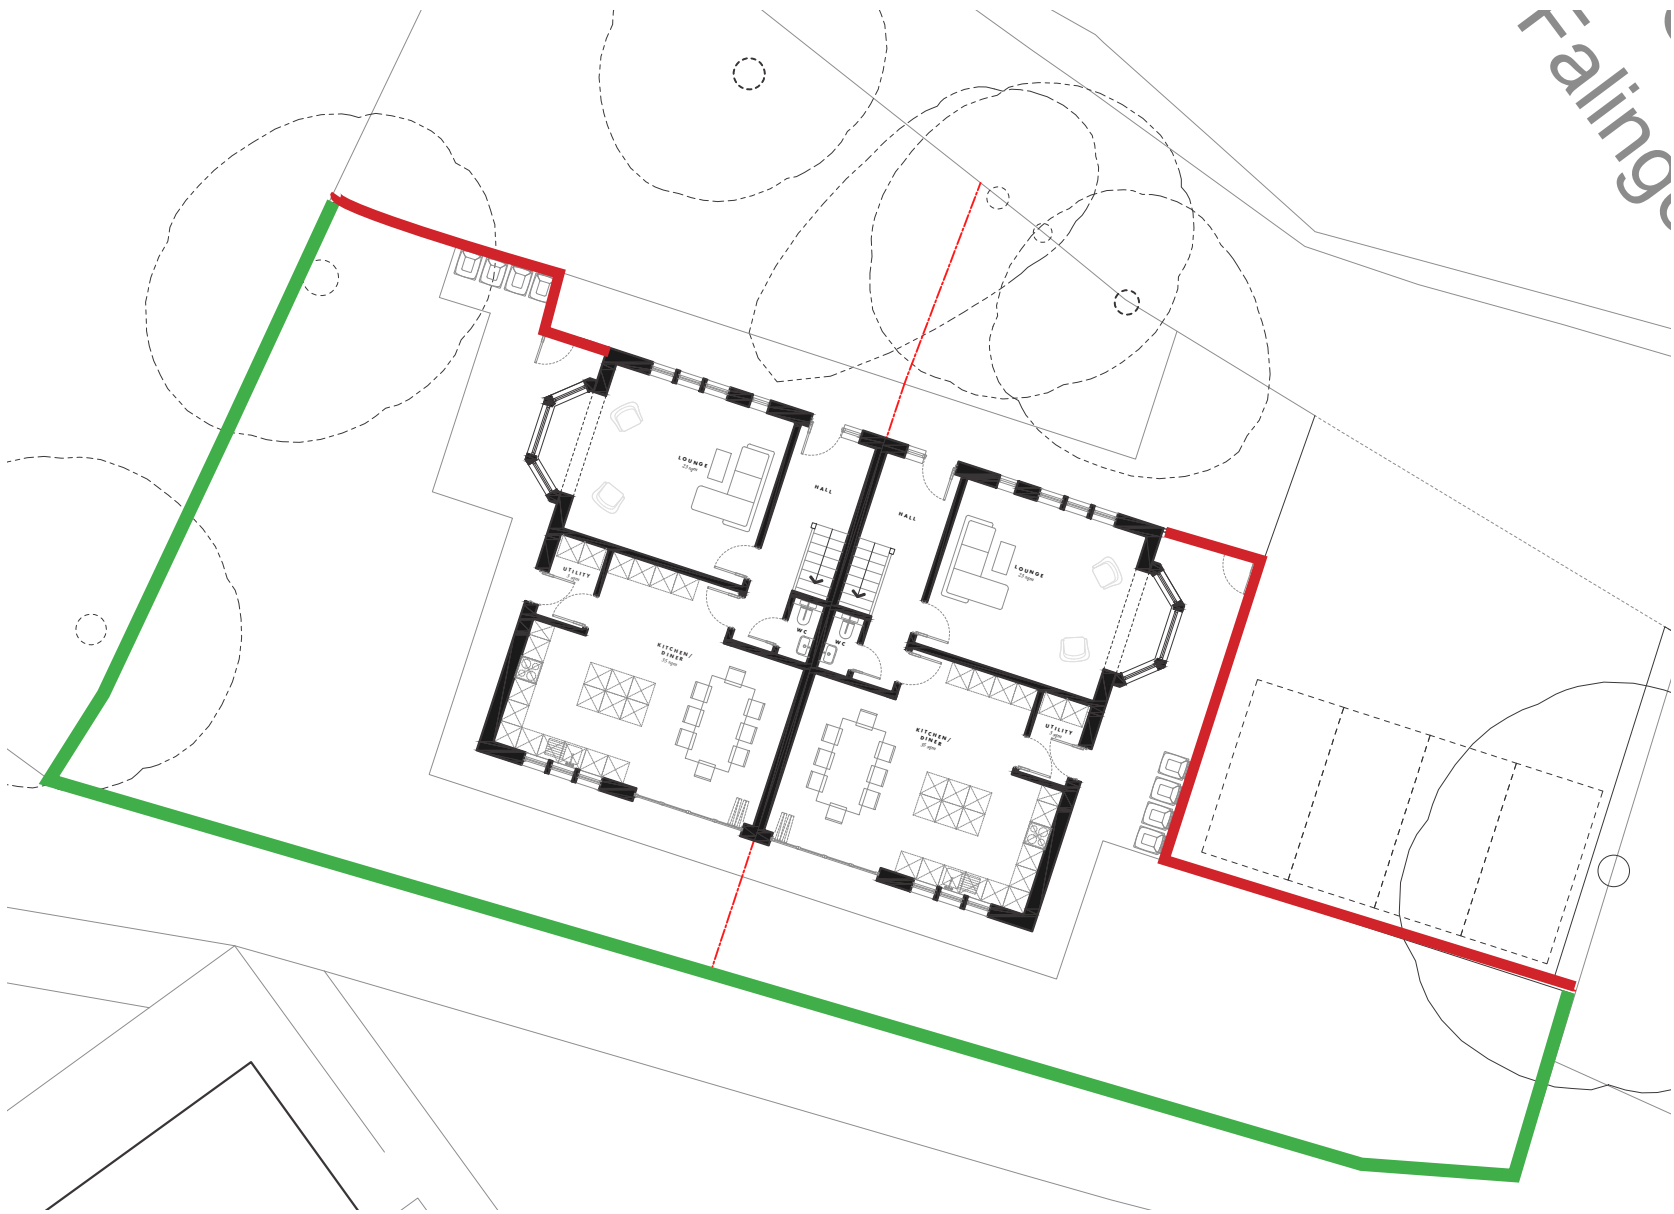

— 6ft High timber fence panels
— Black Estate metal Railing

PROPOSED BOUNDARY PLAN
1:100 @ A3

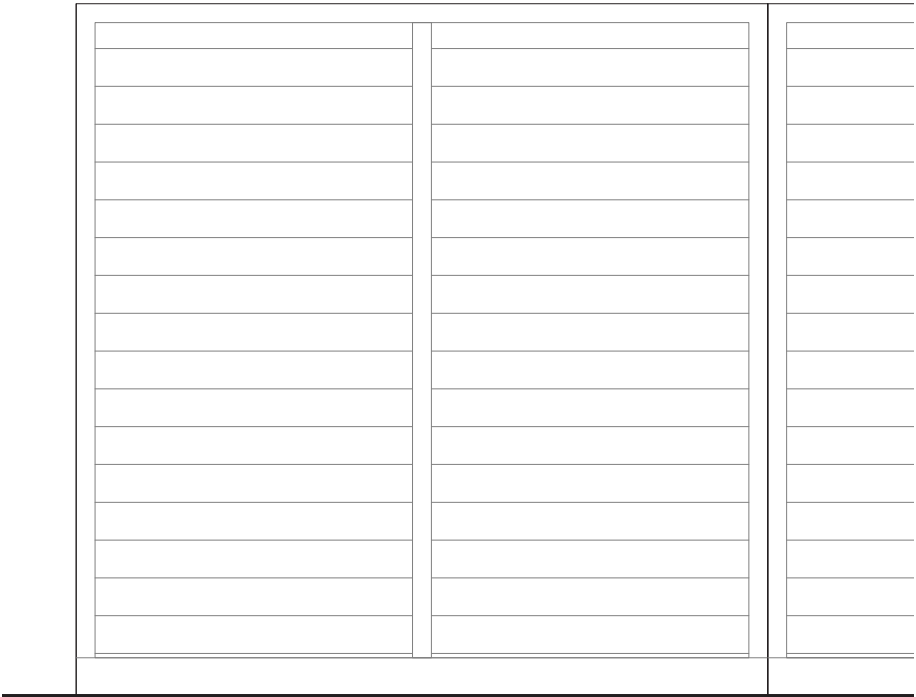

PROPOSED BOUNDARY FENCE ELEVATION
1:20 @ A3



PROPOSED METAL ESTATE RAILING

Dimensioning

Figured dimensions only to be taken from these designs and drawings. Work to annotated dimensions only. All dimensions to be checked on site. Architectural designers to be informed immediately of any discrepancies before work proceeds. Drawings are to be read in conjunction with relevant specifications, structural engineers and service engineers' drawings.

Rev	Description	Date
A	Issued for Planning	20/08/23
B	Revised drawing	25/04/24
C	Revised drawing	30/04/24



SALEEM
ARCHITECTS

CLIENT:
Property Owner

PROJECT:
*Land off Falinge Fold,
Rochdale,*

TITLE:
Proposed Boundary Plan

SCALE:
1:100 @ A3

DRAWING NO.

REV:
C

DATE:
Aug 2023