


190 Spotland Road
Rochdale
SKETCH PROPOSAL

accommodation schedule

FLAT	AREA [s.m]	TYPE
1	46.2	1 bed 1 person
2	58.8	1 bed 2 person
3	37.2	1 bed 1 person
4	48.4	1 bed 1 person
5	38.4	1 bed 1 person
6	50.4	1 bed 2 person
7	51.3	1 bed 2 person

existing cottage window openings to
be reinstated

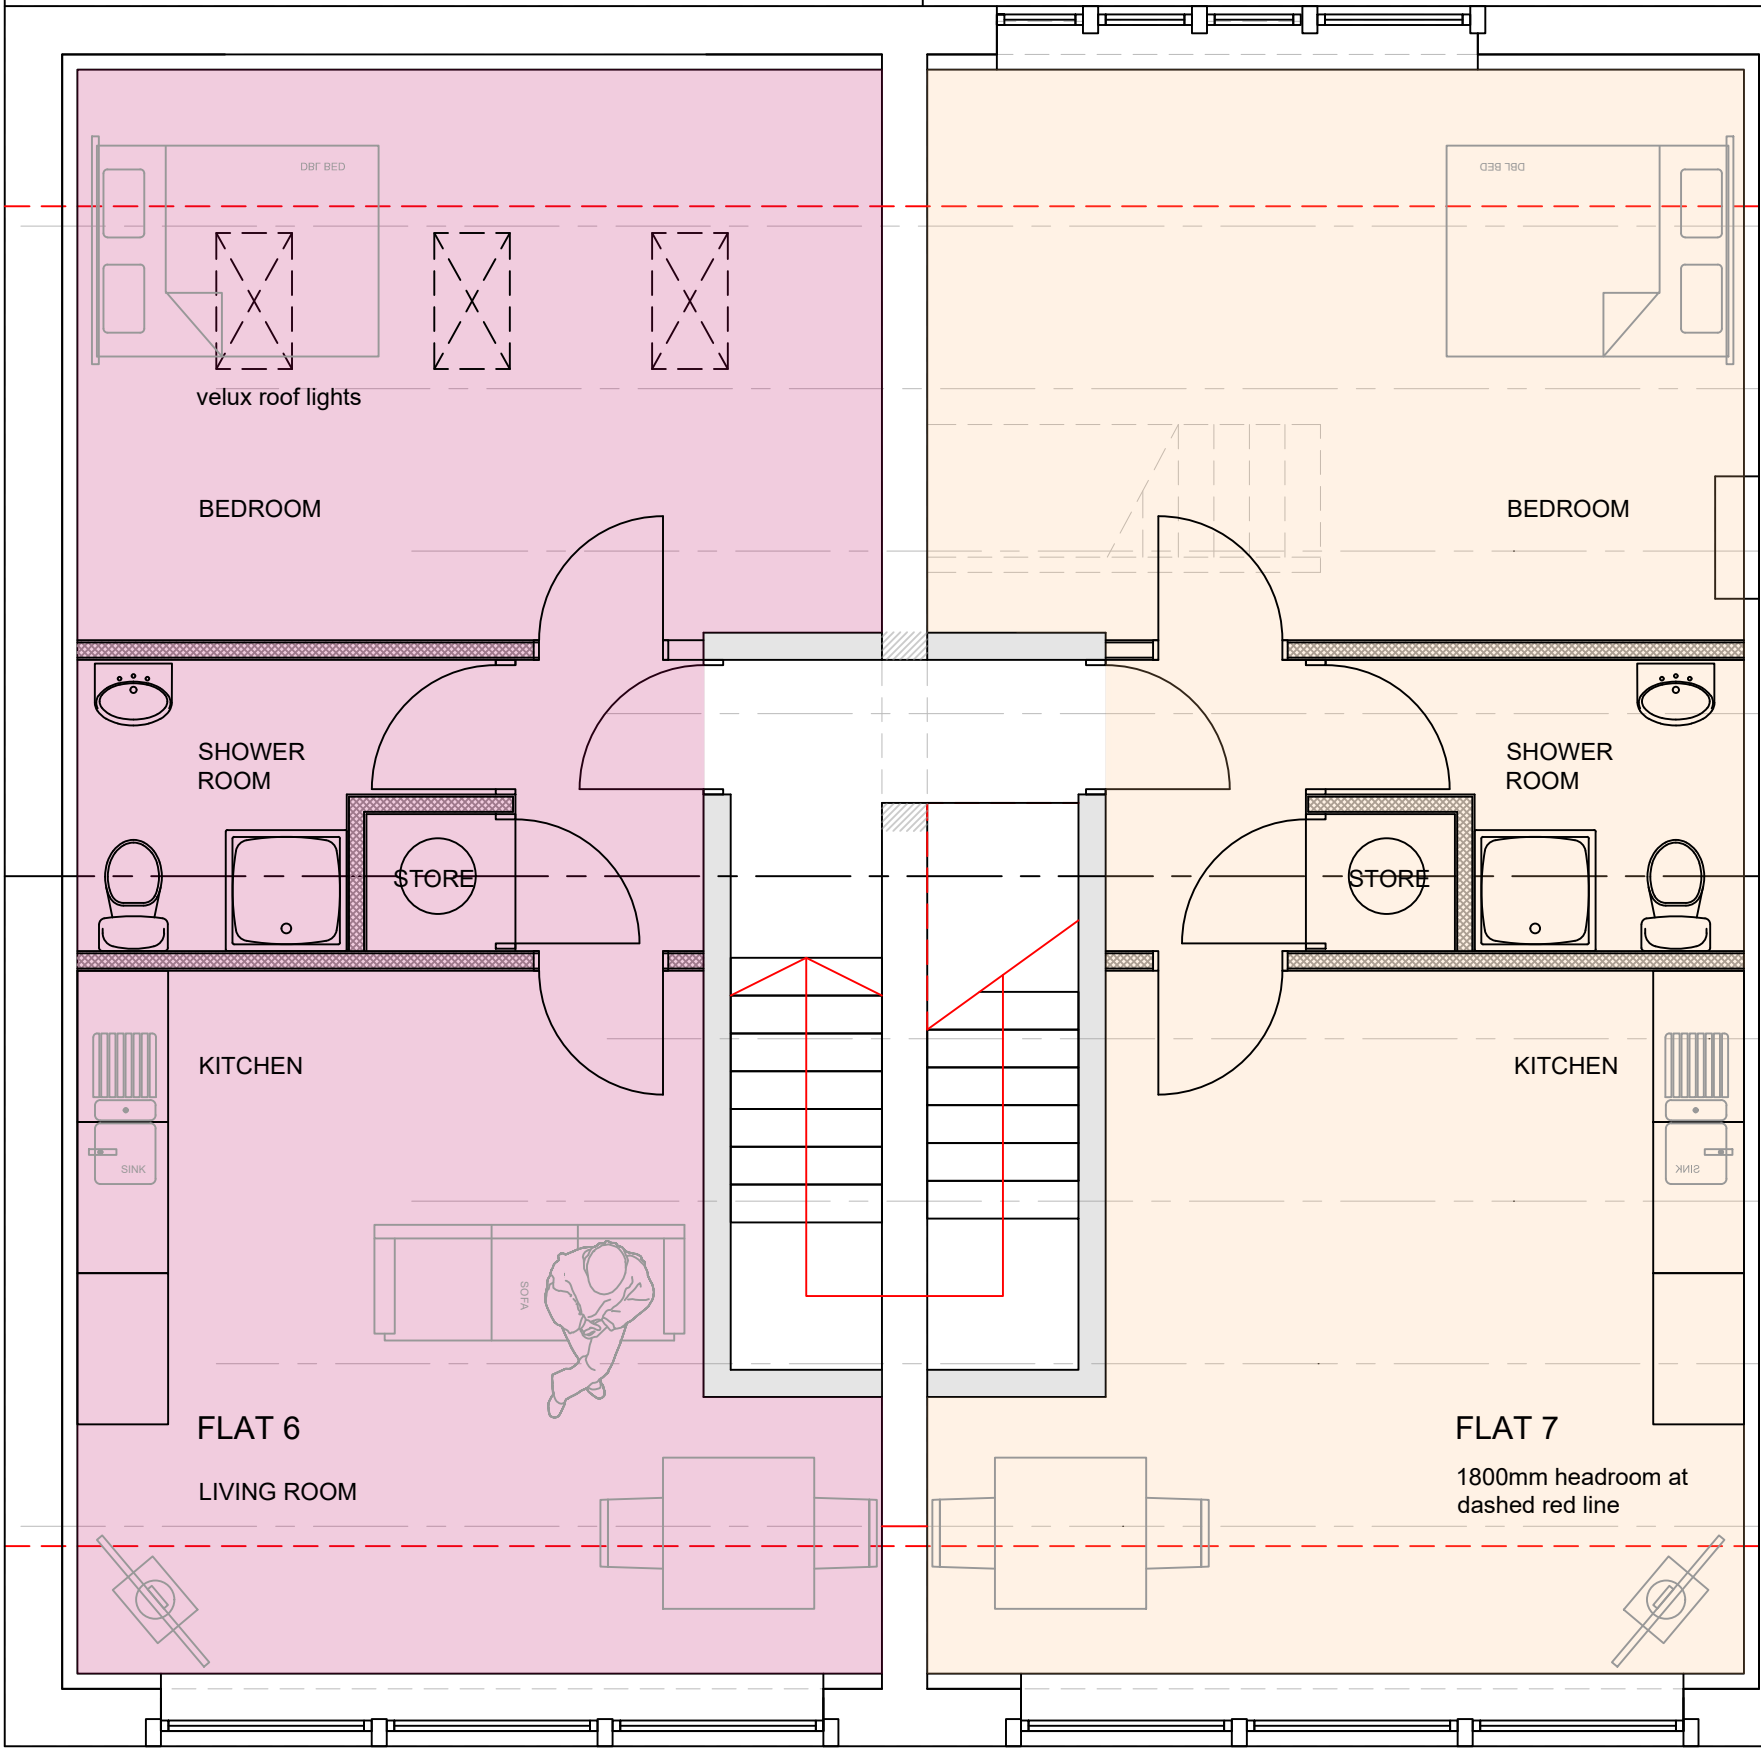

existing cottage window openings to
be reinstated

PROPOSED SF PLAN
scale 1 - 50