




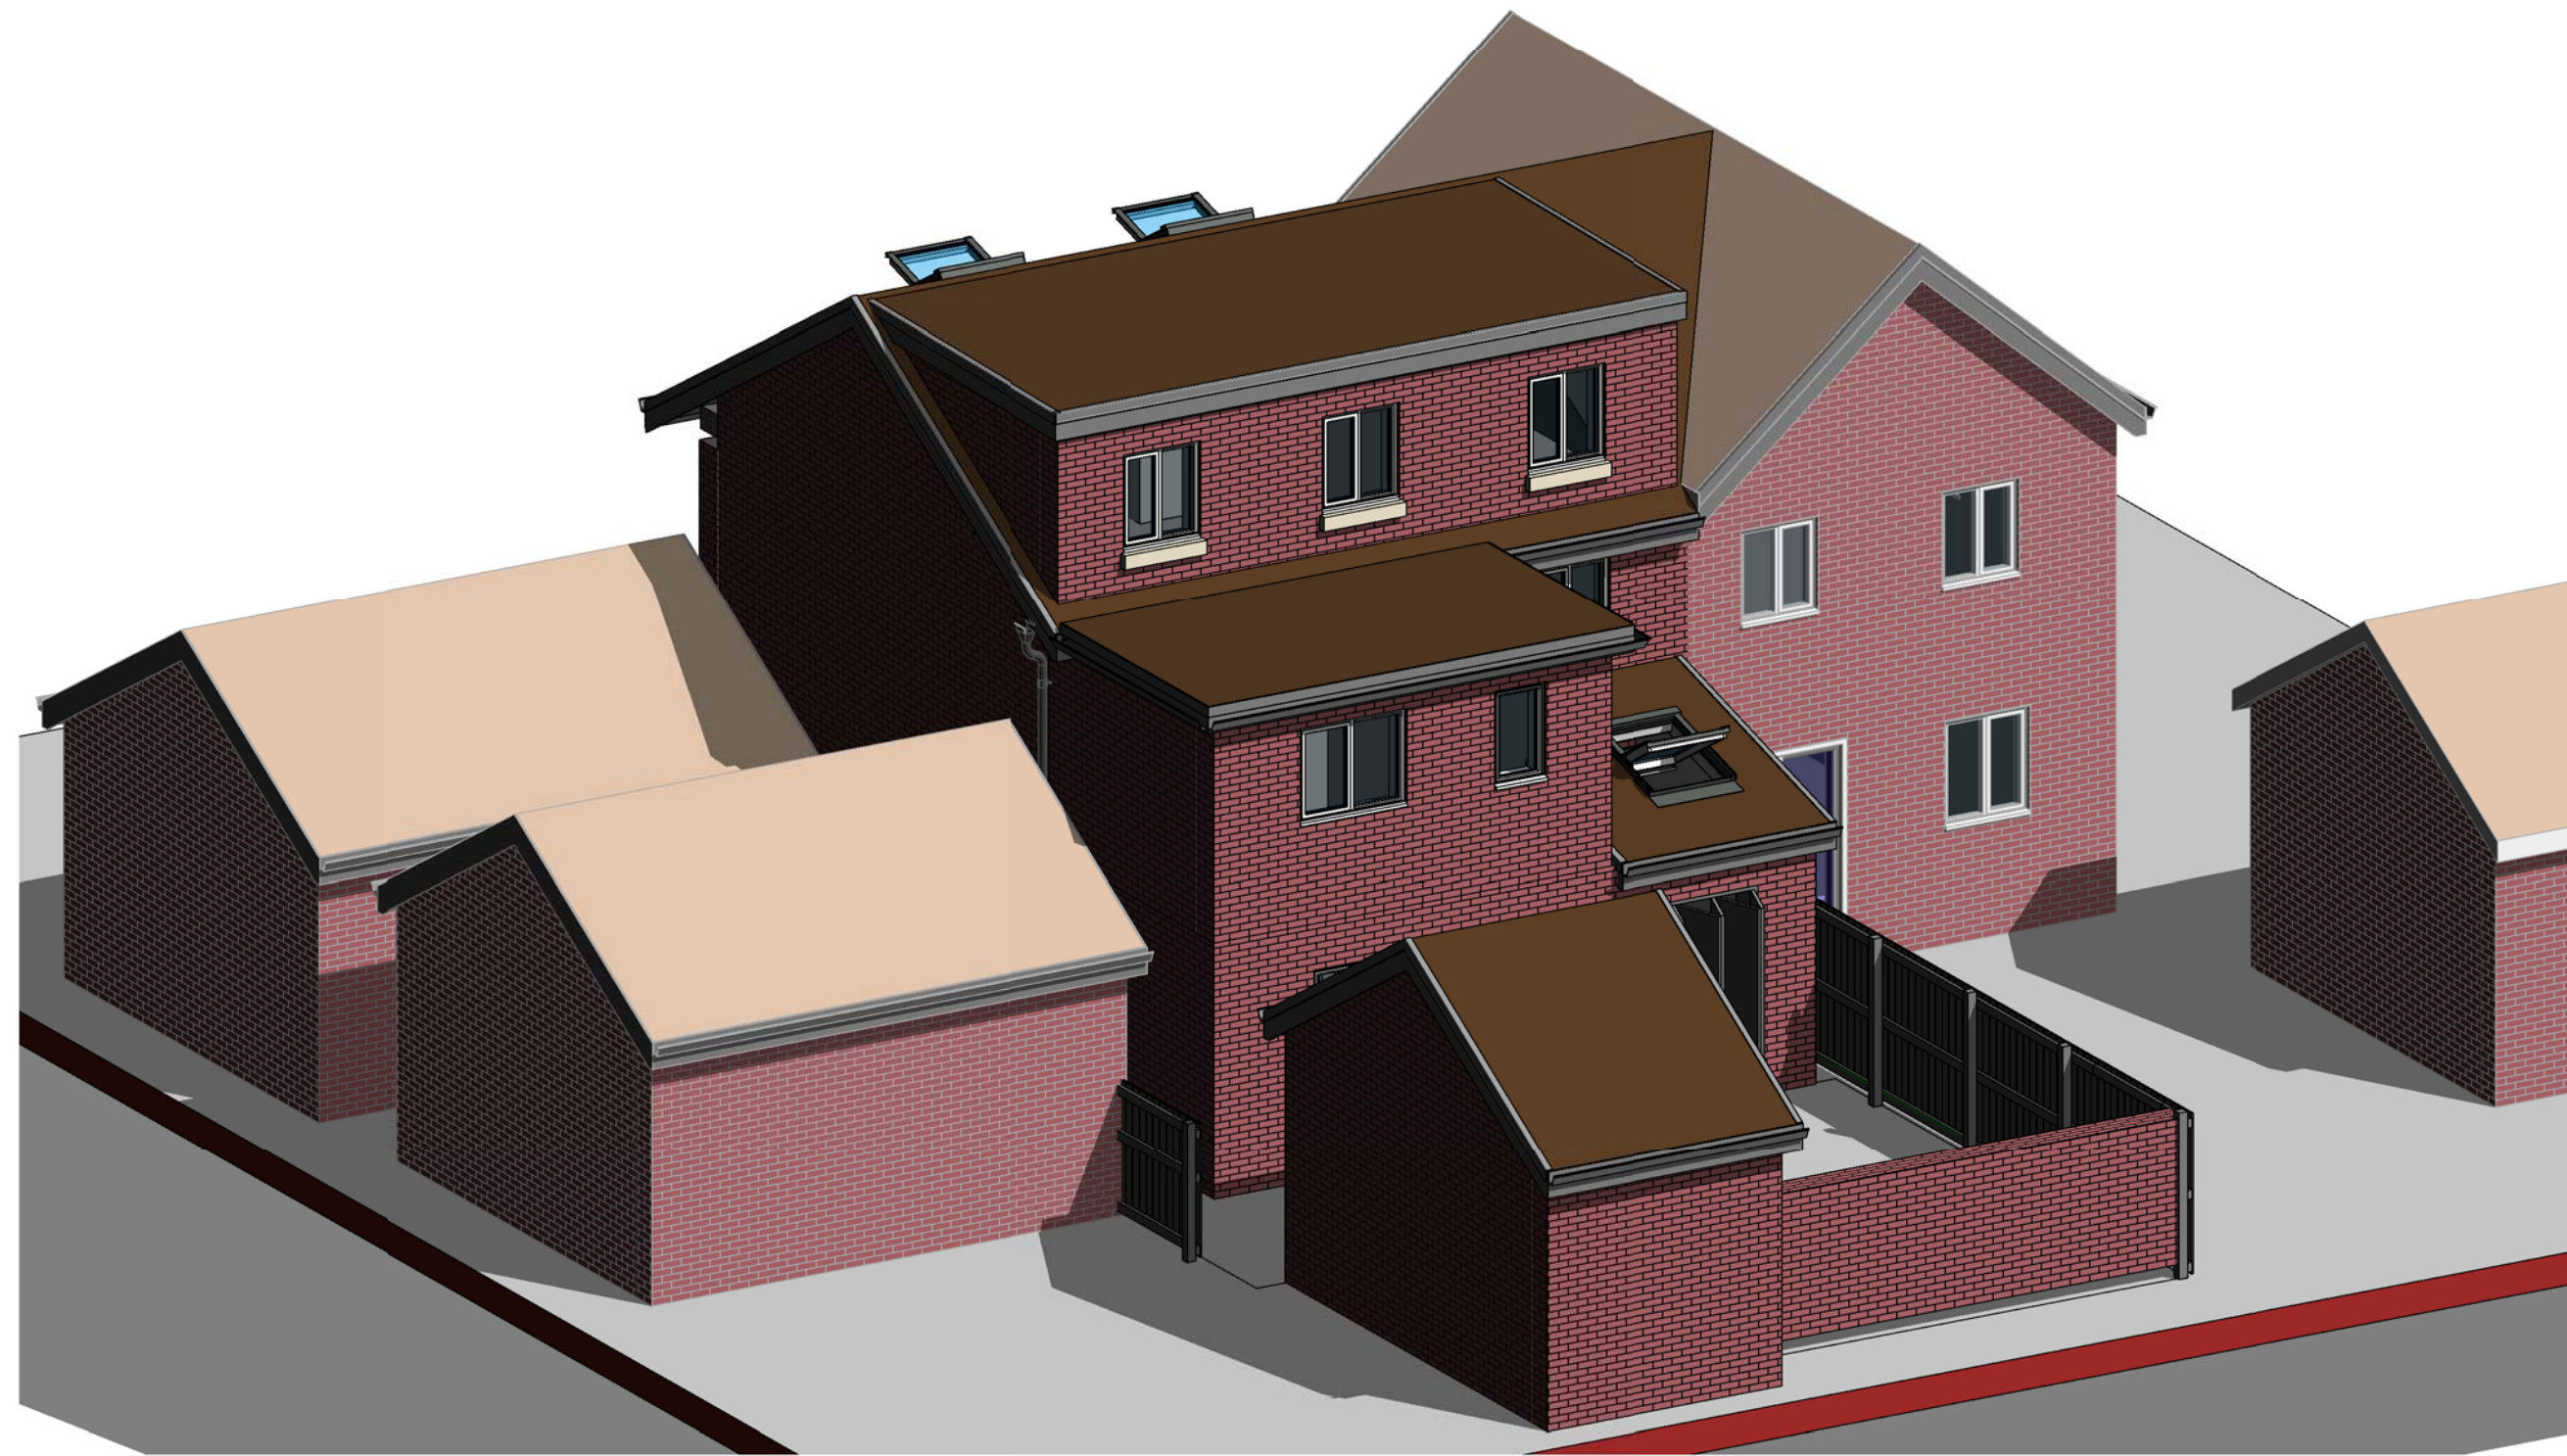


Proposed External View 1

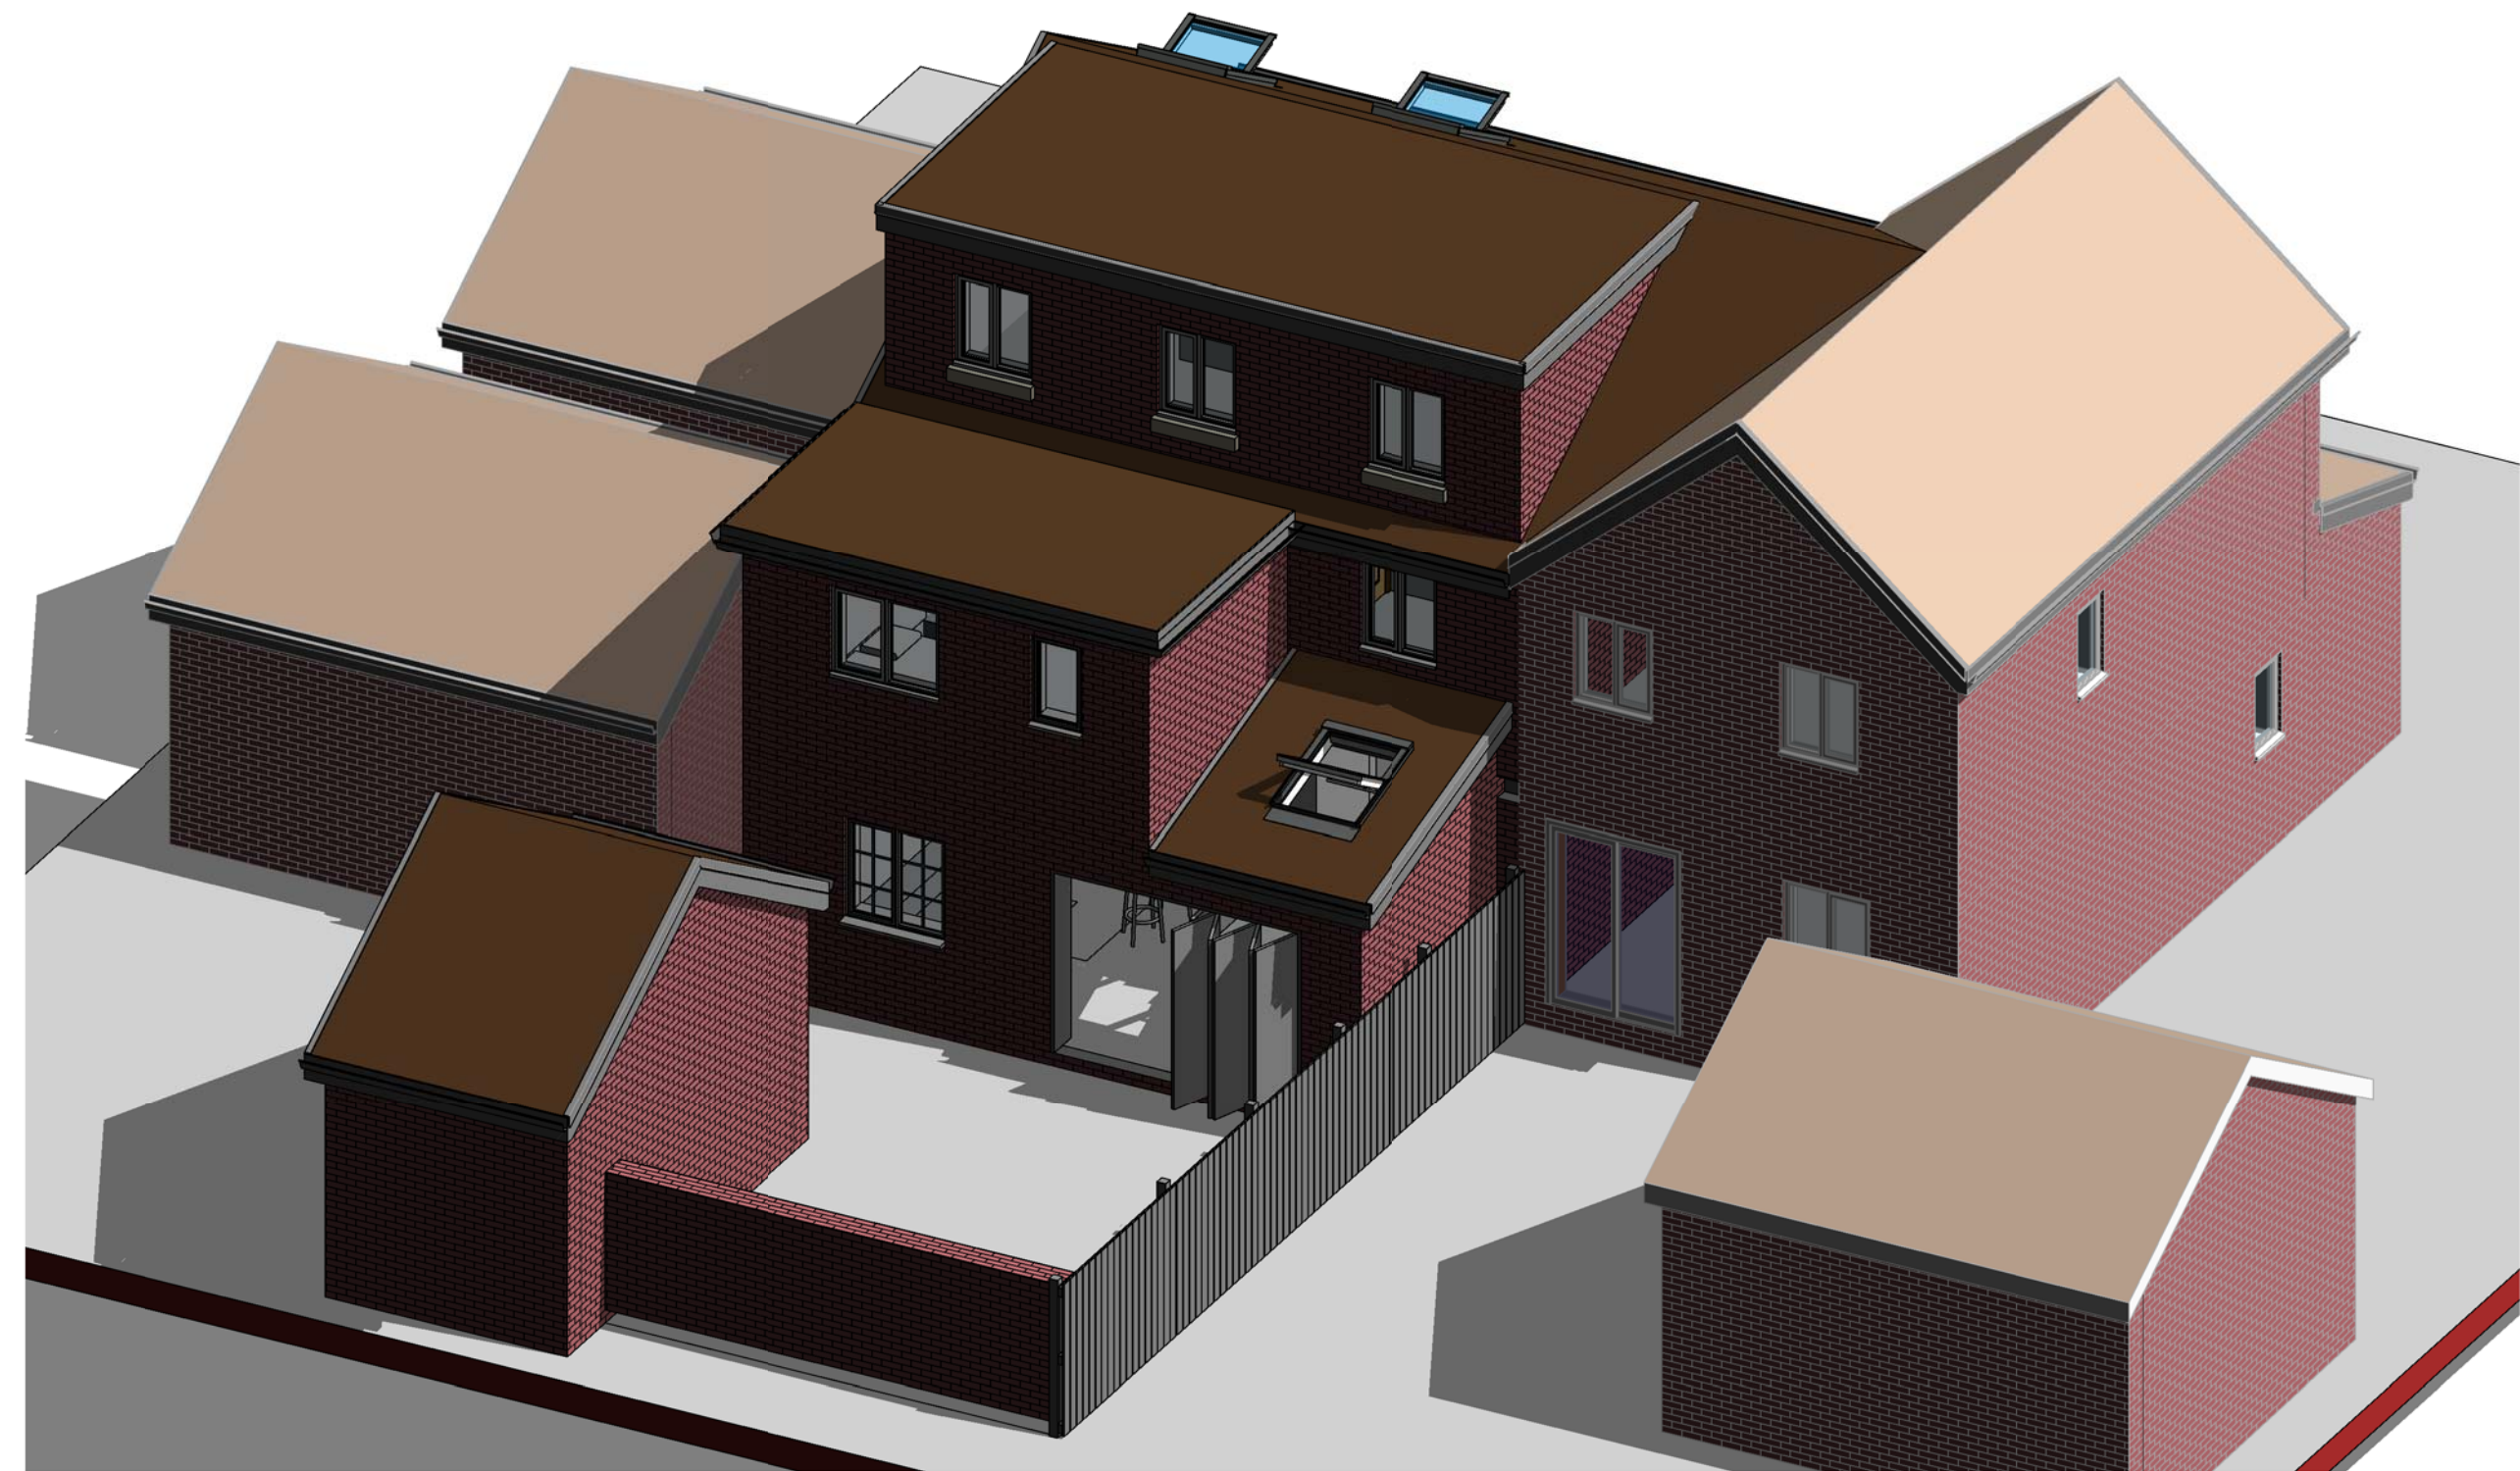

Proposed External View 2

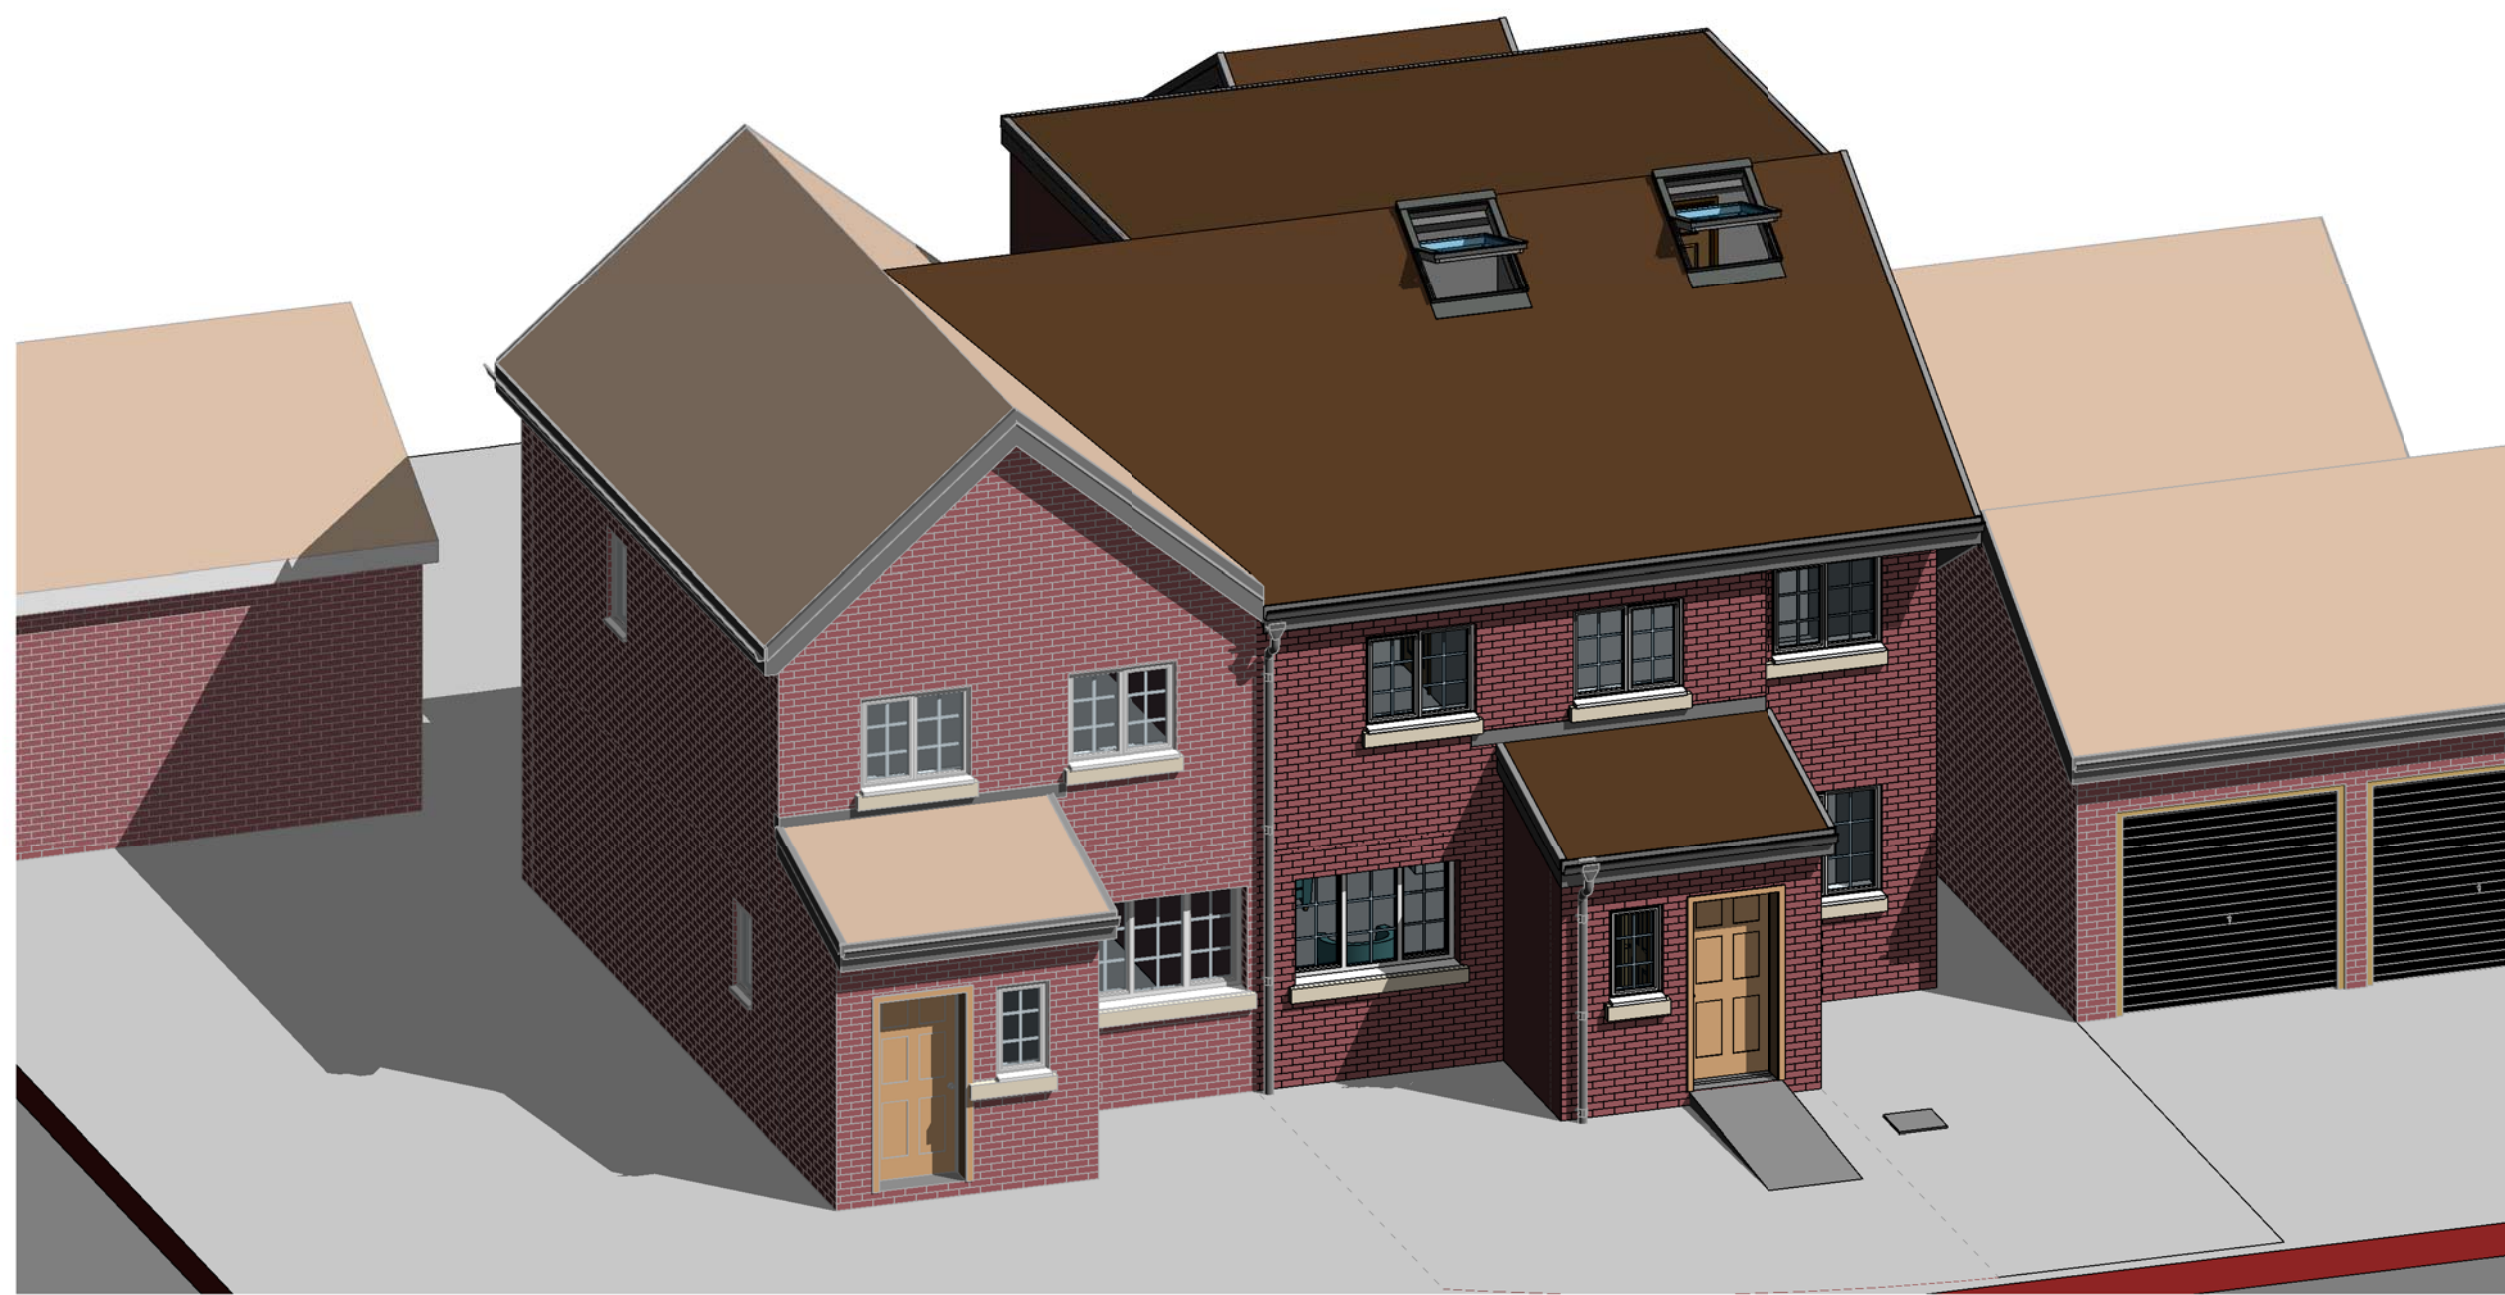

Proposed External View 3

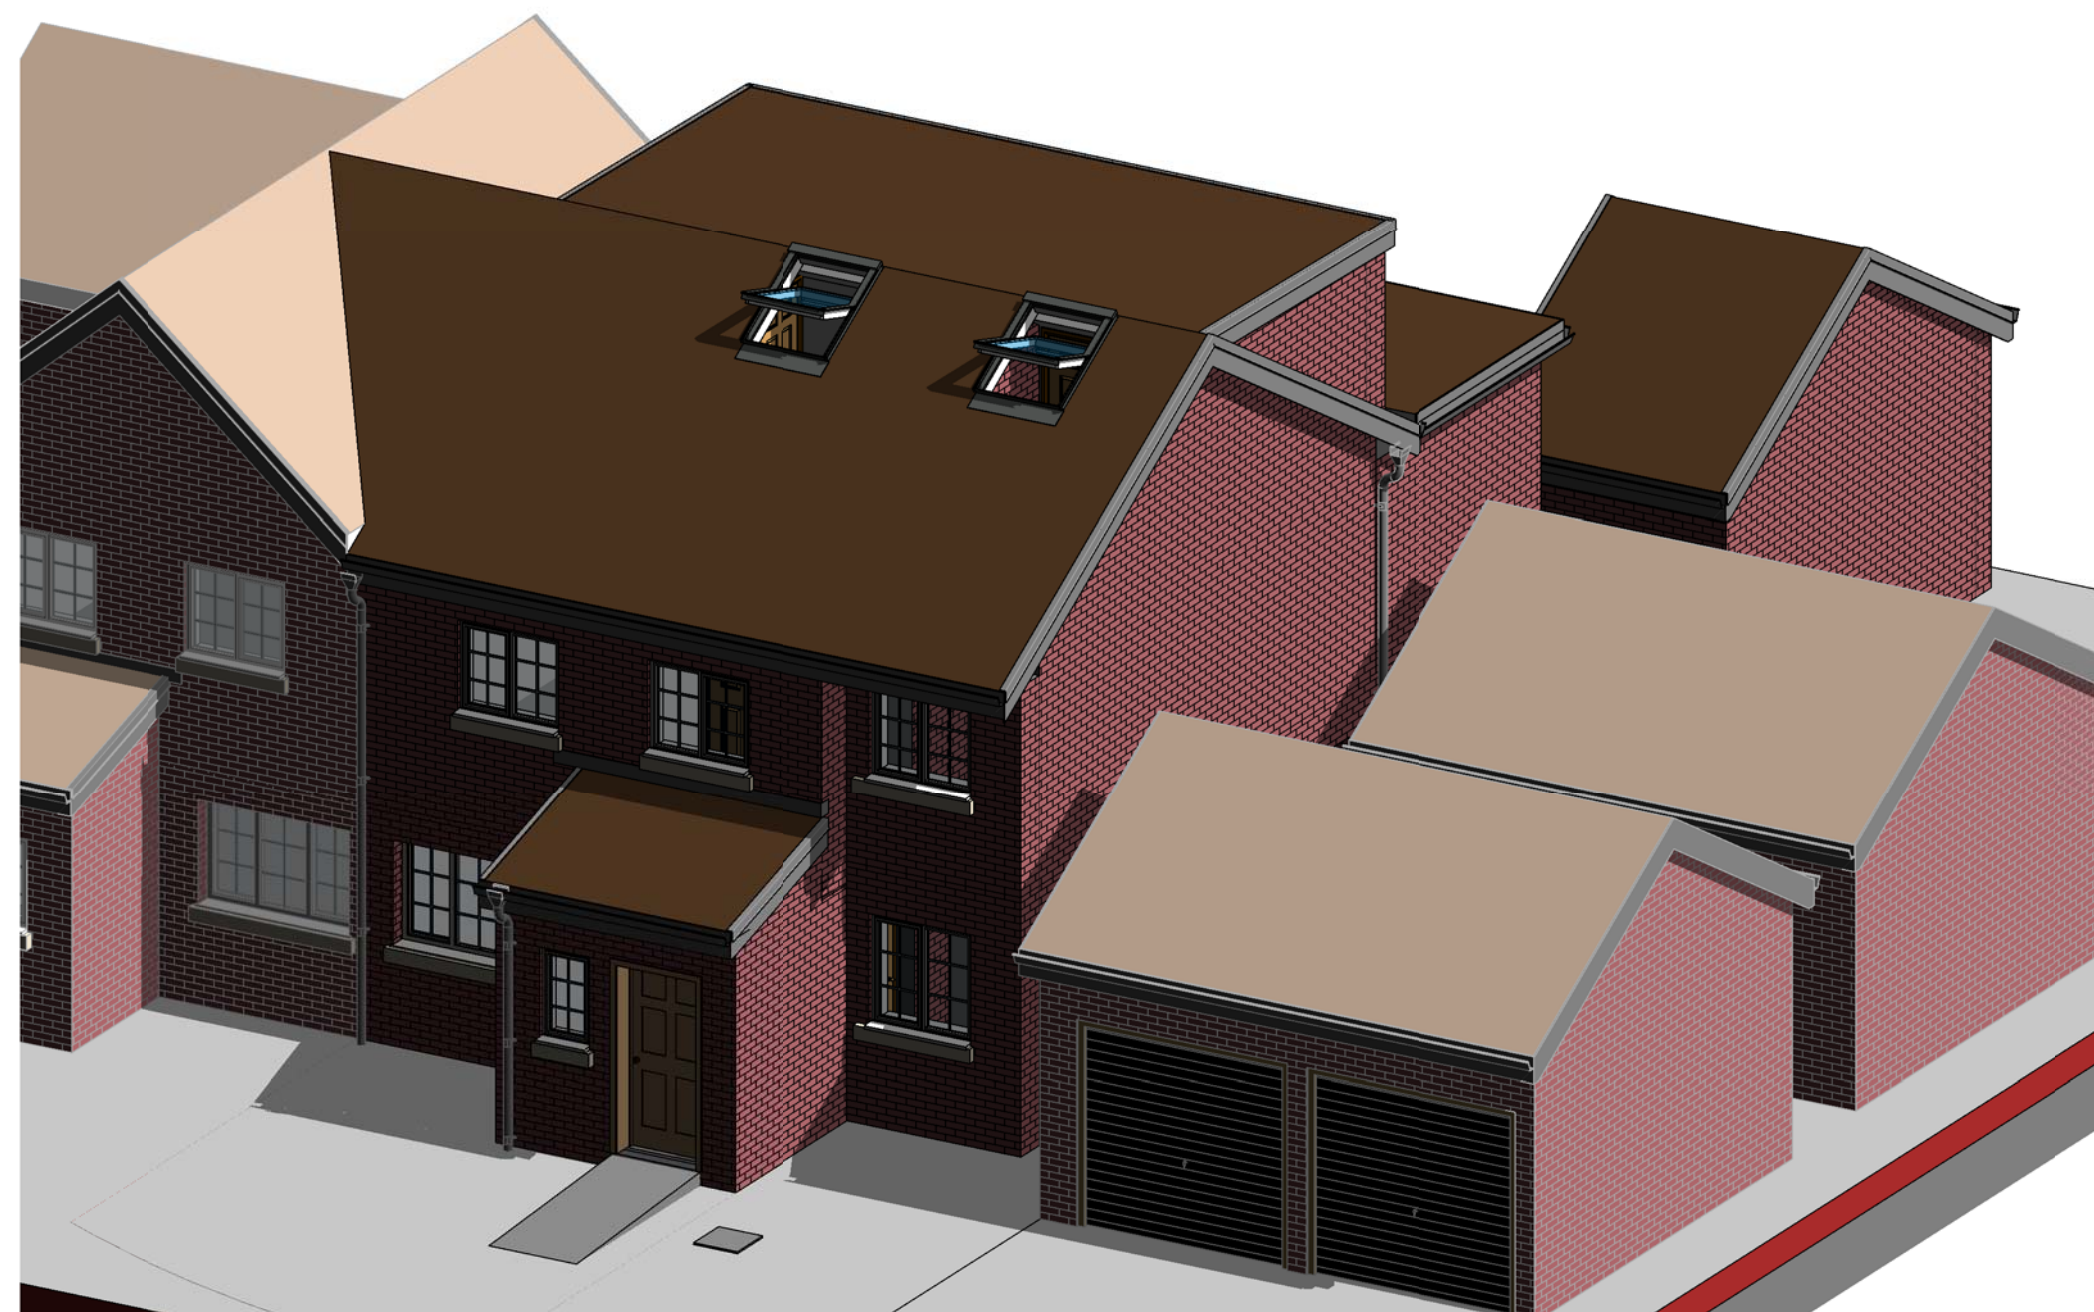

Proposed External View 4

PLANNING

A	Roof Amended	23.01.2023		
Rev	Description	Issued	Dwn	Cht

Sabiya Khatun

Project
2 Newbold Hall Garden OL16
3AL

Drawing

Proposed External Views

Scale	Date		
@A1	Nov '22	CS	US



Home Extension Advisory Service
Suite 318, Broadstone Mill, Broadstone Road, Stockport SK5 7DL
Email: info@heas.co.uk
Tel: 0161 443 4117

0020	03	11	Rev. No. A
------	----	----	---------------