
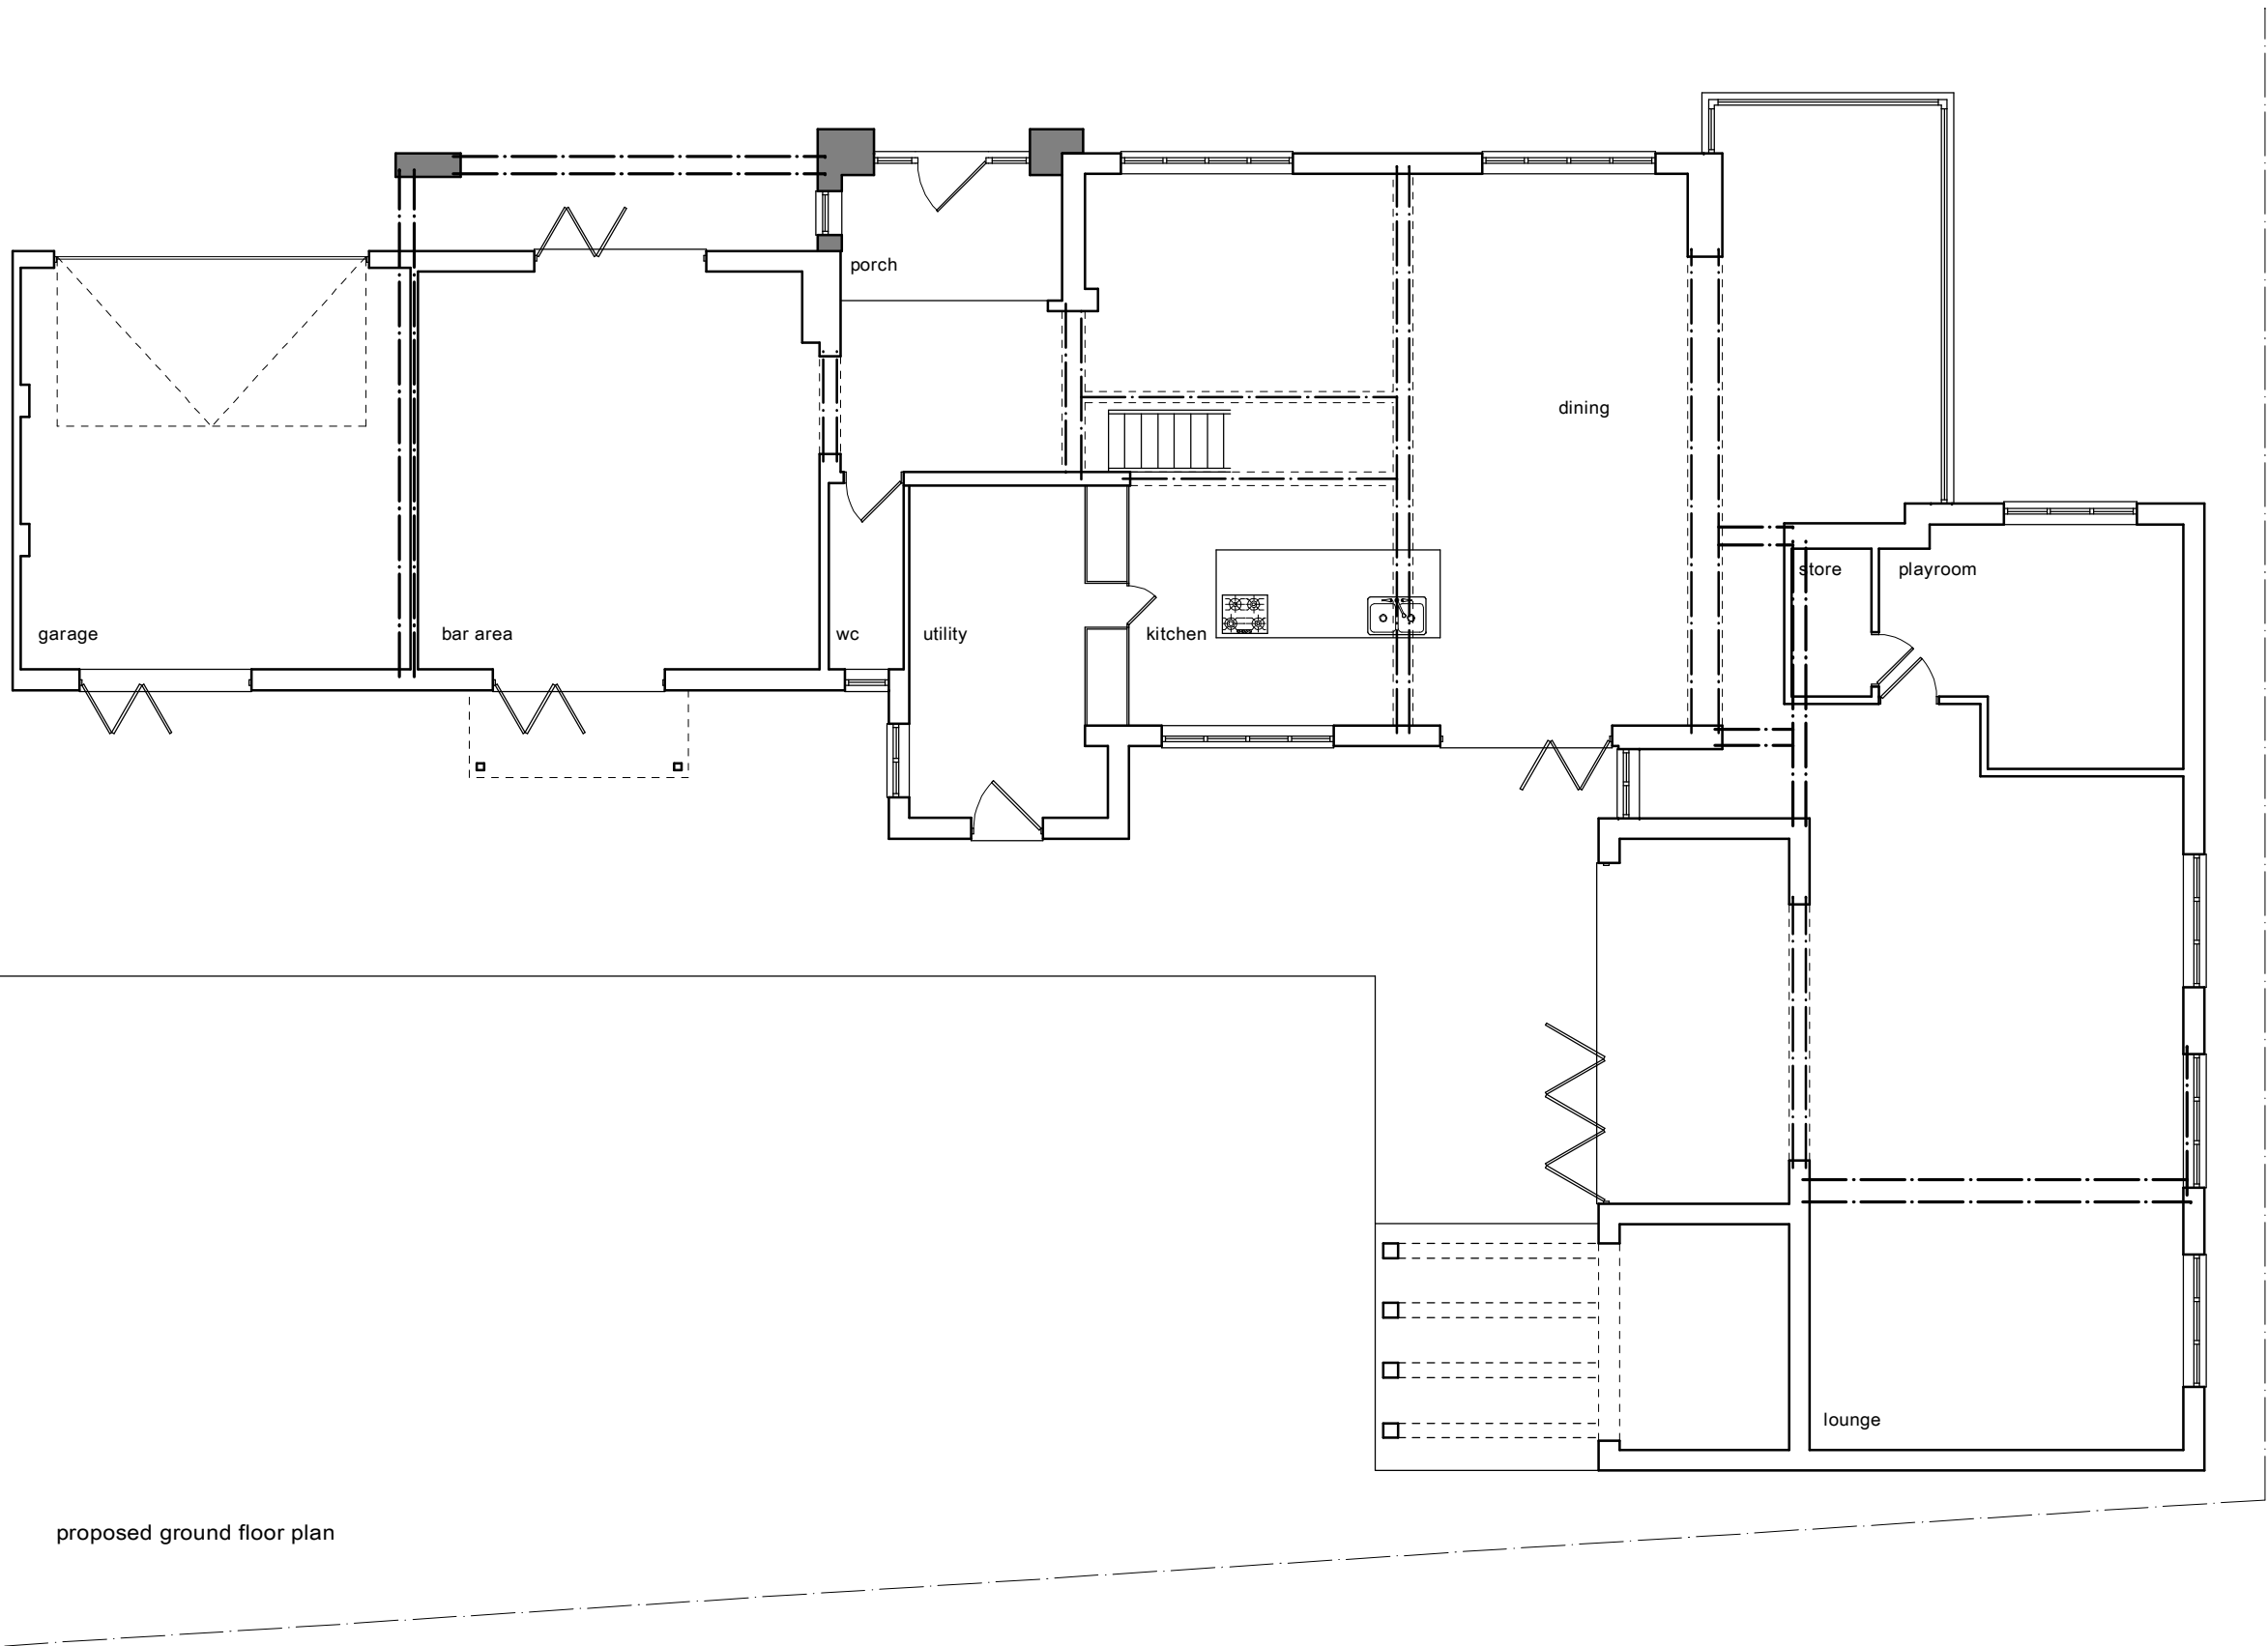
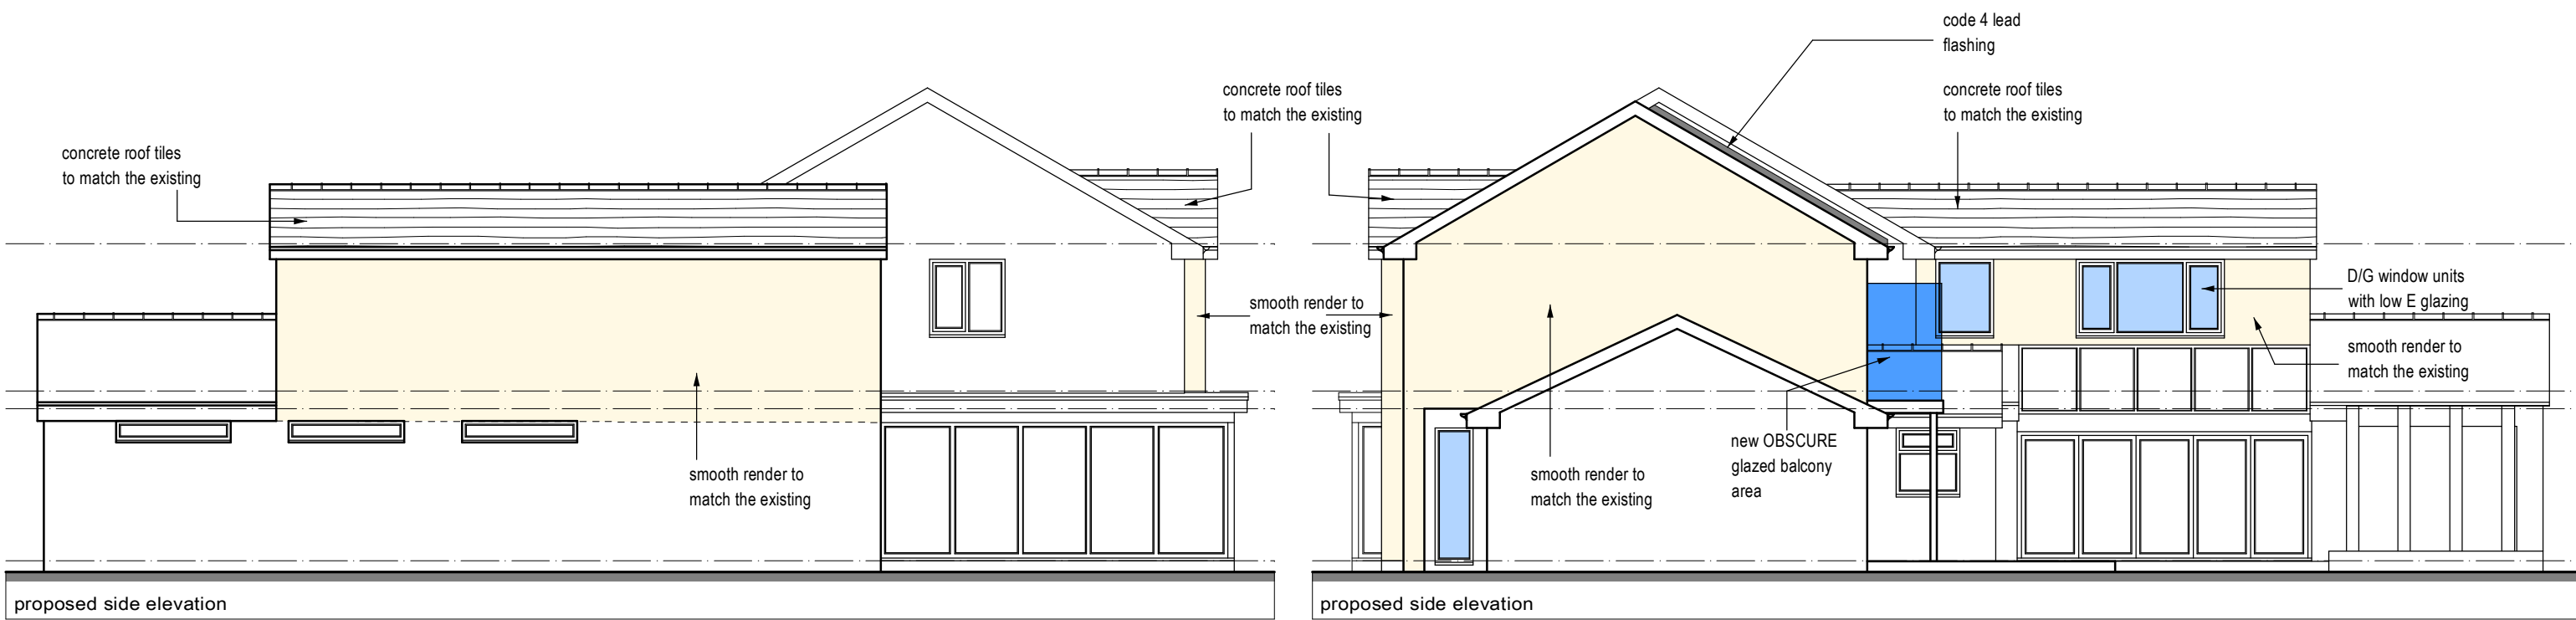
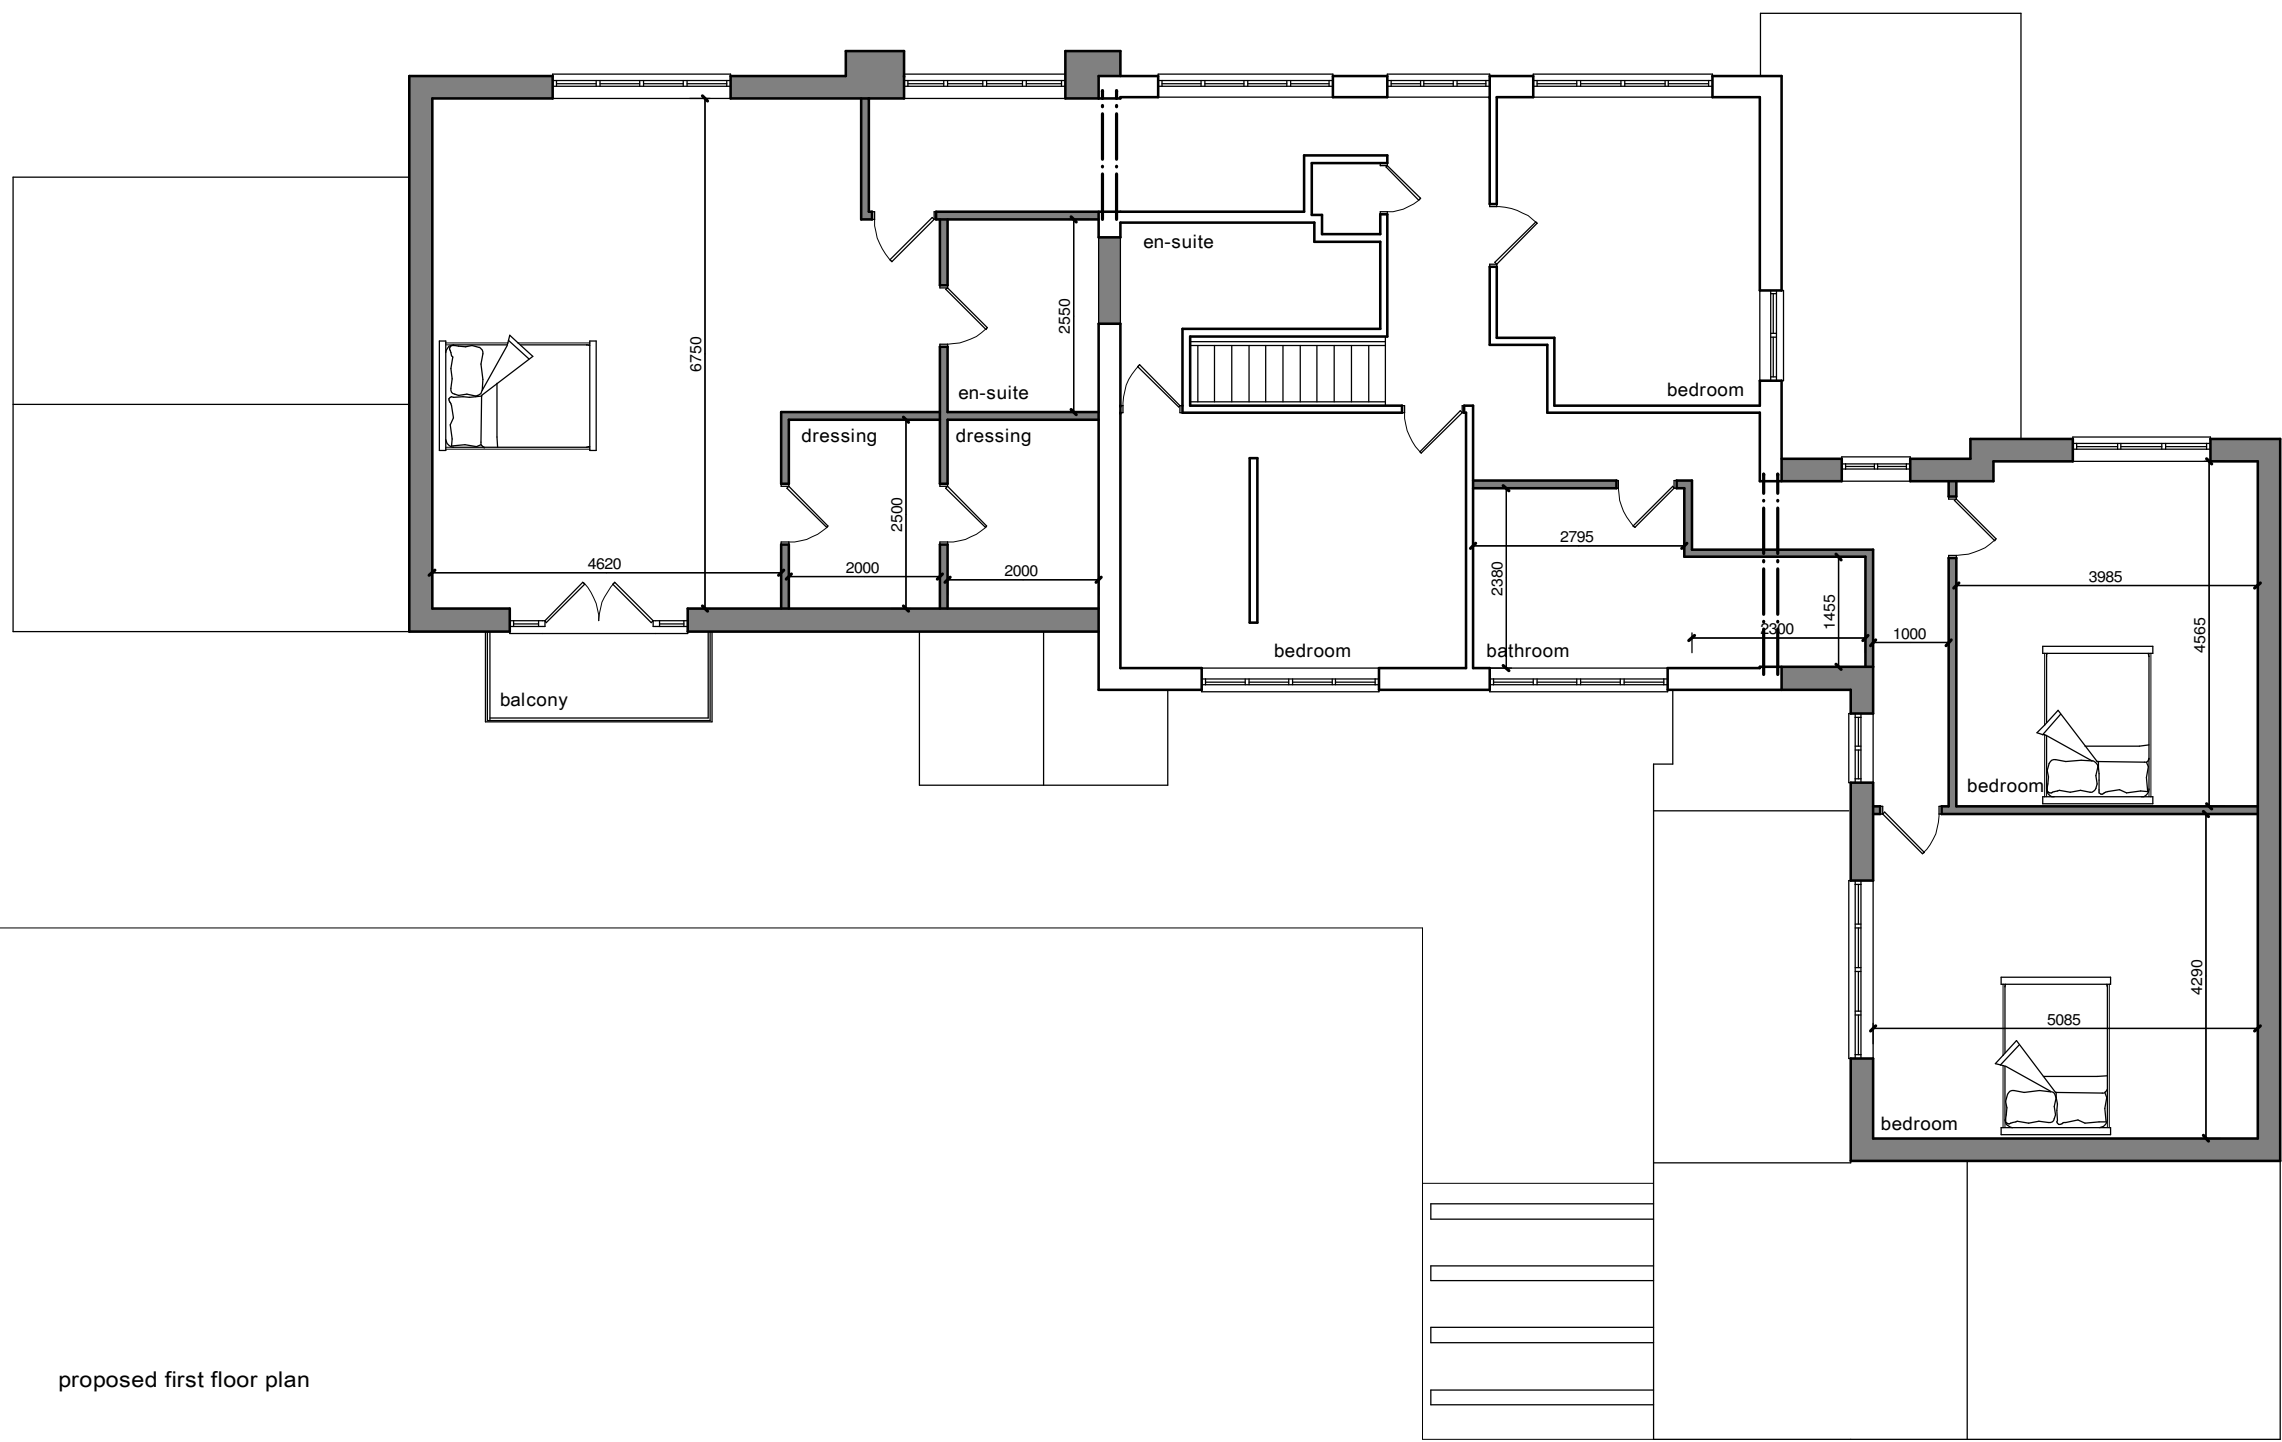


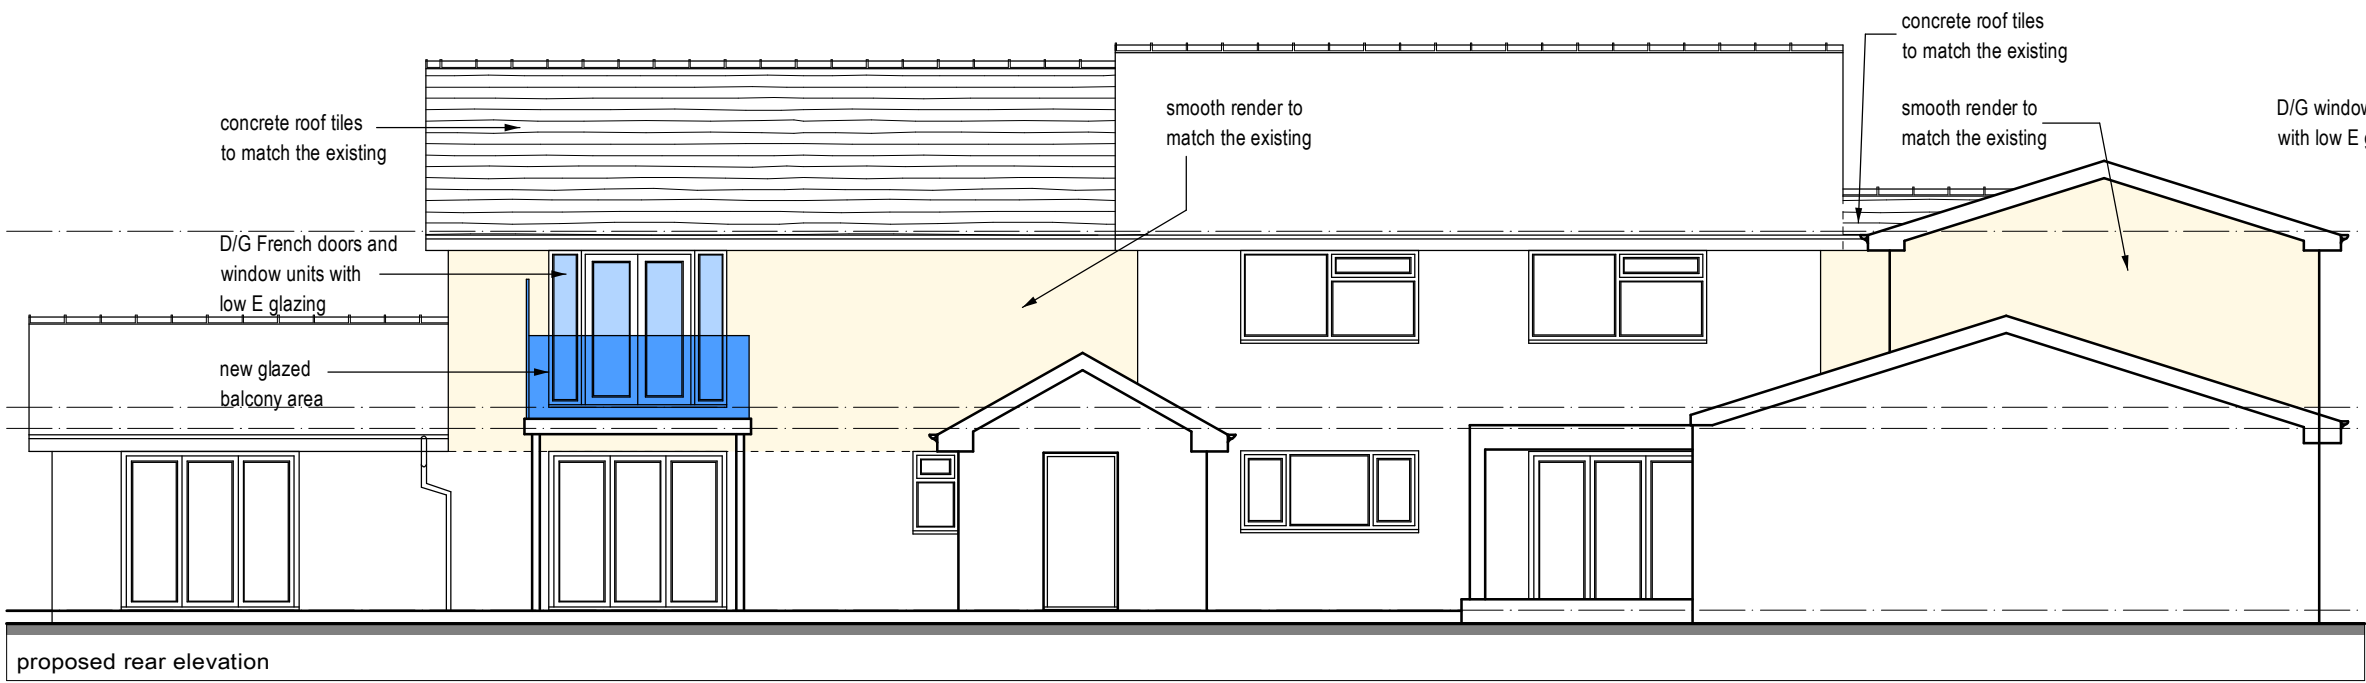

This drawing has been prepared for the sole purpose of obtaining Planning Permission and Building Regulation Approval ONLY. All structural calculations are to be checked by a structural engineer prior to construction.

All dimensions & details are to be checked on site prior to construction, any discrepancies reported to ExtensionsNW prior to any work undertaken. Any work undertaken prior to full planning & building regulation approval is at the builders own risk. ExtensionsNW will not be held responsible for any problems arising.

This drawing is the copyright of ExtensionsNW and any reproduction in whole or part is strictly forbidden. Printed on 23/09/2024. ExtensionsNW reserve the right to modify and make necessary alterations dependent on site conditions.

D	
C	
B	
A	
DATE	

SCALE	1:100	DATE	Sept 23
DRAWN	JDJ	PP	B.R

CUSTOMER
Mr & Mrs Clegg

PROJECT
Proposed extensions

LOCATION
132 Furbarn Lane, Norden OL11 5RA

LOCAL AUTHORITY

Extensions
NW
3 Cribden Street, Rawtenstall, Rossendale, BB4 8BZ
Mob: 0796843495
Web: www.extensionsnw.co.uk E-mail: jae@extensionsnw.co.uk

JOB No.	3311 - 02	REV.
---------	-----------	------