



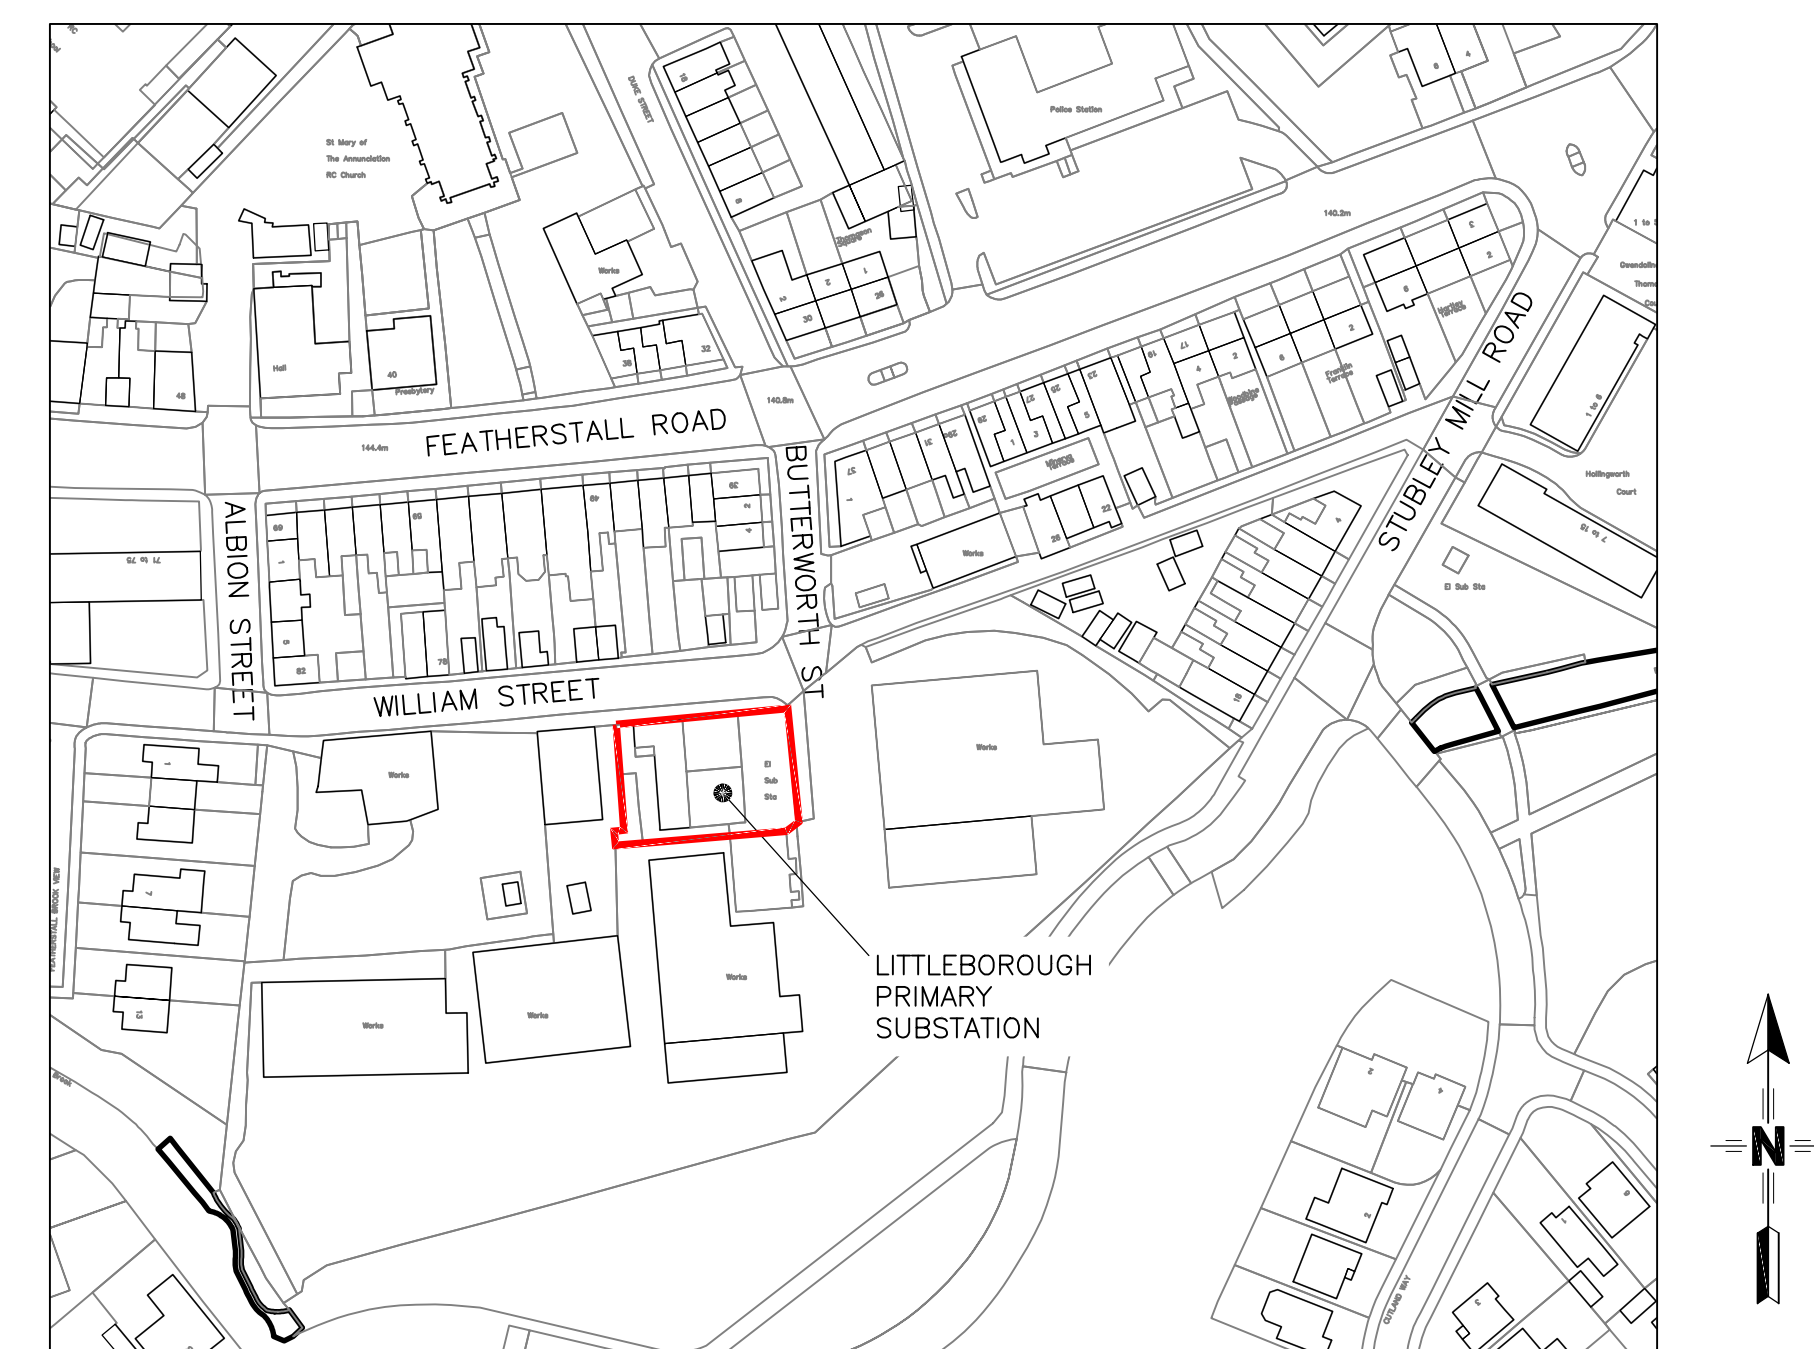

SITE LOCATION PLAN
COORDINATES: 53.641474, -2.103813
WILLIAM ST, LITTLEBOROUGH
(1:1250)

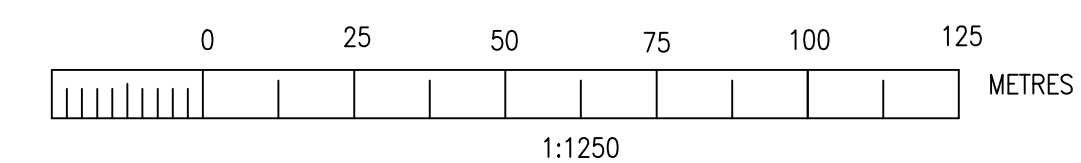

	ELECTRICITY NORTH WEST FREDERICK ROAD SALFORD M6 6QH		
	LITTLEBOROUGH PRIMARY SUBSTATION T11, T12 Tx & 6.6kV SWGR REPLACEMENT		
EXISTING SITE LAYOUT			
SCALE	AS SHOWN @ A1	SITE NAME	LITTLEBOROUGH PRIMARY SUBSTATION
DRAWN	D. HADWIN	PROJECT	T11, T12 Tx & 6.6kV SWGR REPLACEMENT
APPROVED	JAB	P.F.R. NO.	304884 DWG STATUS
DATE	NOV 2022	DRAWING NUMBER	REVISION
SHEET SIZE	A1	304884-00091	003
OLD DWG. NO.			

THIS DRAWING AND ANY INFORMATION OR DESCRIPTIVE MATTER SET OUT HEREON ARE THE IDENTICAL AND COPYRIGHT PROPERTY OF ELECTRICITY NORTH WEST LIMITED. IT IS NOT TO BE DISCLOSED, LOANED, COPIED OR USED FOR ANY PURPOSE WITHOUT WRITTEN PERMISSION.				
NOT TO BE SCALED. UNLESS OTHERWISE STATED DIMENSIONS ARE IN MILLIMETRES.				
REV	AMENDMENTS		DRAWN	APP. DATE
001	ISSUED FOR PERMITTED DEVELOPMENT		DH	JAB 14/02/23
002	ISSUED FOR PERMITTED DEVELOPMENT		DH	JAB 22/06/23
003	ISSUED FOR PERMITTED DEVELOPMENT		DH	JAB 13/07/23