



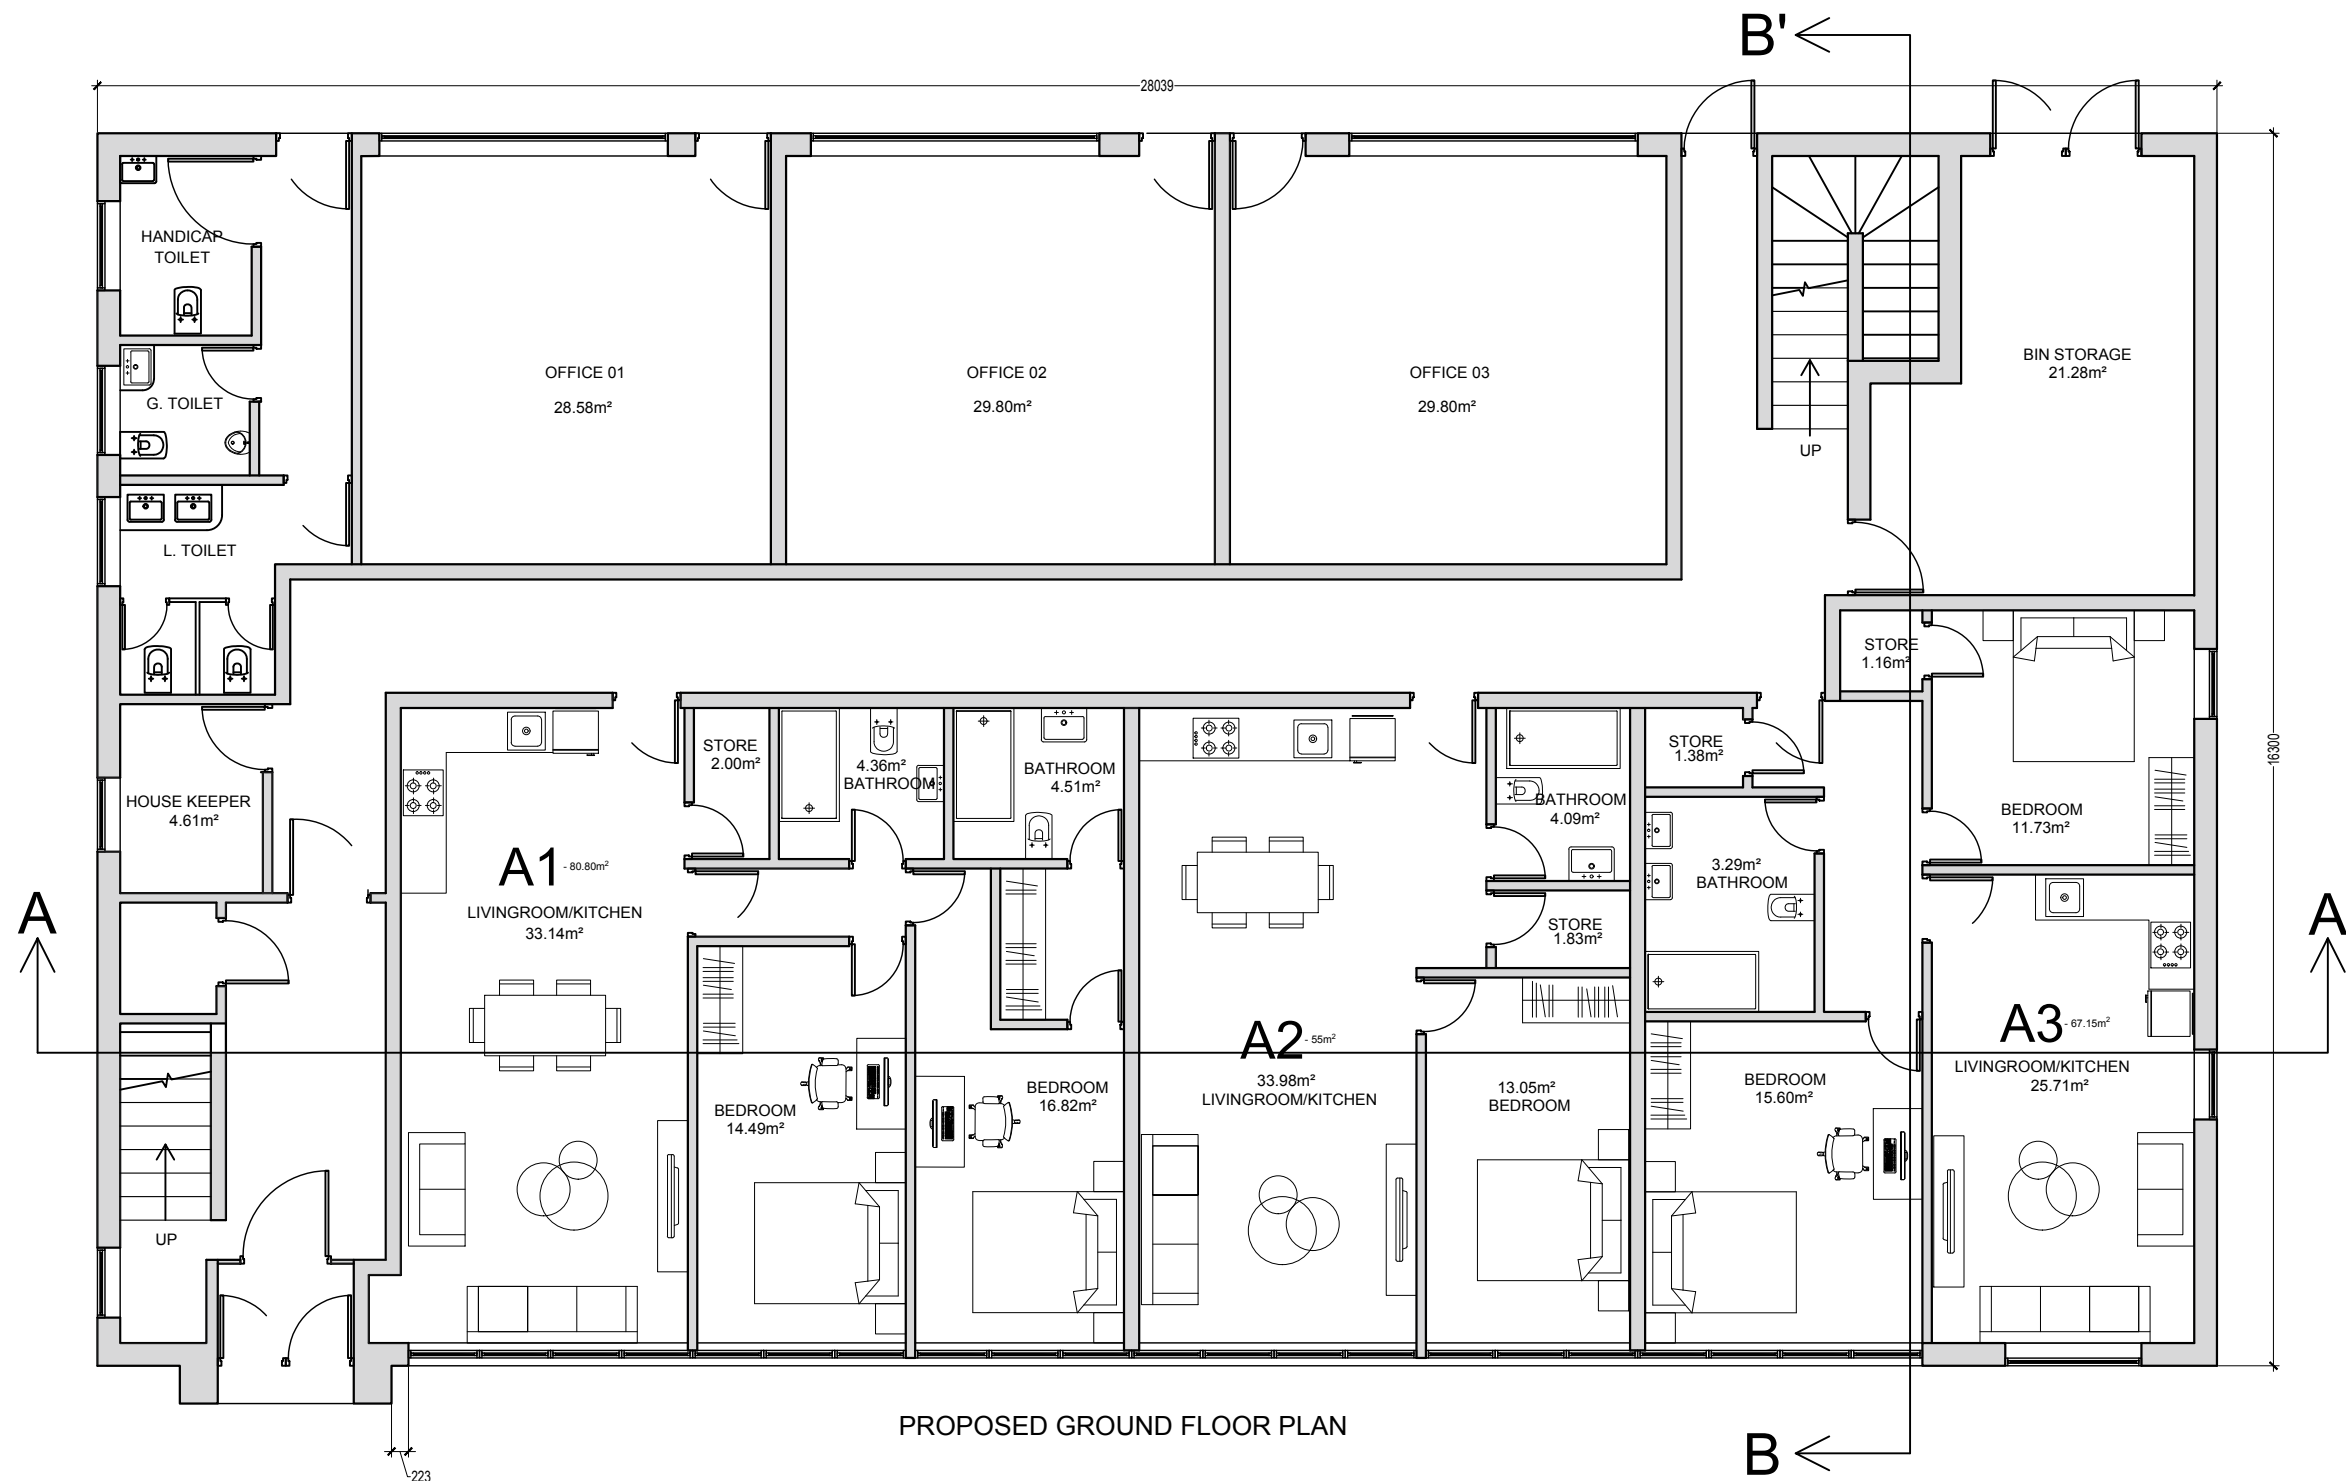


PROPOSED GROUND FLOOR PLAN

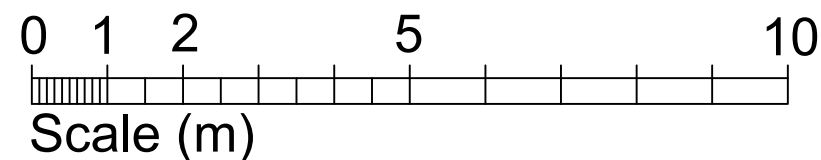

General Notes

No.	Revision/Issue	Date

Firm Name and Address

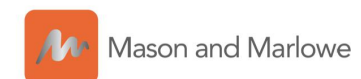

Mason and Marlowe Ltd.
Project Managers and Quantity Surveyors

5 Picadilly Place
Manchester, M1 3BR

Project Name and Address

18 Sadler Street
Manchester
M24 5UJ

Project

Date
15/03/2023

Scale
1/100

Sheet
A3