



Plan Produced for: Clearview Home Improvements
Date Produced: 22 Aug 2023
Plan Reference Number: TQRQM23234083519085
Scale: 1:500 @ A4

Dooley 350460823 - 1250

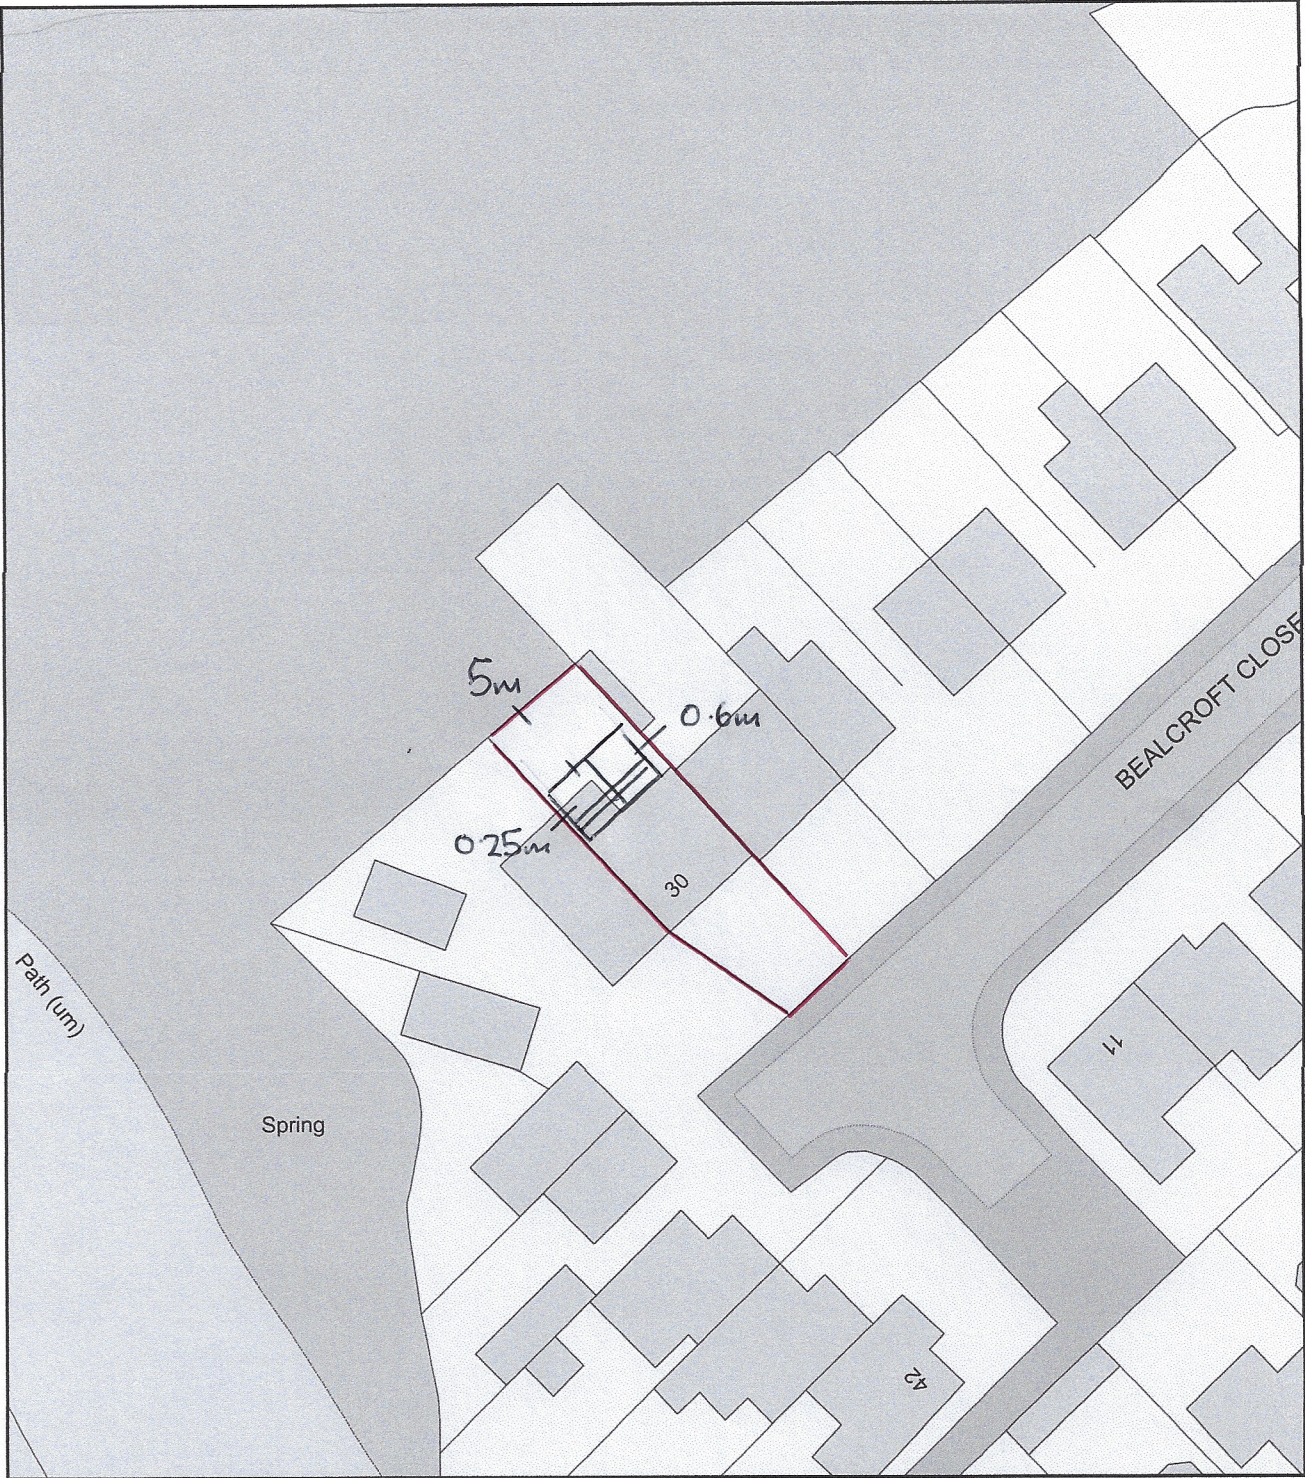

0 50
Metres

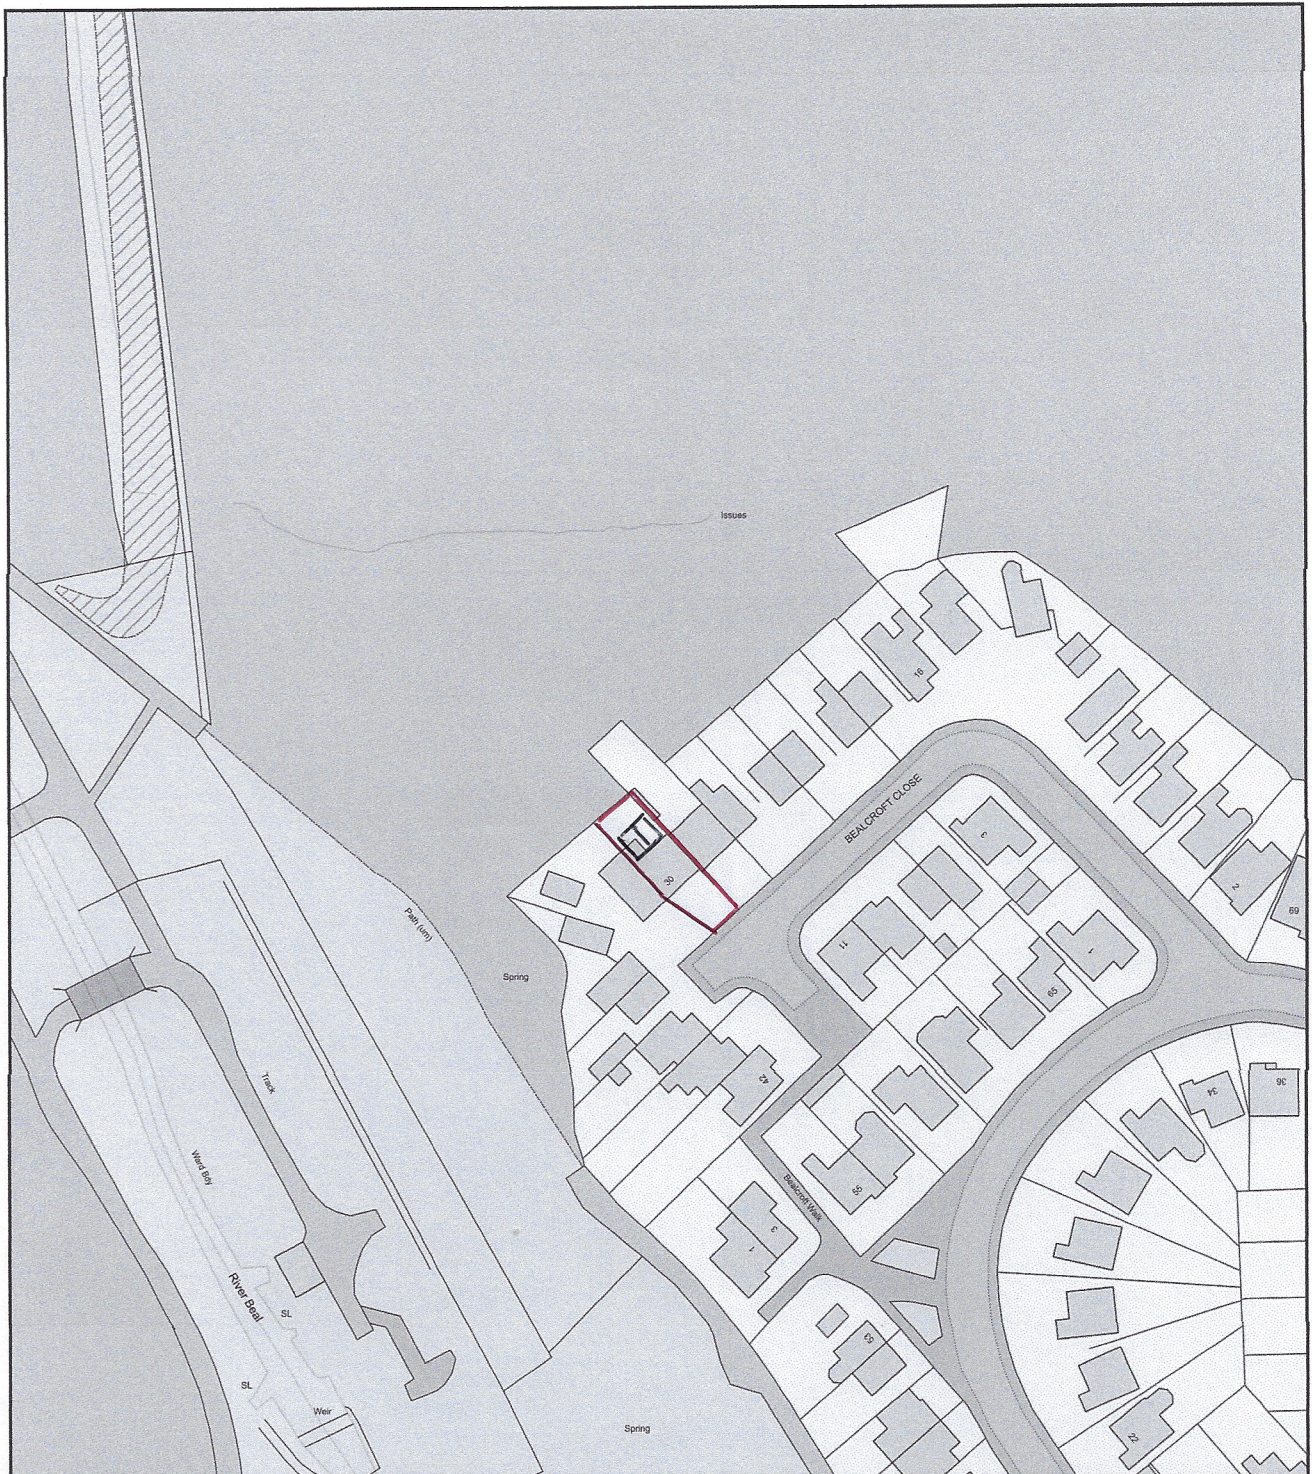

Plan Produced for: Clearview Home Improvements

Date Produced: 22 Aug 2023

Plan Reference Number: TQRQM23234083645584

Scale: 1:1250 @ A4