


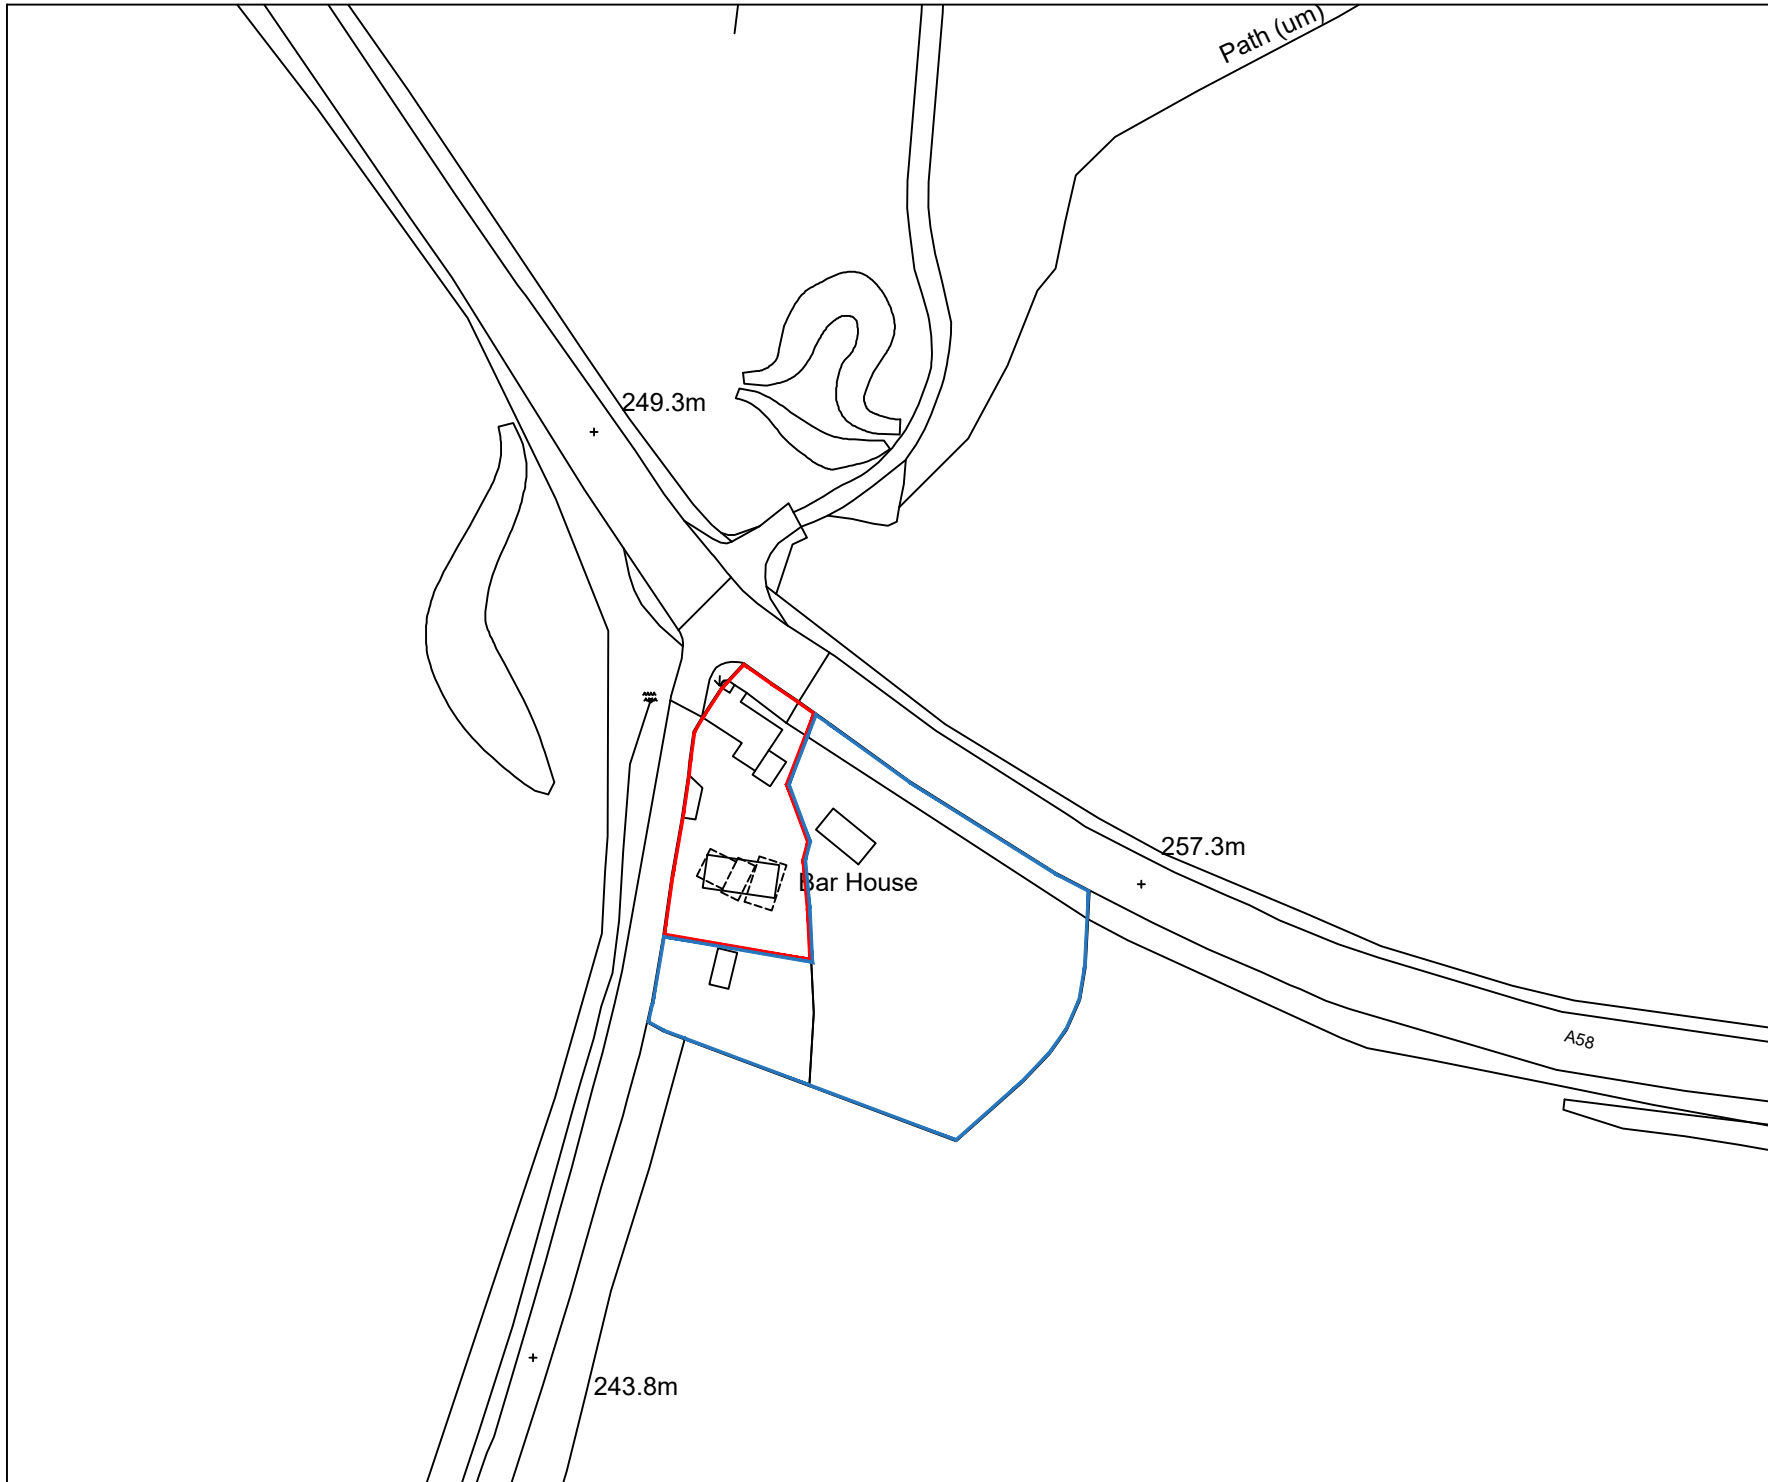




wbw SURVEYORS
CHARTERED

WBW Surveyors Ltd
Skipton Auction Mart
Gargrave Road
Skipton, BD23 1UD

T: 01756 692900
F: 01756 692901
E: info@wbwsurveyors.co.uk

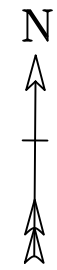

Dwg No.: TS530-4D

Revision: D

Client: B & J Green

Address: Bar House, Halifax Road, Littleborough, OL15 0LG

Project: New Garage/Store

Title: Site Location Plan

Date: 17 May 2024

Drawn by: T Simpkins

0 Metres 25



Scale 1:1250
Sheet Size A4