


Site Location Plan Full Application

COPYRIGHT RESERVED.
This drawing is the property of A.J.Cocker Associates Ltd. and must not be copied or used in whole or in part without their consent.

CDM:
Clients and contractors working on projects lasting more than 30 days or involving more than 500 person days must fulfil their duties under the CDM regulations 2015

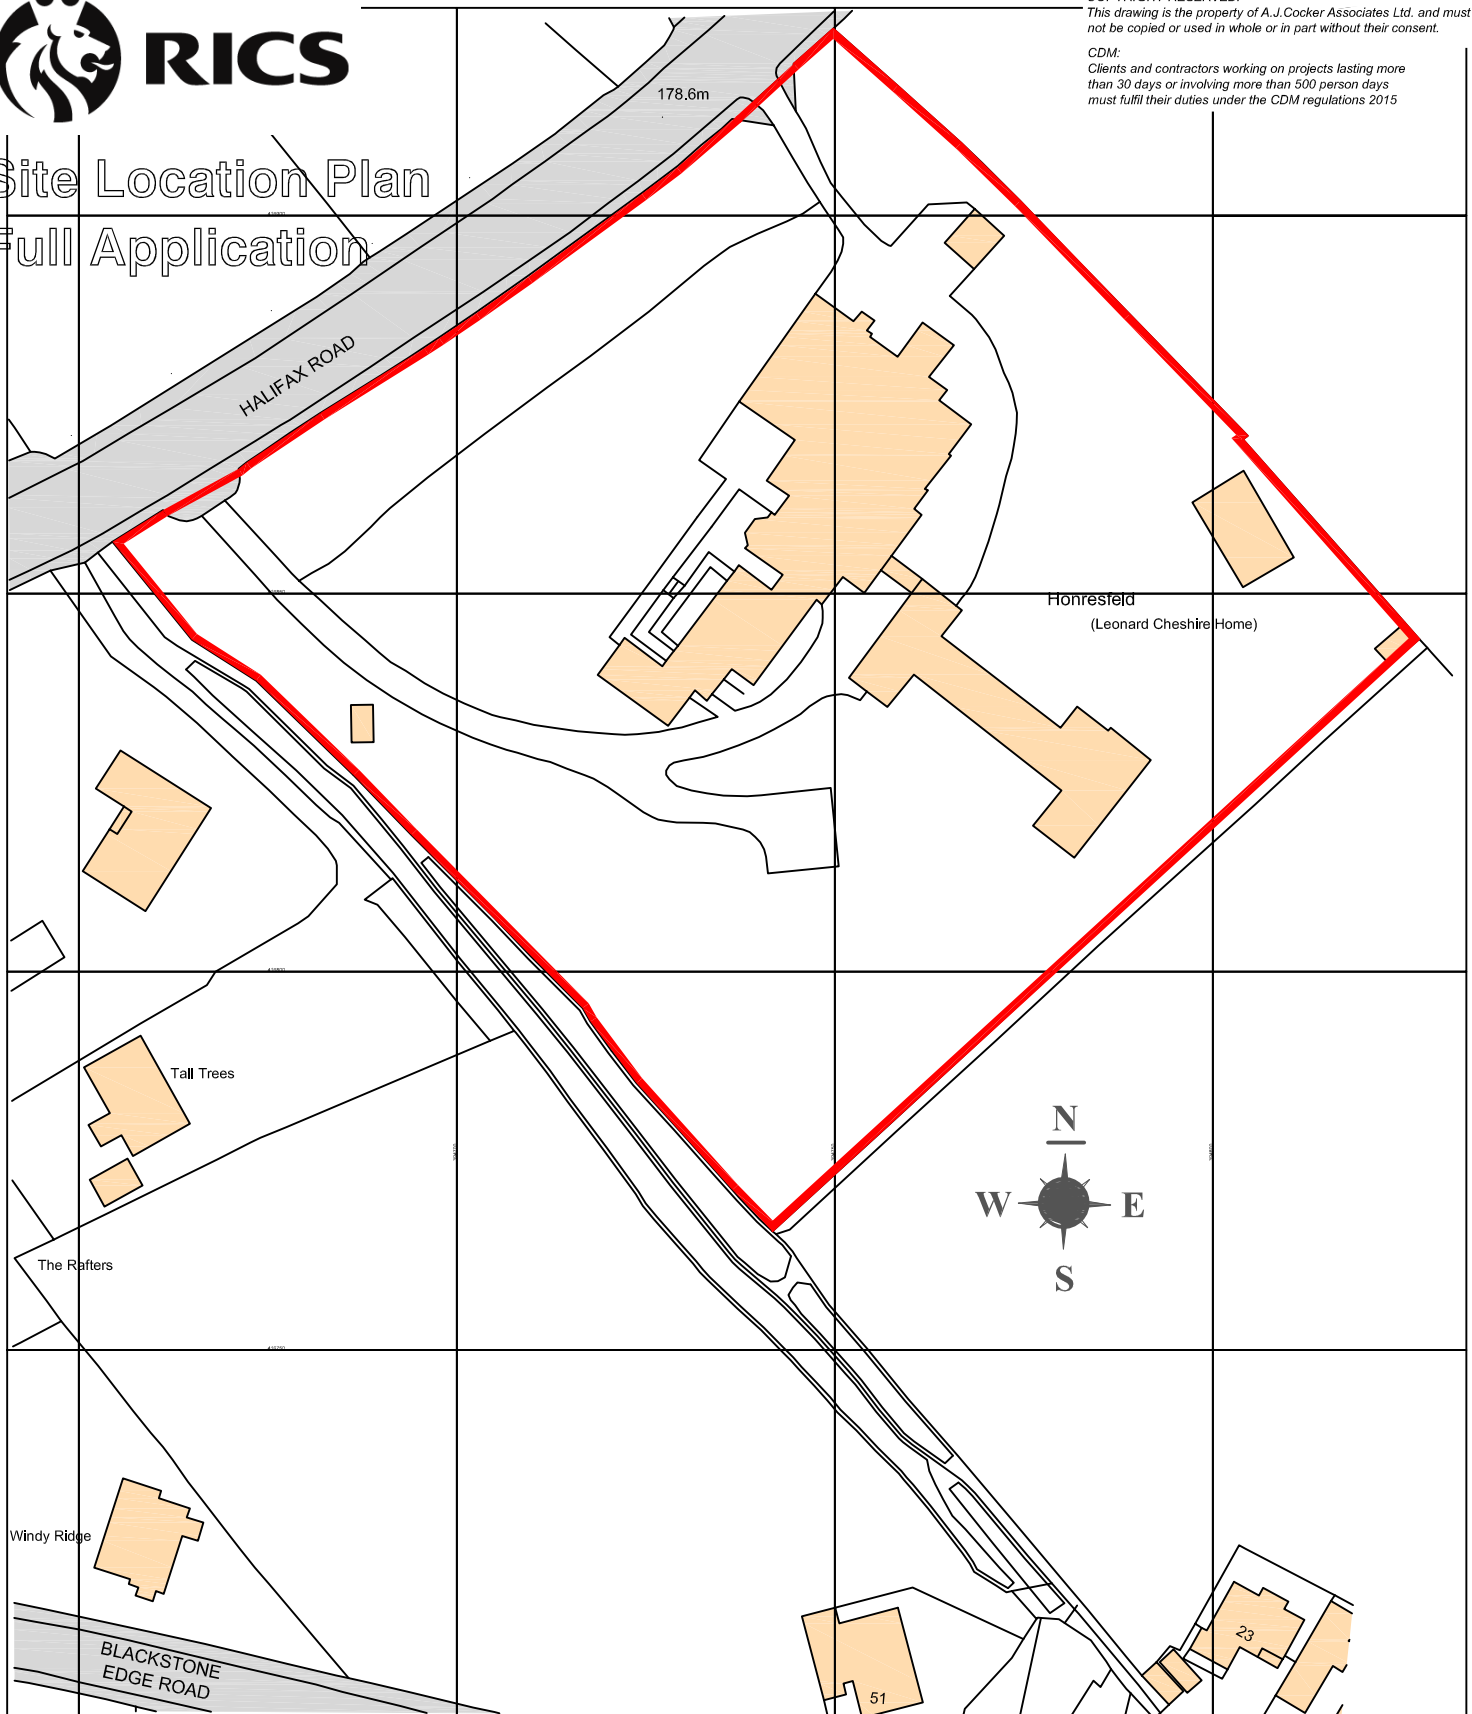

Ordnance Survey, (c) Crown Copyright 2016. All rights reserved. Licence number 100022432

A.J. Cocker Associates

Architectural Design Building Surveyors Project Management Planning Supervisors
New Century House, 176 Drake Street, Rochdale, Lancs. OL16 1UP
Tel 01706 356860 Fax 01706 650574

project

Honresfeld, Halifax Road,
Littleborough

client

Hallmark Developments

scale - 1:1000

size - A4

date - July 2019

drawn - NL

drawing No

H404-12

rev