


All dimensions shall be verified by the contractor on site prior to work commencing.
Do not scale from this drawing. Only work to written dimensions.
This drawing is the property of pennine design and copyright is reserved by them. The drawing is not to be copied or disclosed by or to any unauthorised persons without prior written consent.

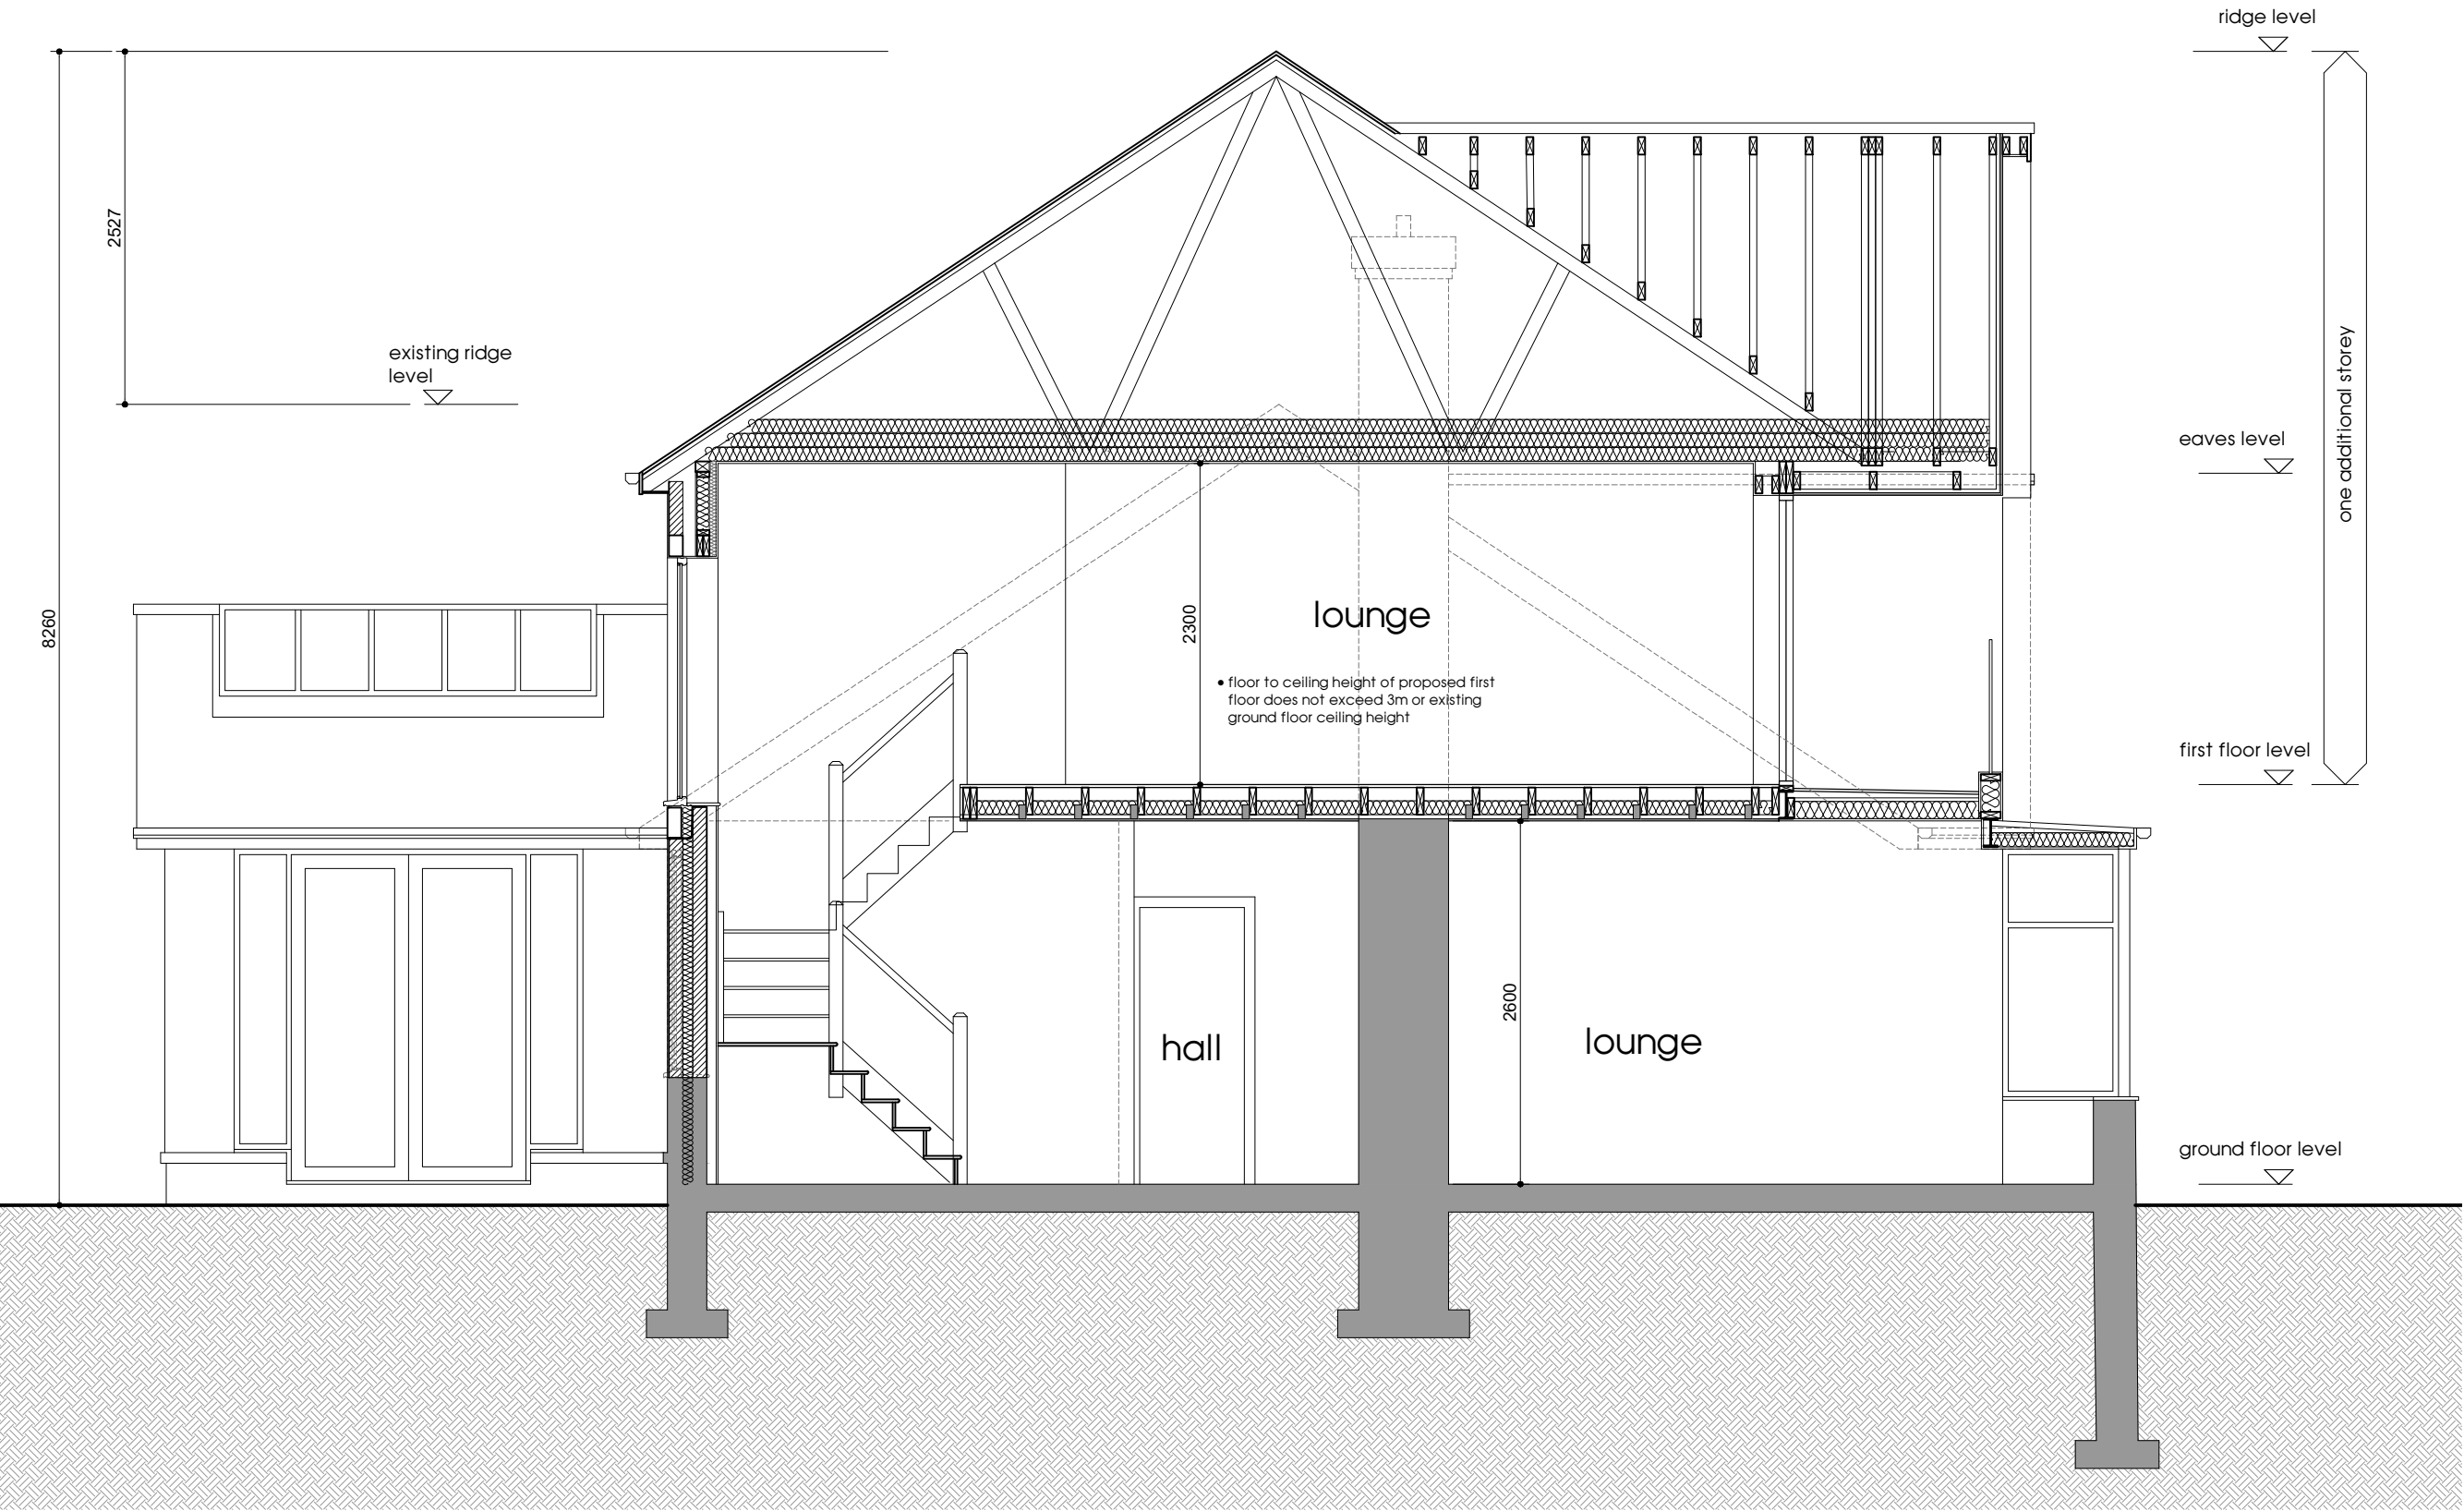

proposed first floor extension 69 lake bank, littleborough

SUBJECT
proposed section

PLANNING

DRAWN dph

DATE march 2024

SCALE 1:50 @ A3

DWG No.

PD11