



GALLERY 04 ELEVATION N



GALLERY 04 ELEVATION P

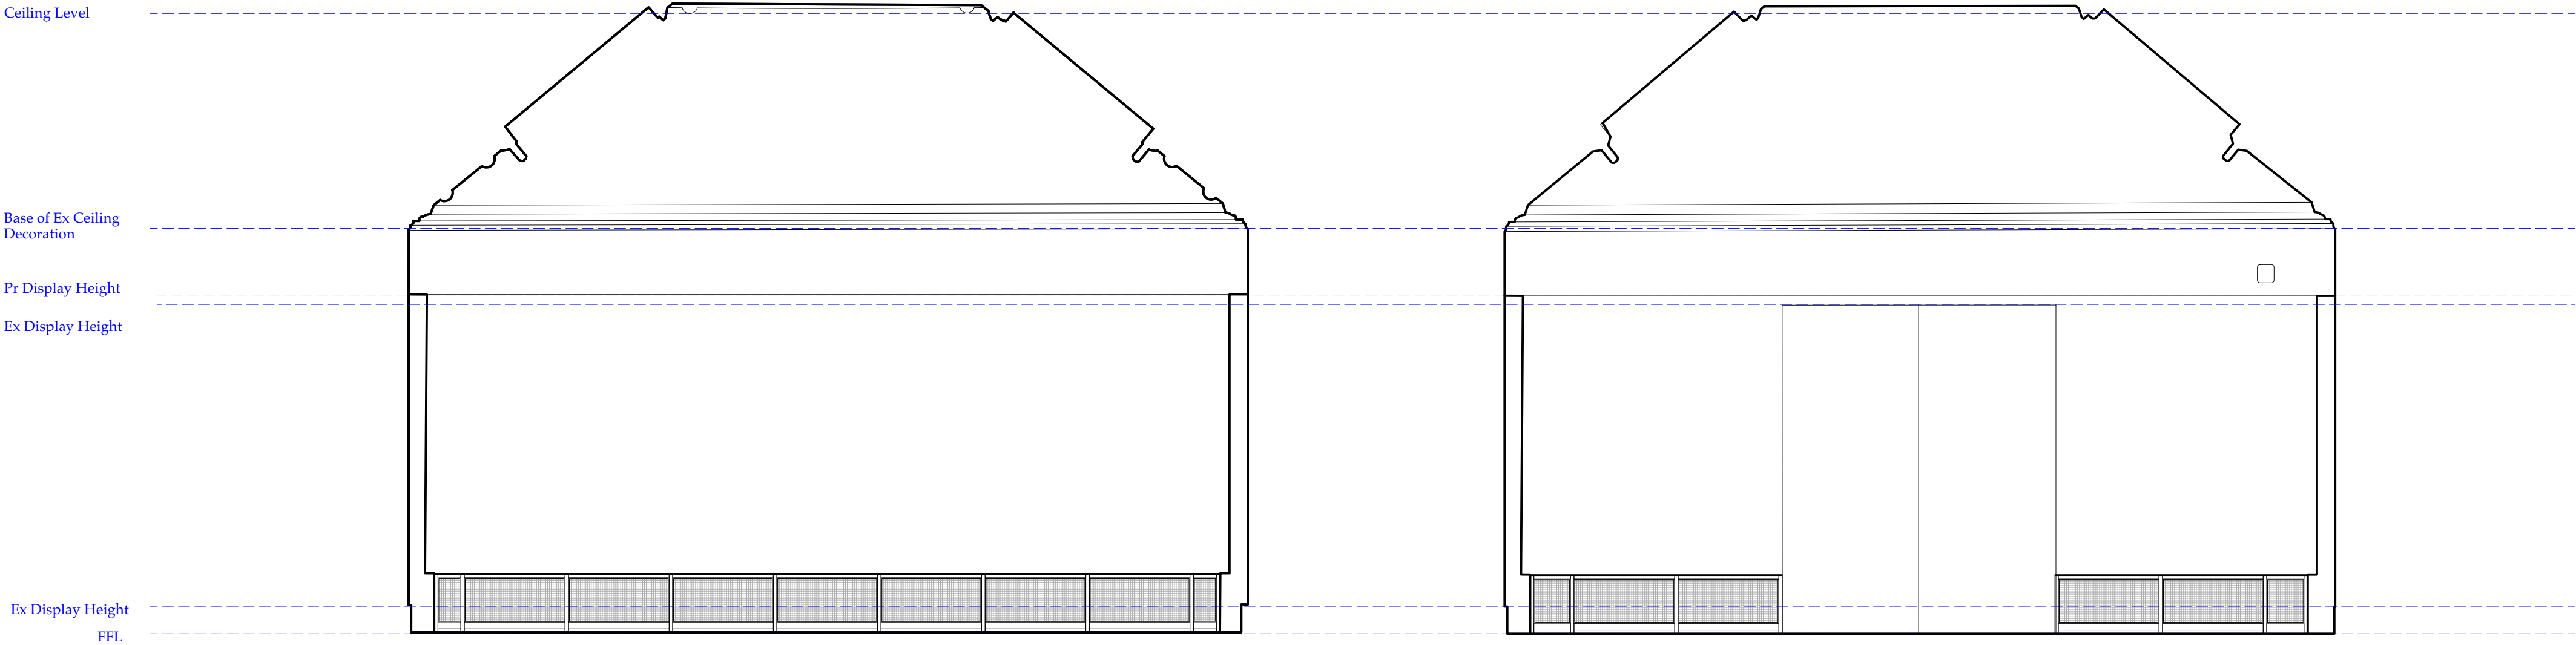

GALLERY 04 ELEVATION O

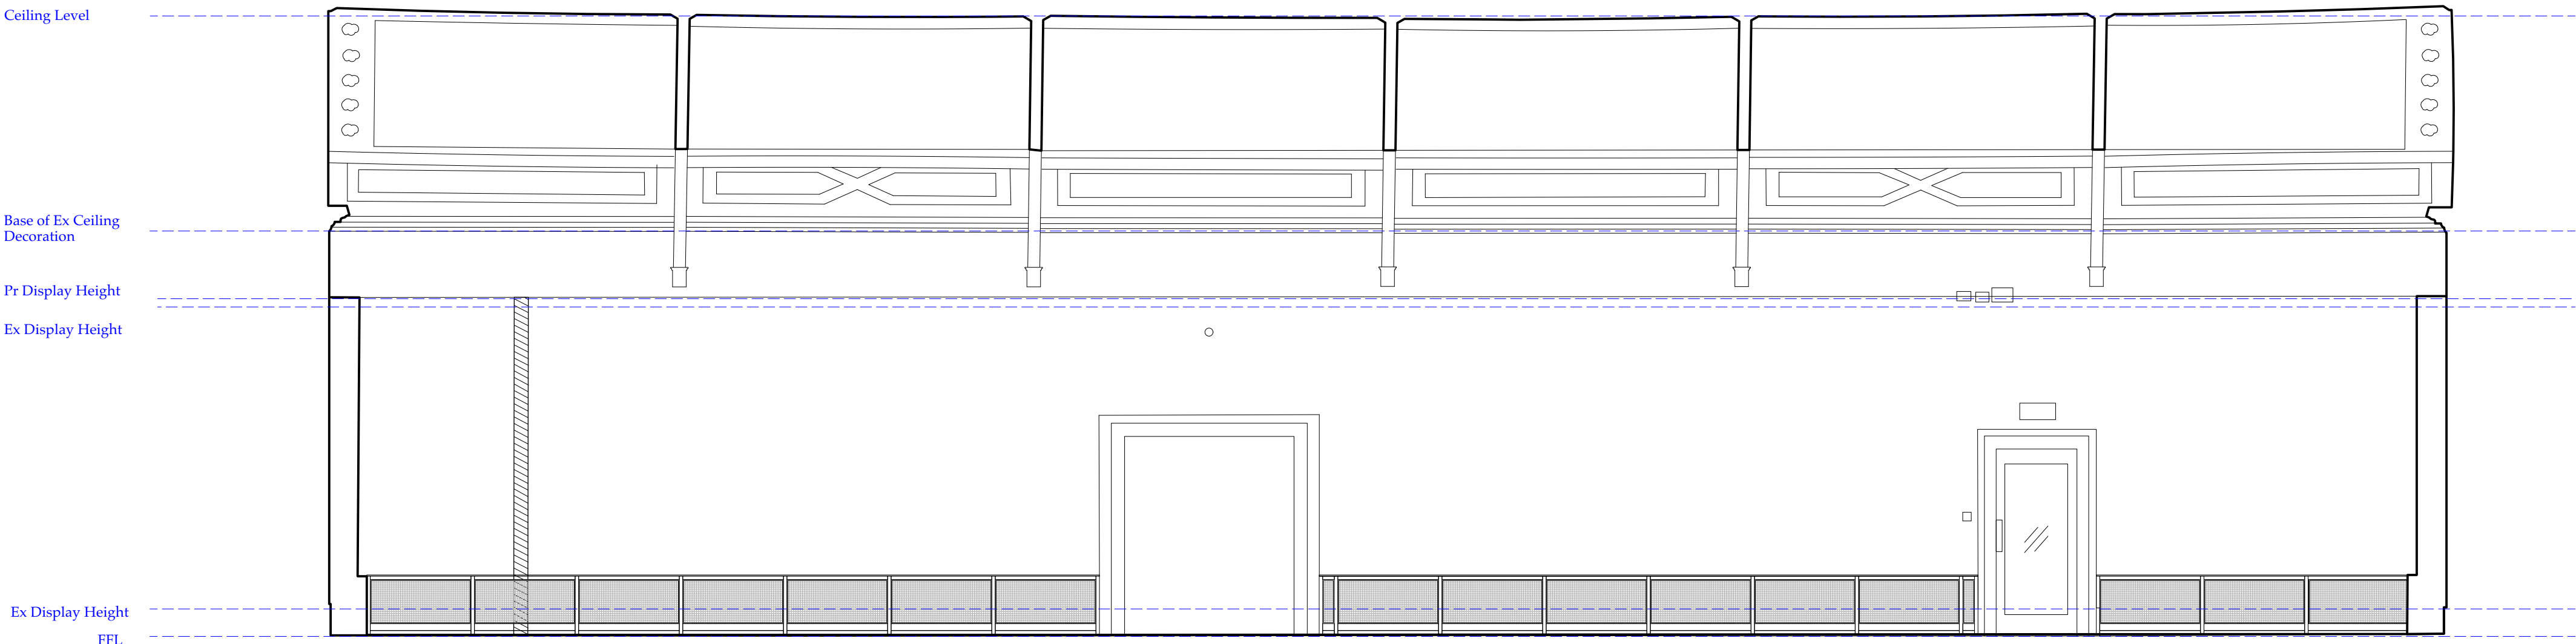

GALLERY 04 ELEVATION Q

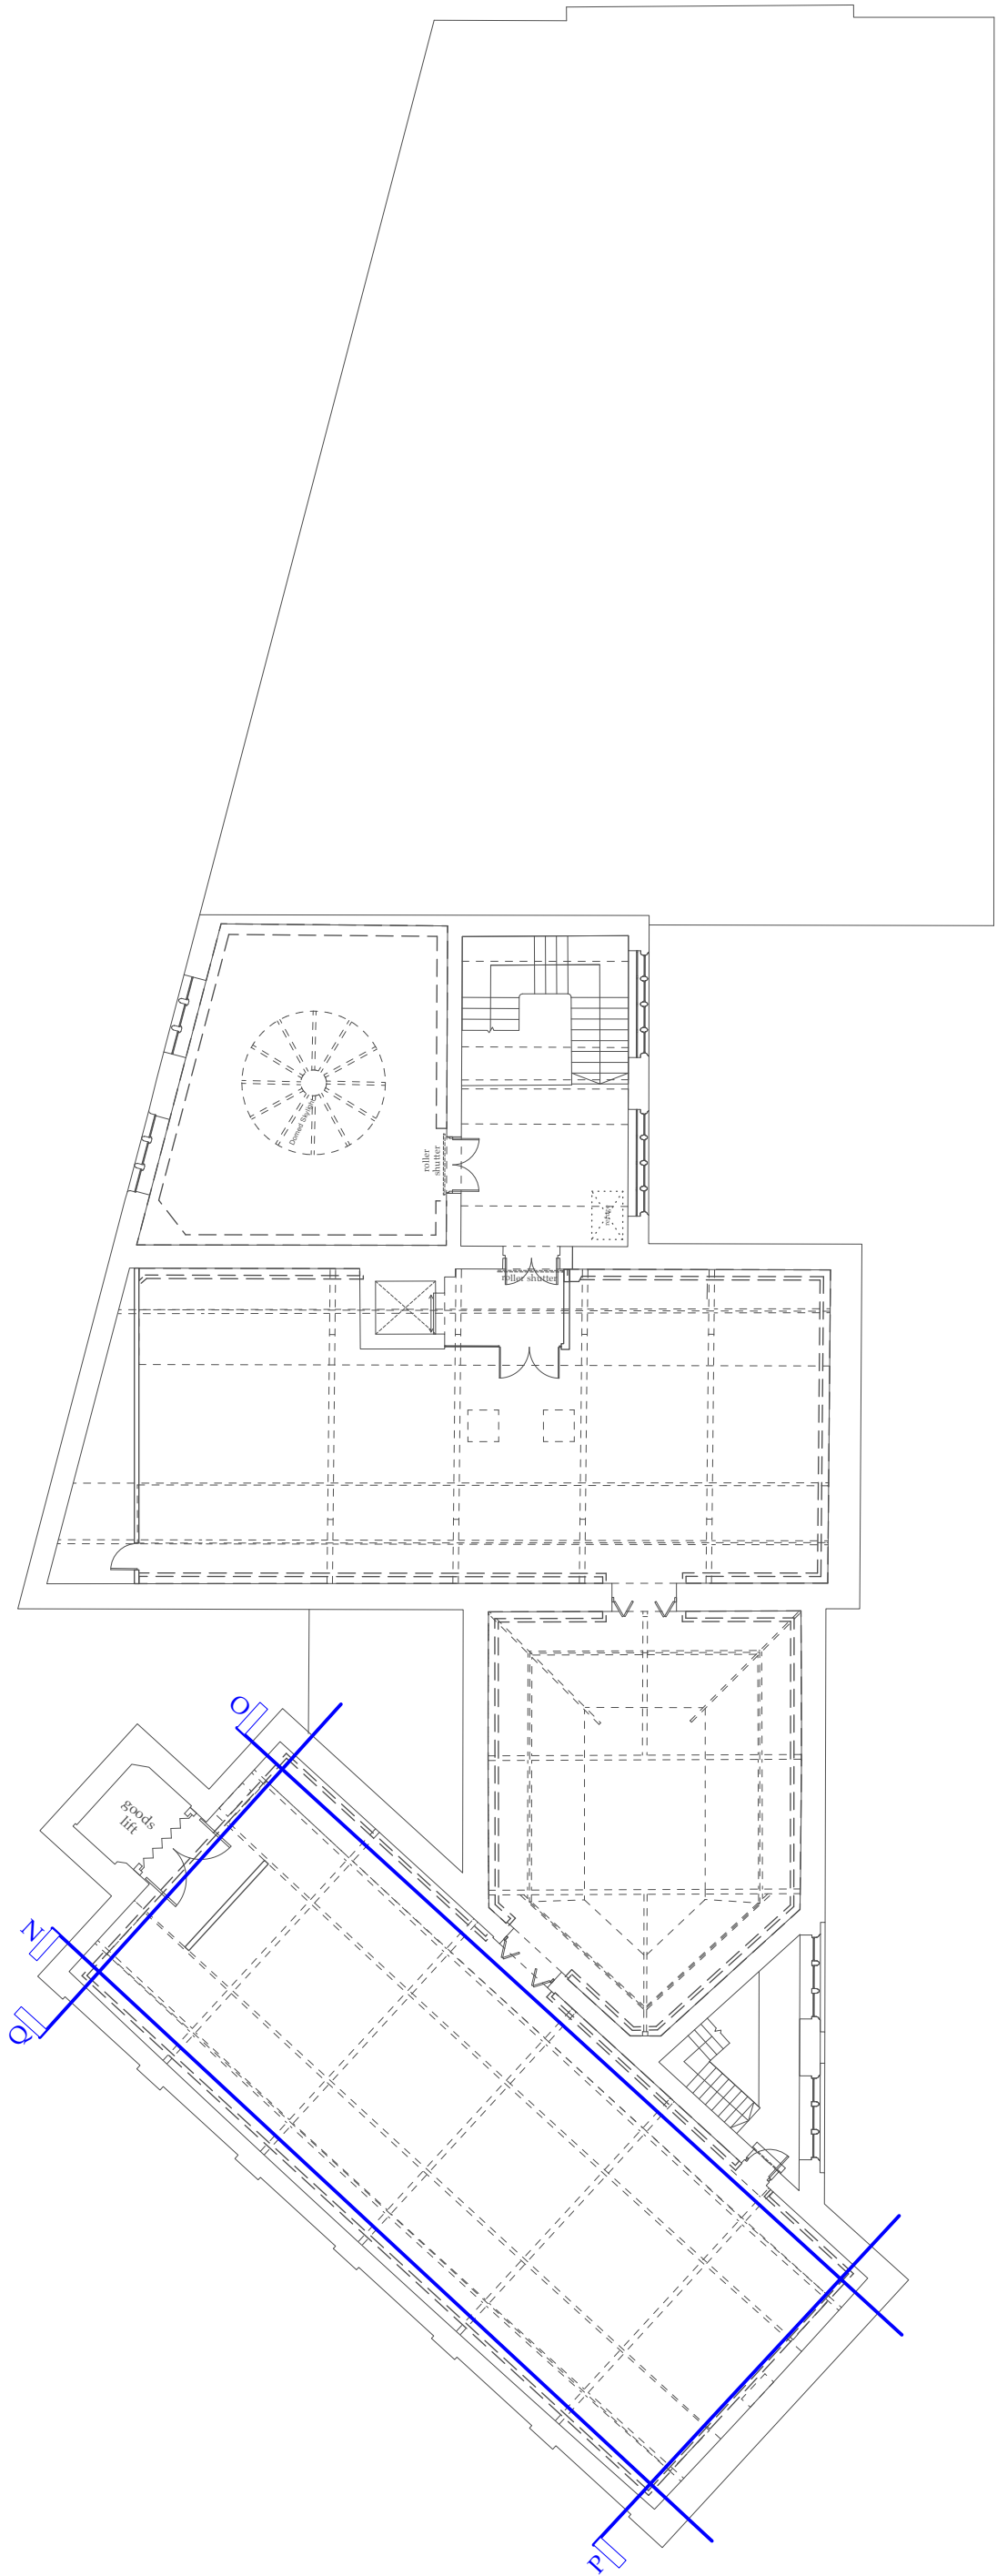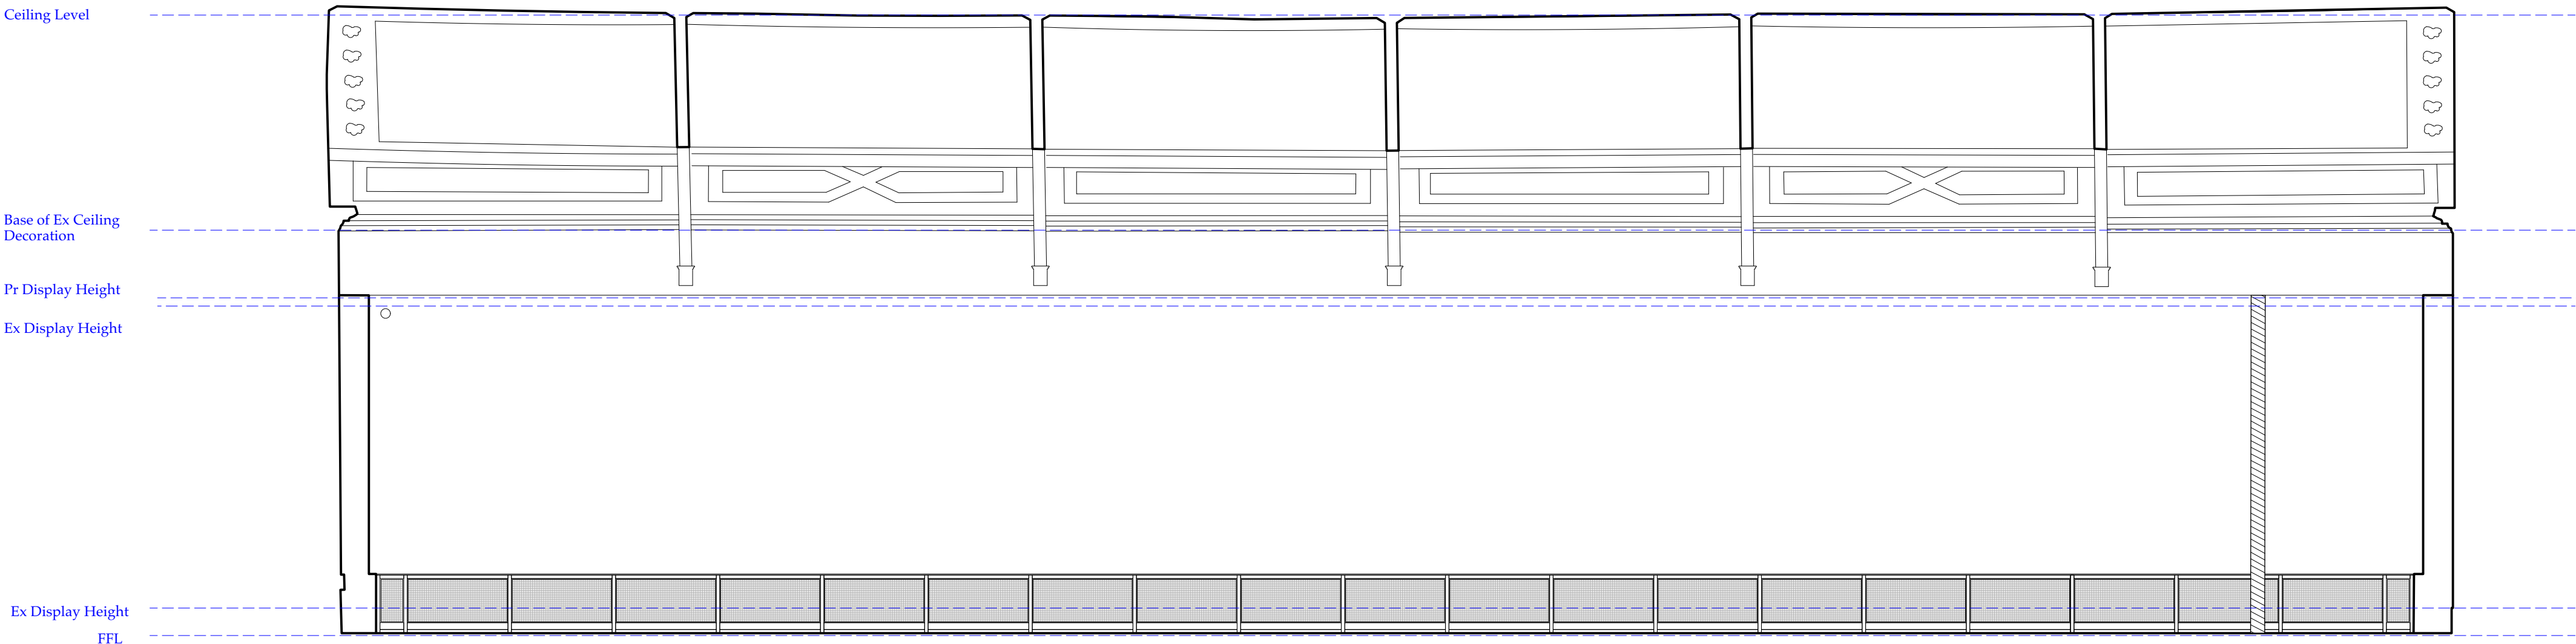

- Key**
-  Exhibition Boards
 -  Existing Walls
 -  Proposed Partition

Rev.	Date	Drawn	Checked	Note
 ARCHITECTURAL EMPORIUM Ltd www.architectural-emporium.co.uk / mail@architectural-emporium.co.uk 67 Kempton St, Liverpool, L3 8RE / +44 (0)151 363 0000				
JOB:		TOUCHSTONES - 547		
STATUS:		TENDER		
SCALE:		1:50 @ ISO A1		
FIRST ISSUE:		15/03/2024		
DRAWING No:		FF-1.314 -		
Proposed Internal Elevations_Gallery 04				