





1 EXISTING 3D FRONT

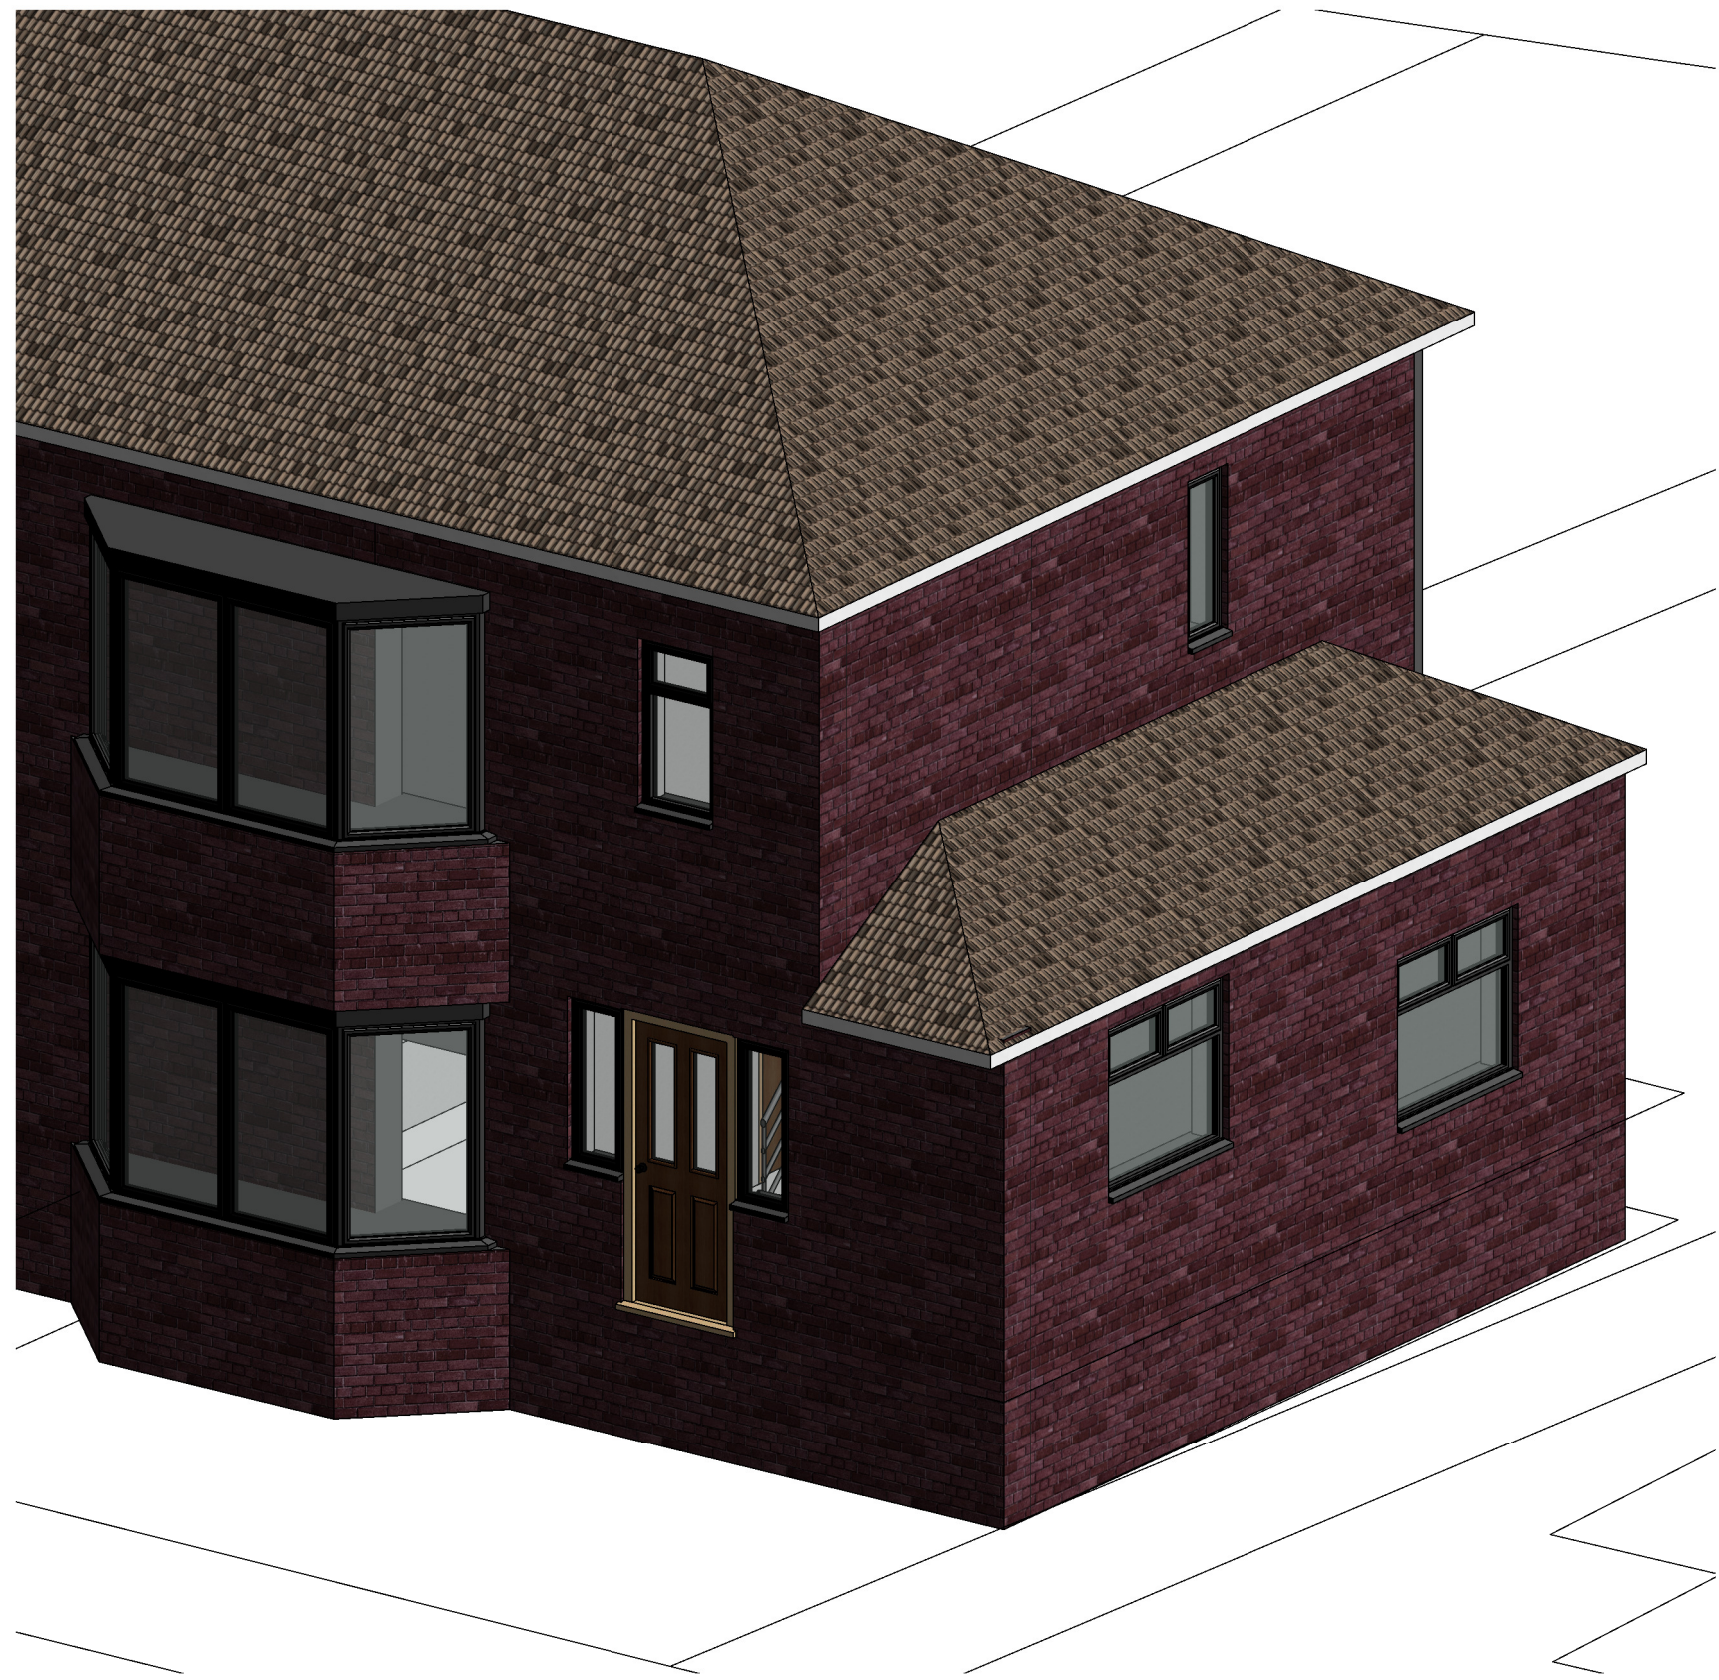


2 EXISTING 3D REAR

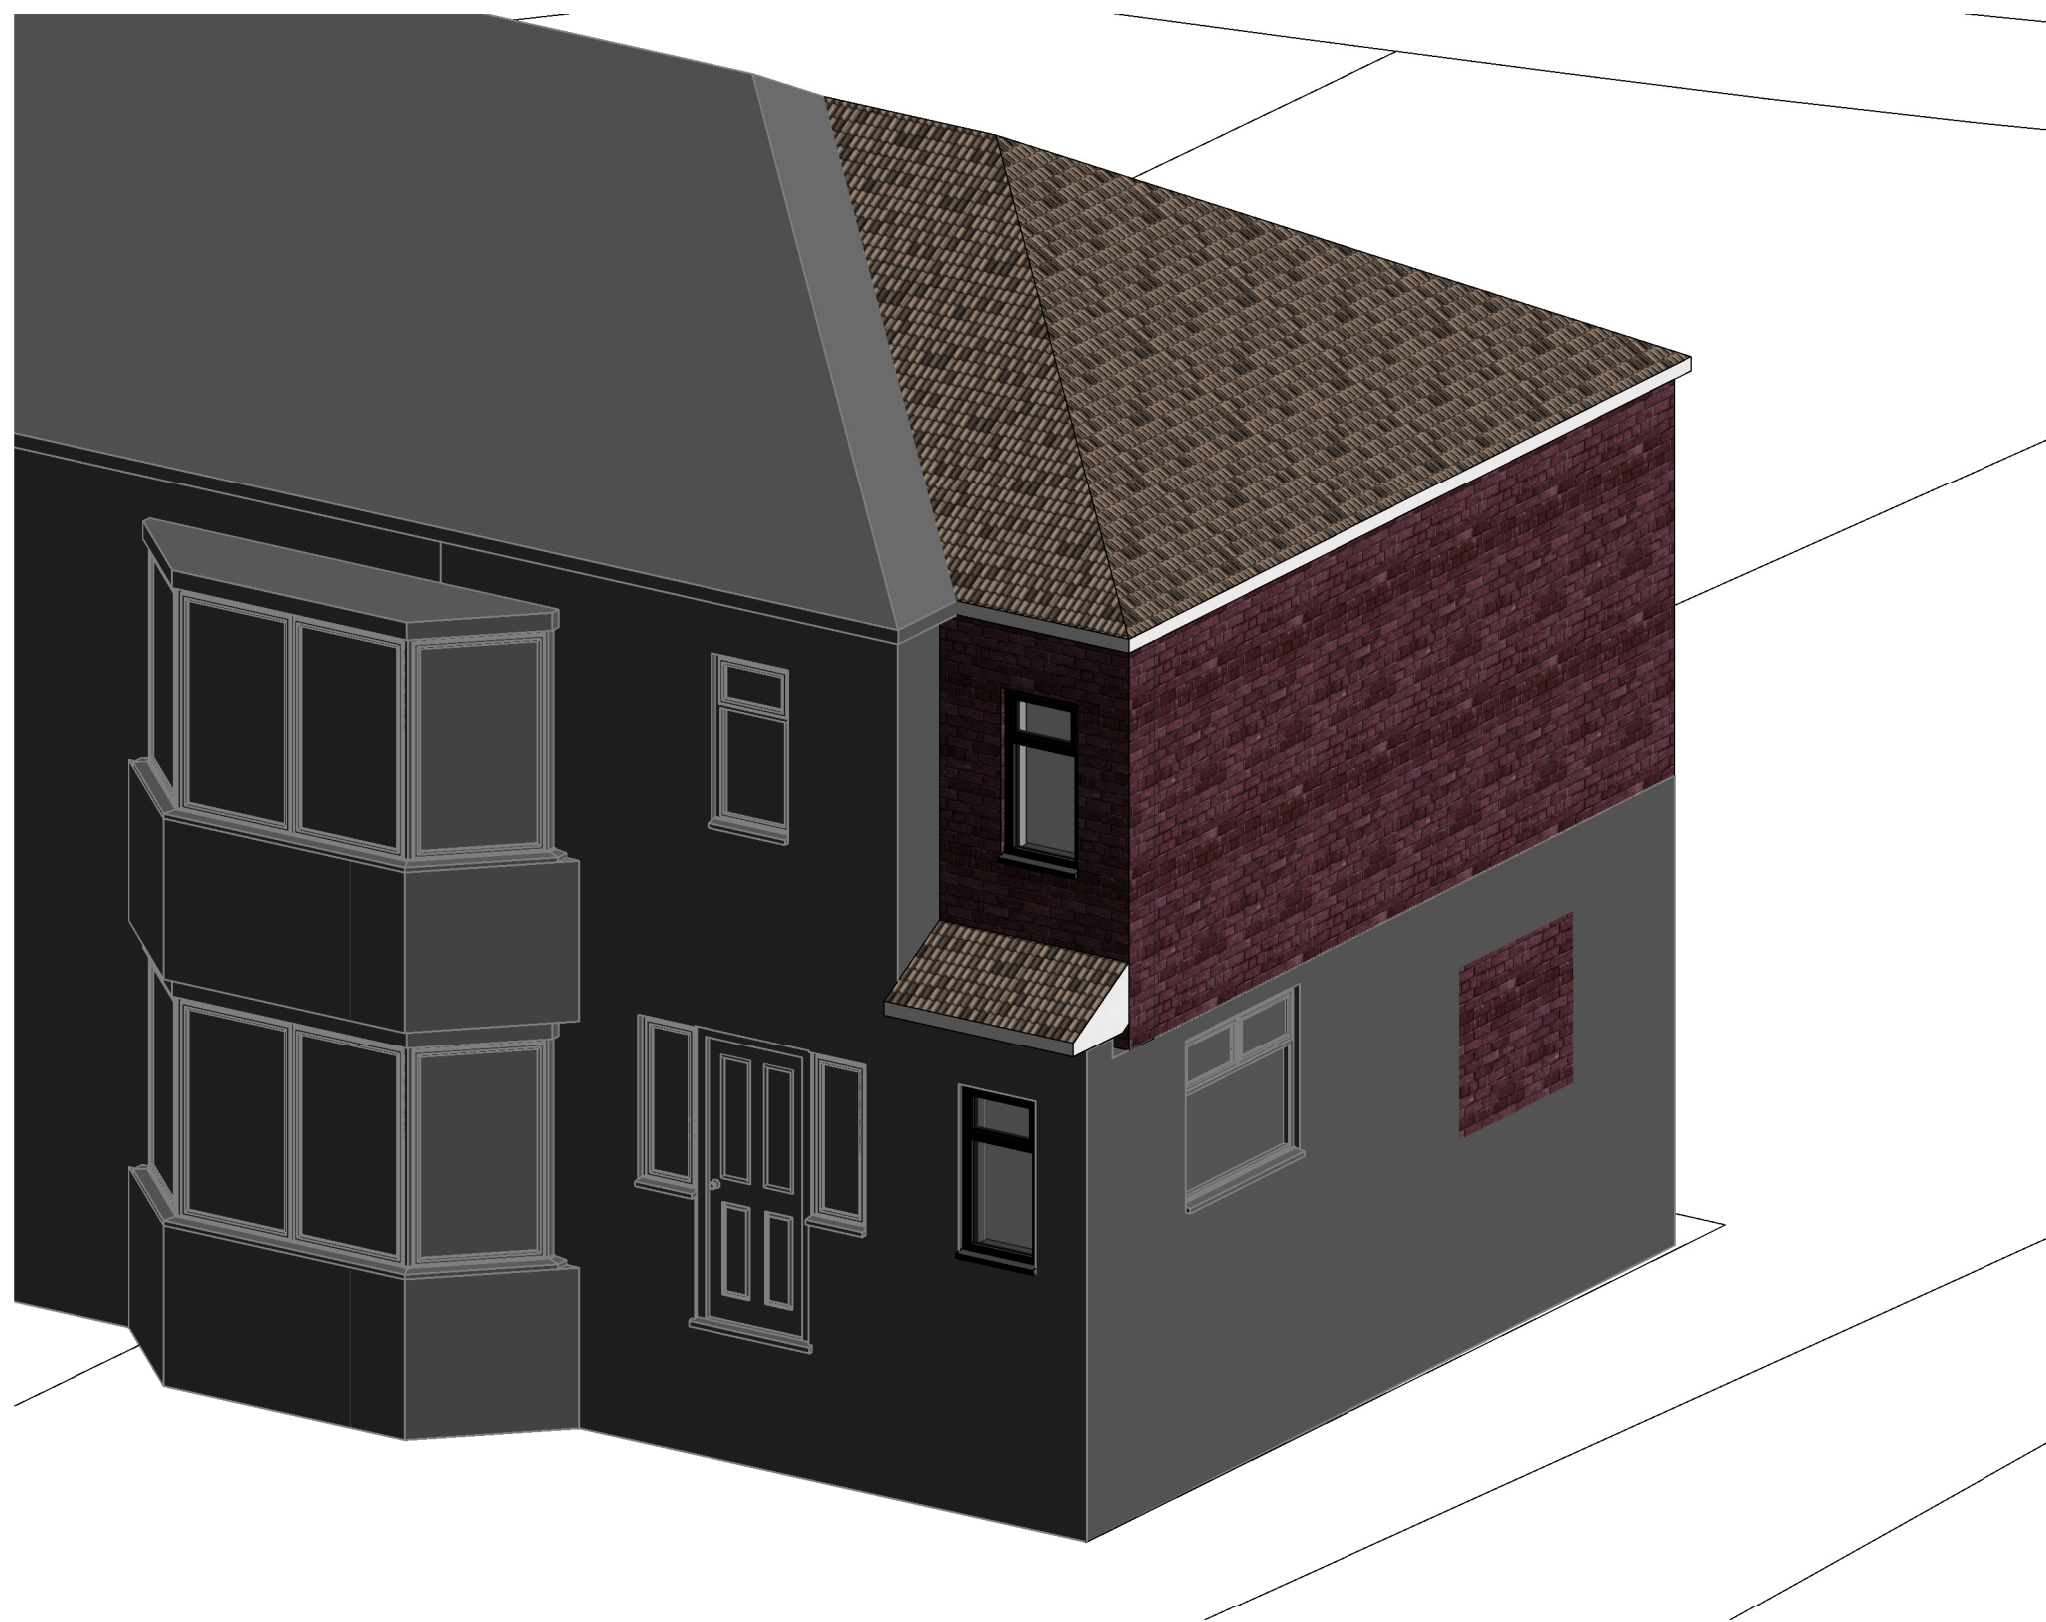

3 PROPOSED 3D FRONT



4 PROPOSED 3D REAR

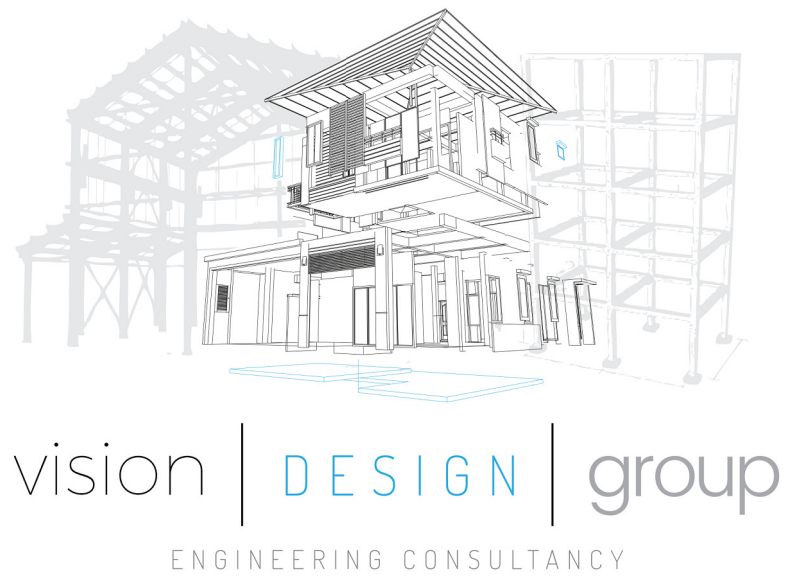

Rev	Description	Date
1	PLANNING ISSUE	30/12/22
2	0.5m OFFSET ADDED	05/03/23

CODE I	SUITABILITY DESCRIPTION PLANNING ISSUE
STATUS S2	PURPOSE OF ISSUE PLANNING ISSUE

PROJECT 26 MOSSWAY M24 1NS

TITLE EXISTING AND PROPOSED 3D VISUALS
--

CLIENT 26 MOSSWAY M24 1NS

DRAWN BY M.W	CHECKED BY M.W	DATE 29.12.22
SCALE (@ A1)	PROJECT NUMBER MCS2185	
DRAWING NUMBER A104	REV 2	