




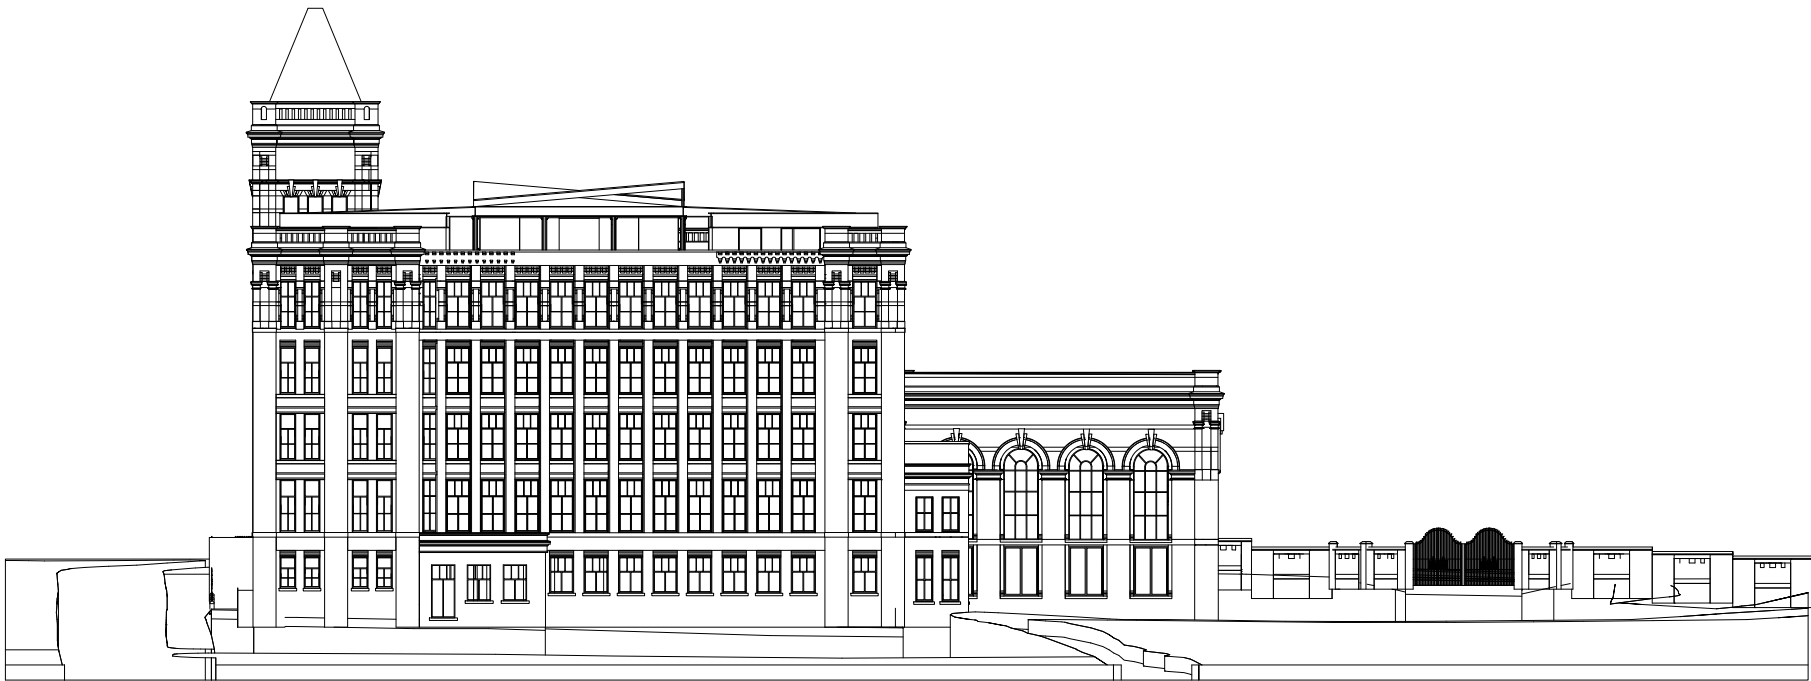

SIDE (WEST) ELEVATION F

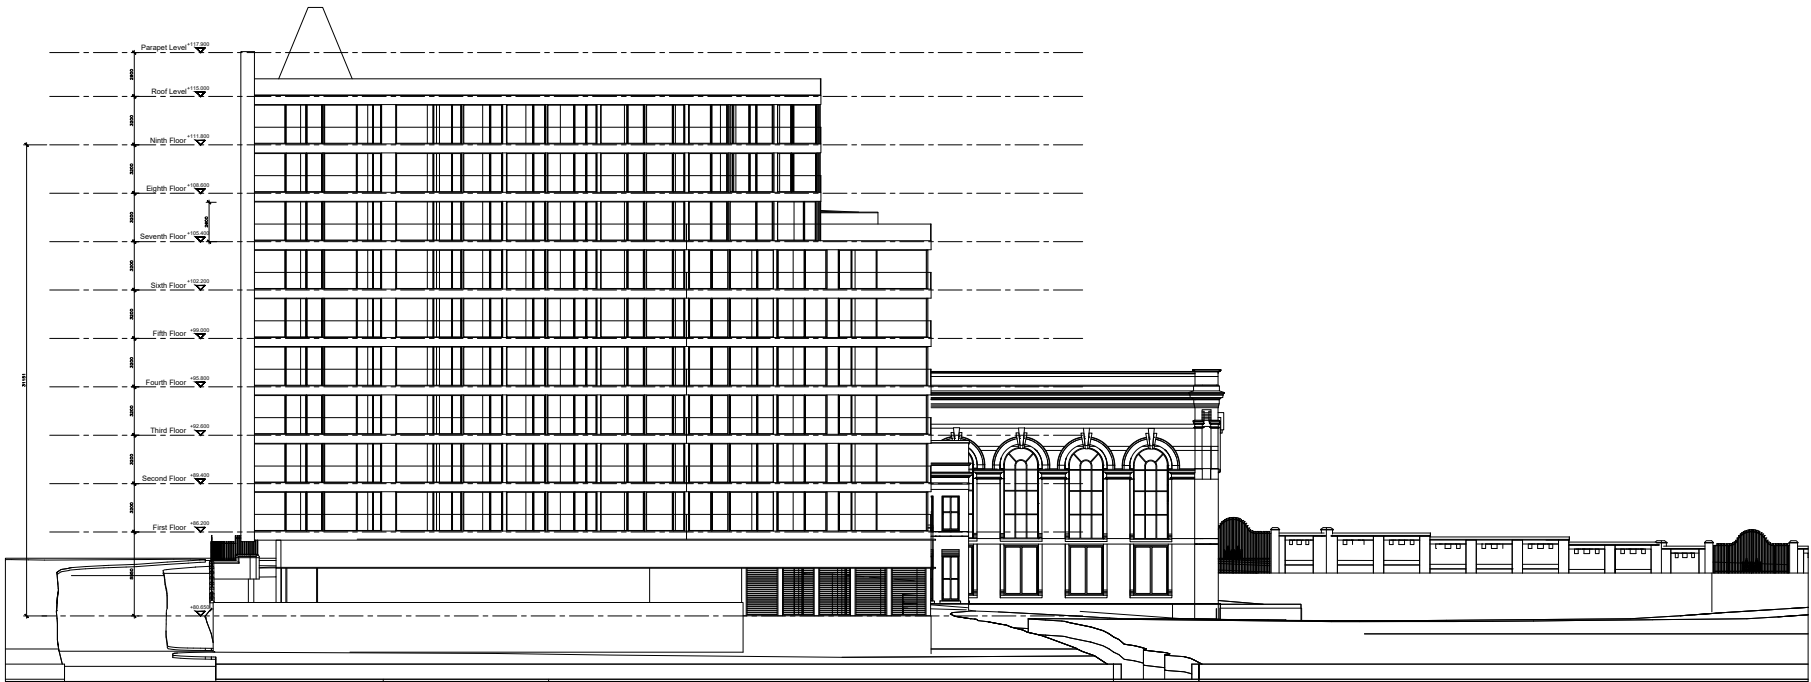

THE LOOM - SIDE (WEST) ELEVATION G

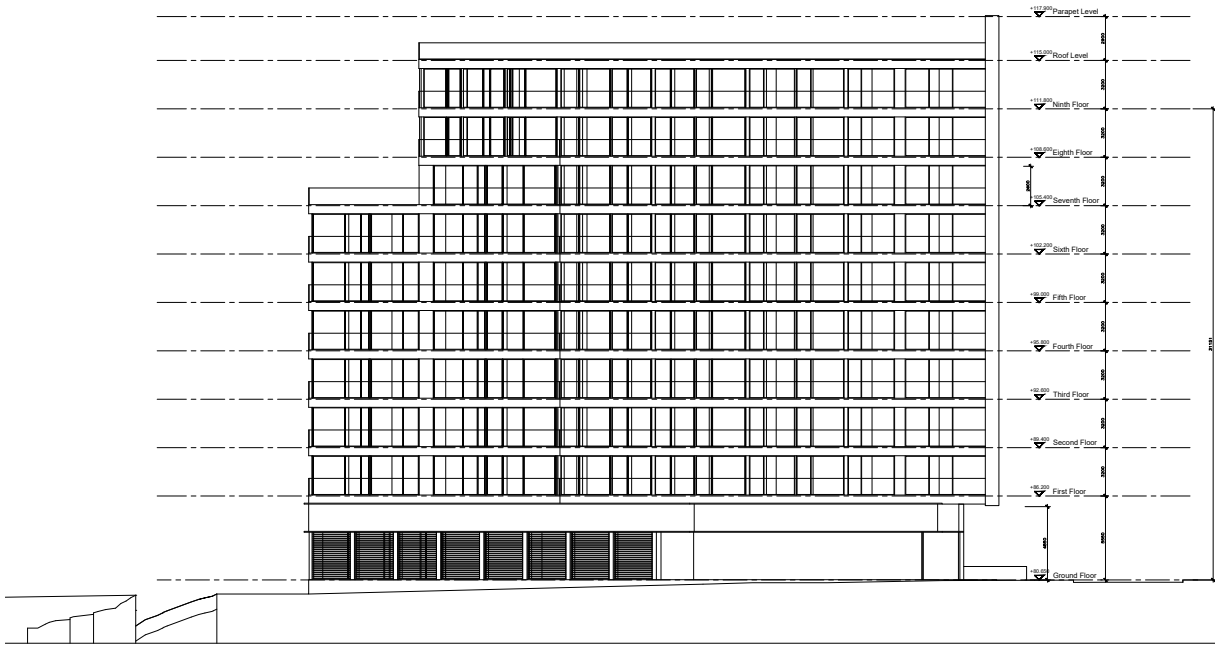

THE LOOM - SIDE (EAST) ELEVATION H



REV DATE DRAWN DESCRIPTION			Notes : ■ Dimensions are to be checked on site before fabrication and construction ■ Any discrepancies are to be immediately notified to the architects ■ Structural measurements are to be taken from the structural engineers drawings ■ Do not scale ■ Copyright reserved by GMA
---	--	--	--