
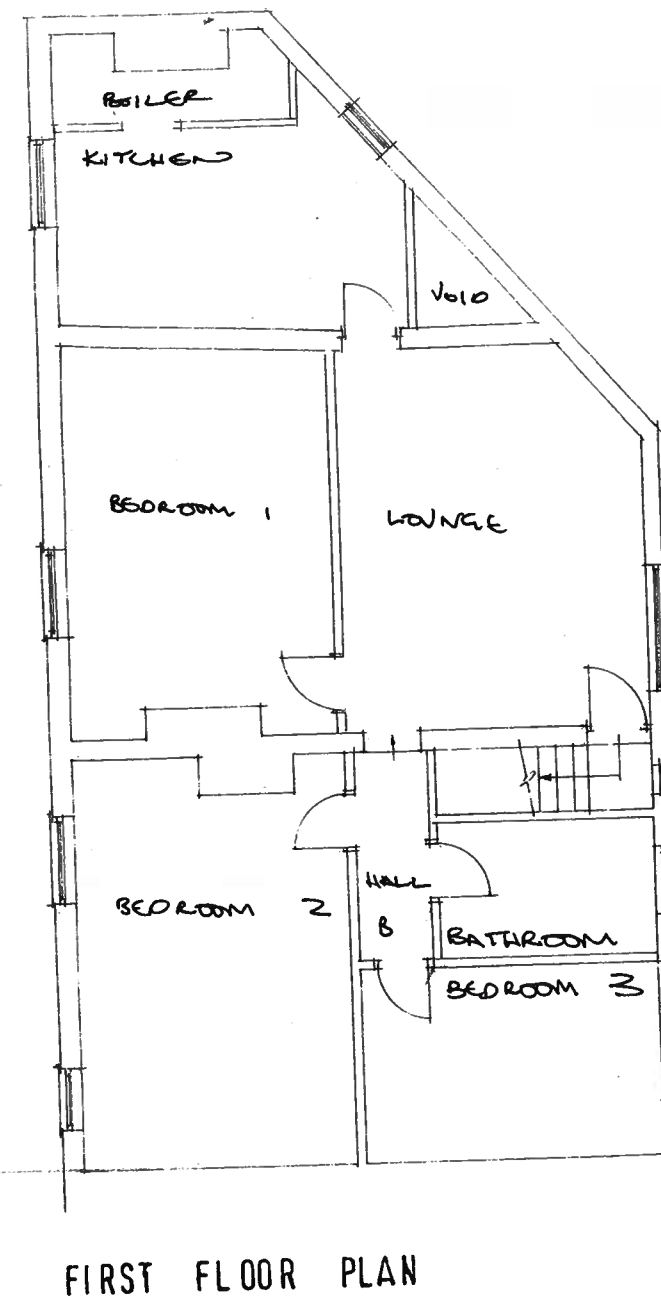


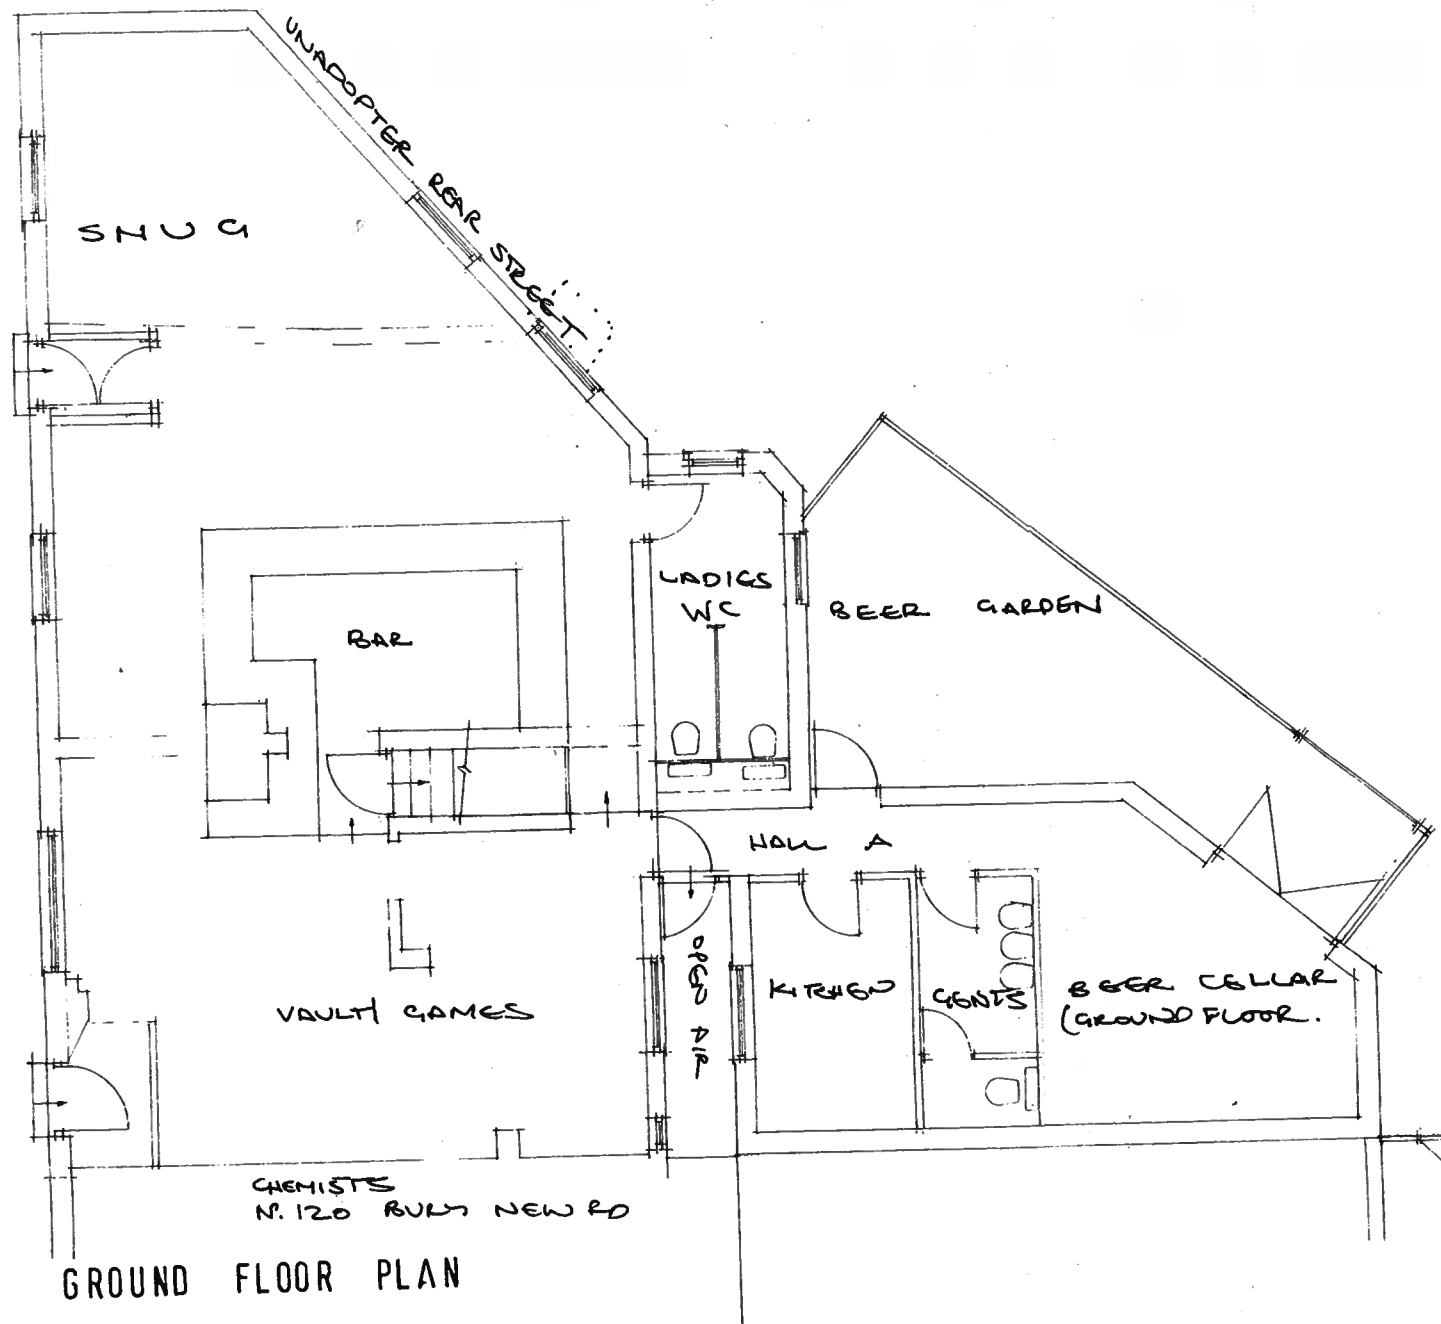

|                                                                |                                                                      |  |      |          |
|----------------------------------------------------------------|----------------------------------------------------------------------|--|------|----------|
| PROPOSED APARTMENTS AT<br>124 BURY NEW ROAD<br>HEYWOOD 000 4RG | SCALE<br>1:50 1:100                                                  |  | 7062 | DWS<br>1 |
|                                                                | TITLE EXISTING GROUND FLOOR<br>SITE LAYOUT & FIRST FLOOR<br>PLANS    |  |      |          |
|                                                                | R POTTER 01204 707720<br>9 OSBOURNE CLOSE<br>FARNWORTH BOLTON BL47PL |  |      |          |