


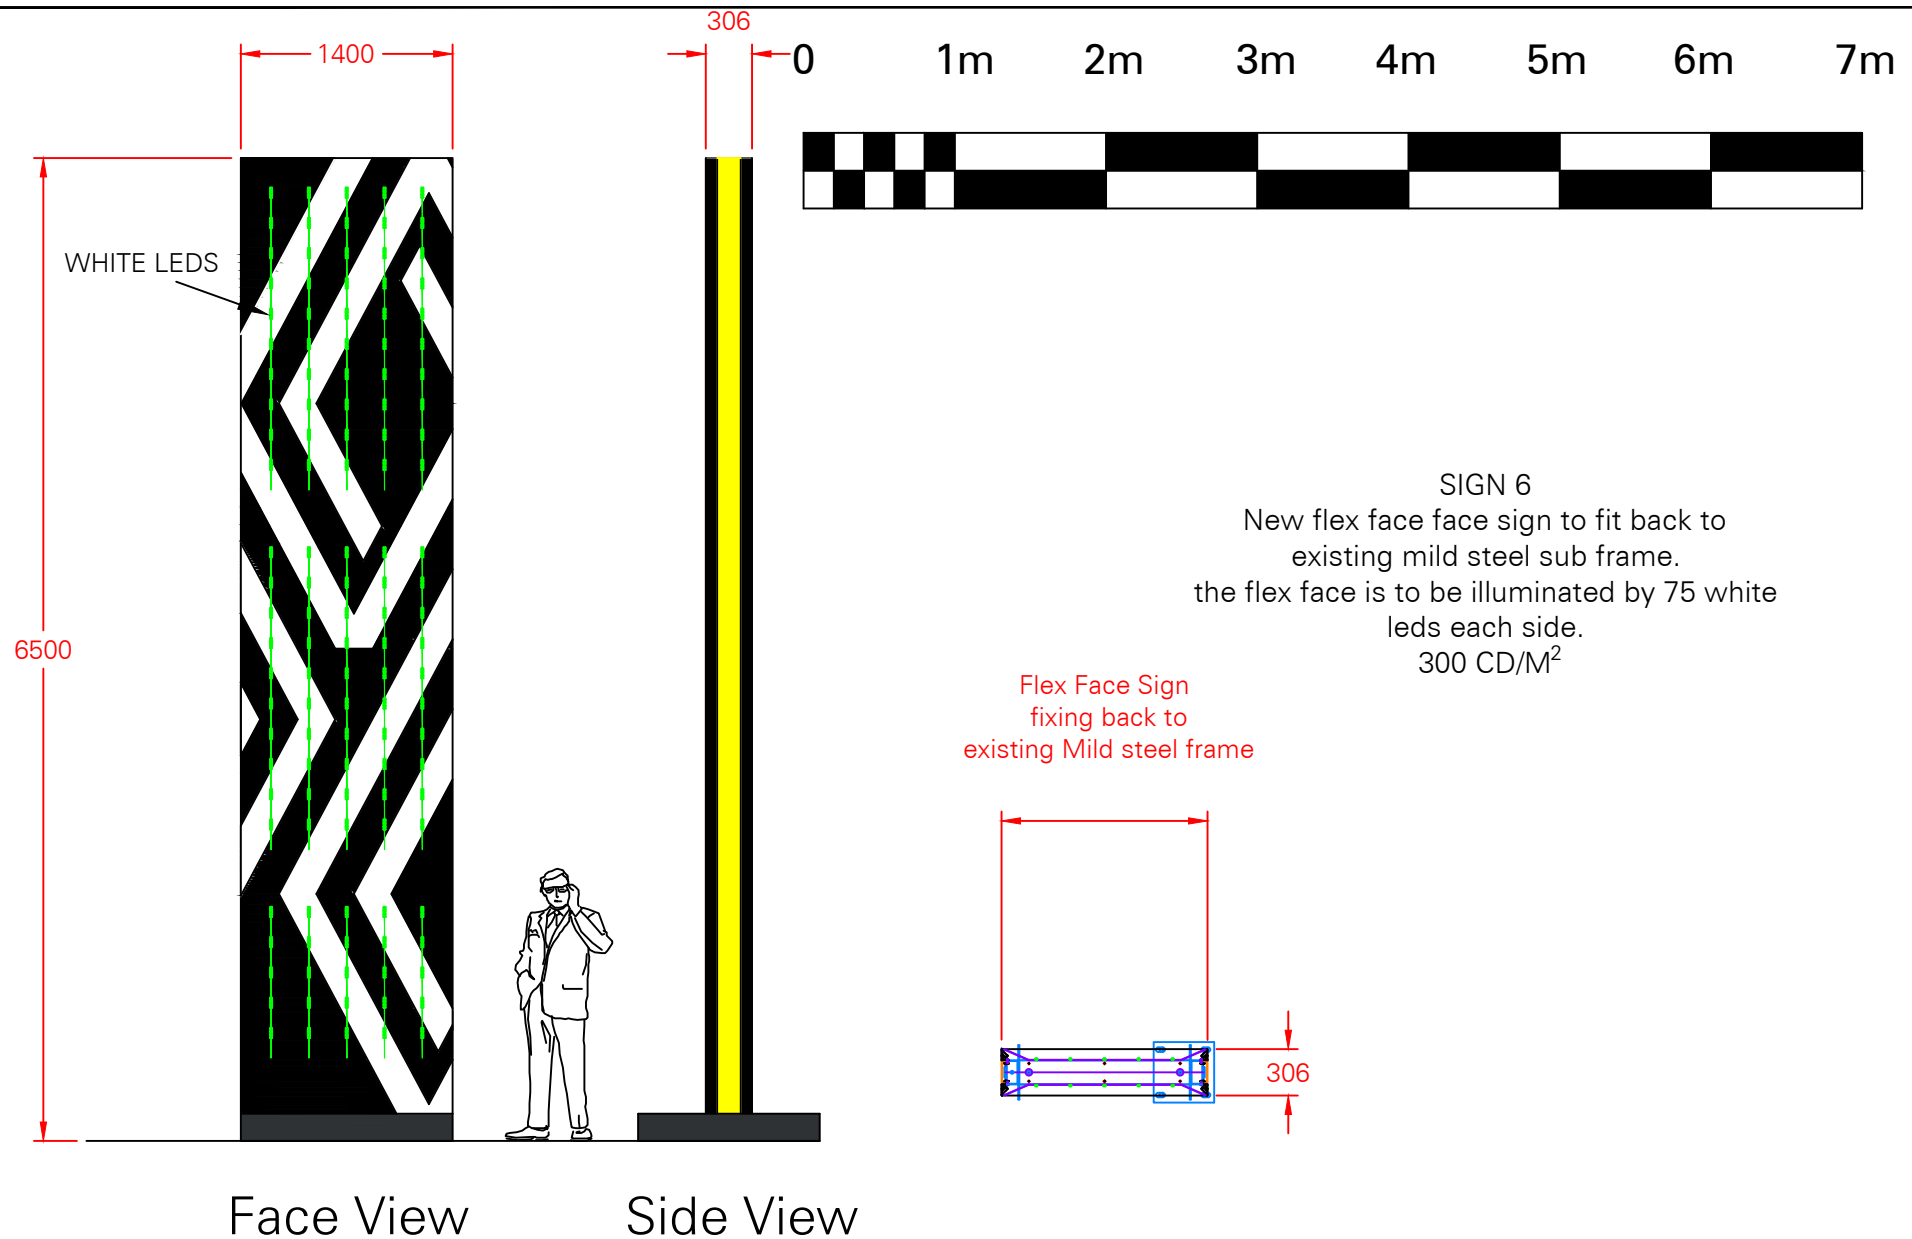

QSF001 ISSUE 2

Tara Signs Ltd St Peters Place Western Road
Lancing West Sussex BN15 8SB
T: 0044 (0)1903 750710 tarasigns.com

© 2020 - Tara Signs Ltd

Scale	1:50@A4
Tolerance ±	
Drg No	6.5 RENAULT TOTEM
Date	14/10/2022
Drawn By	PDT
Checked By	

Revisions	Date

Project
RICHARD SANDERS
BRUNEL CLOSE
NORTHFIELD AVENUE
KETTERING, NOTTINGHAMSHIRE
NN16 9HU
Title
RENAULT 6.5 TOTEM