


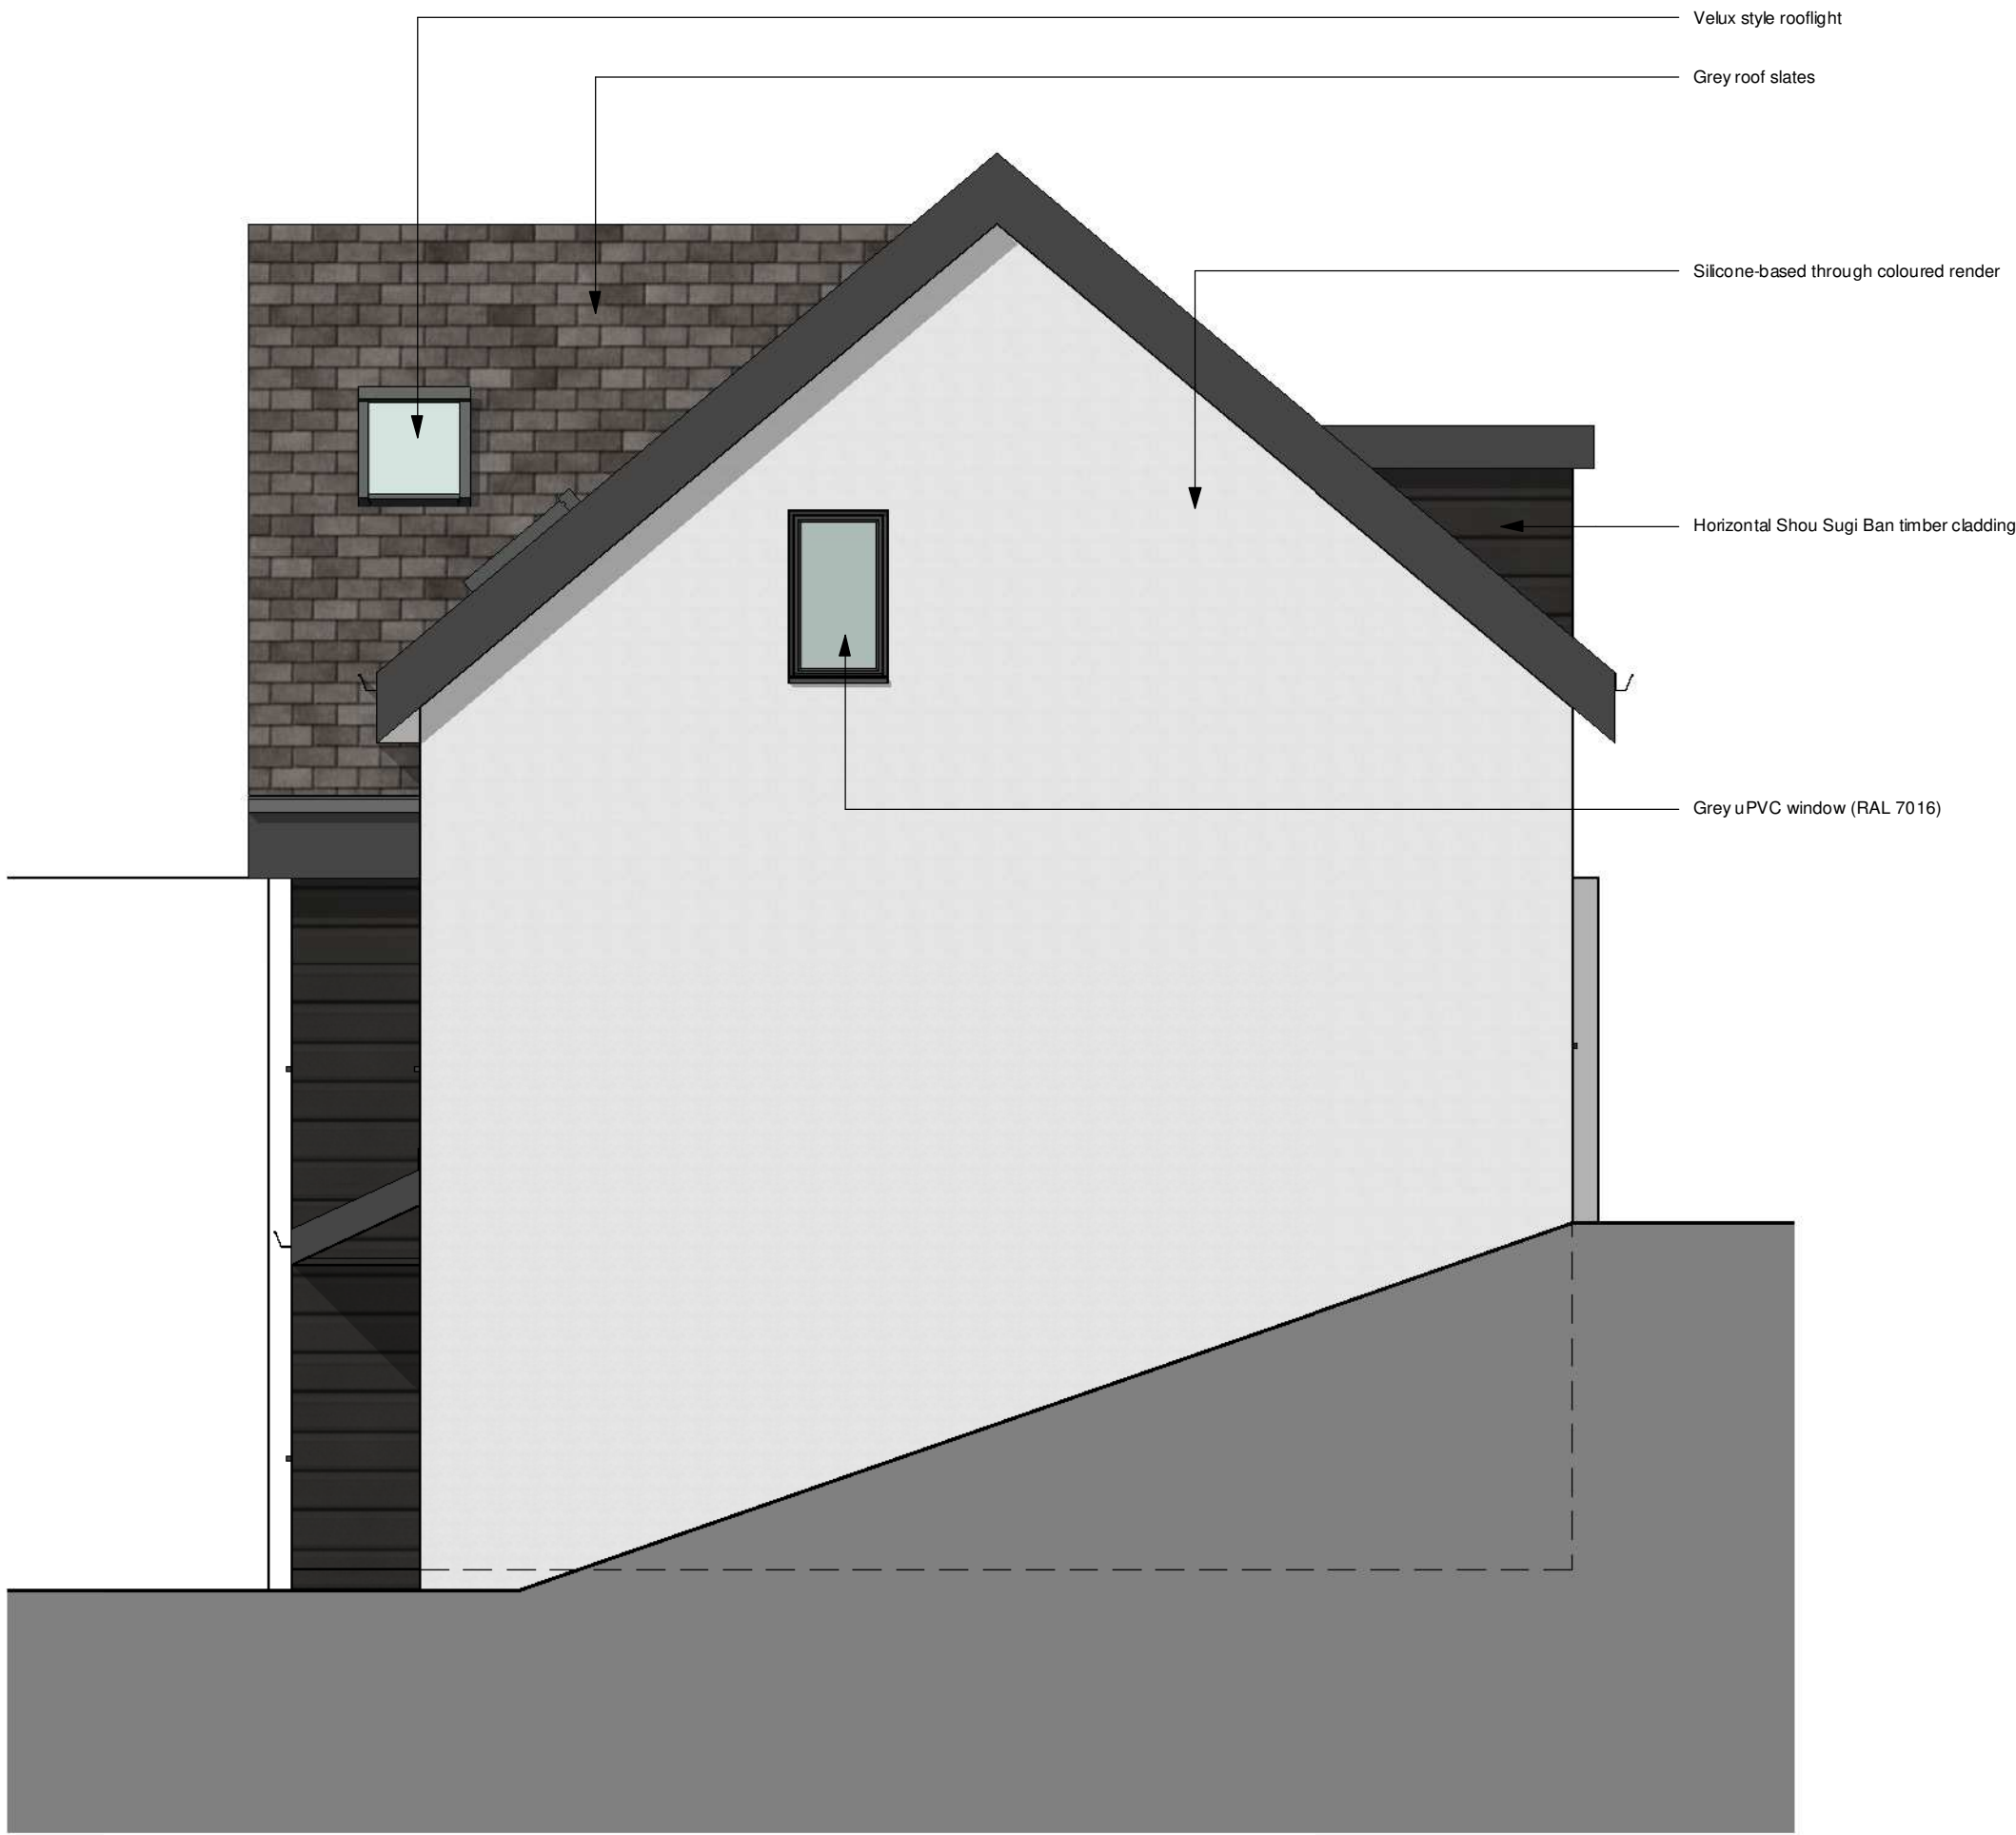


Proposed North Elevation
1 : 50




Proposed West Elevation
1 : 50



Proposed South Elevation
1 : 50

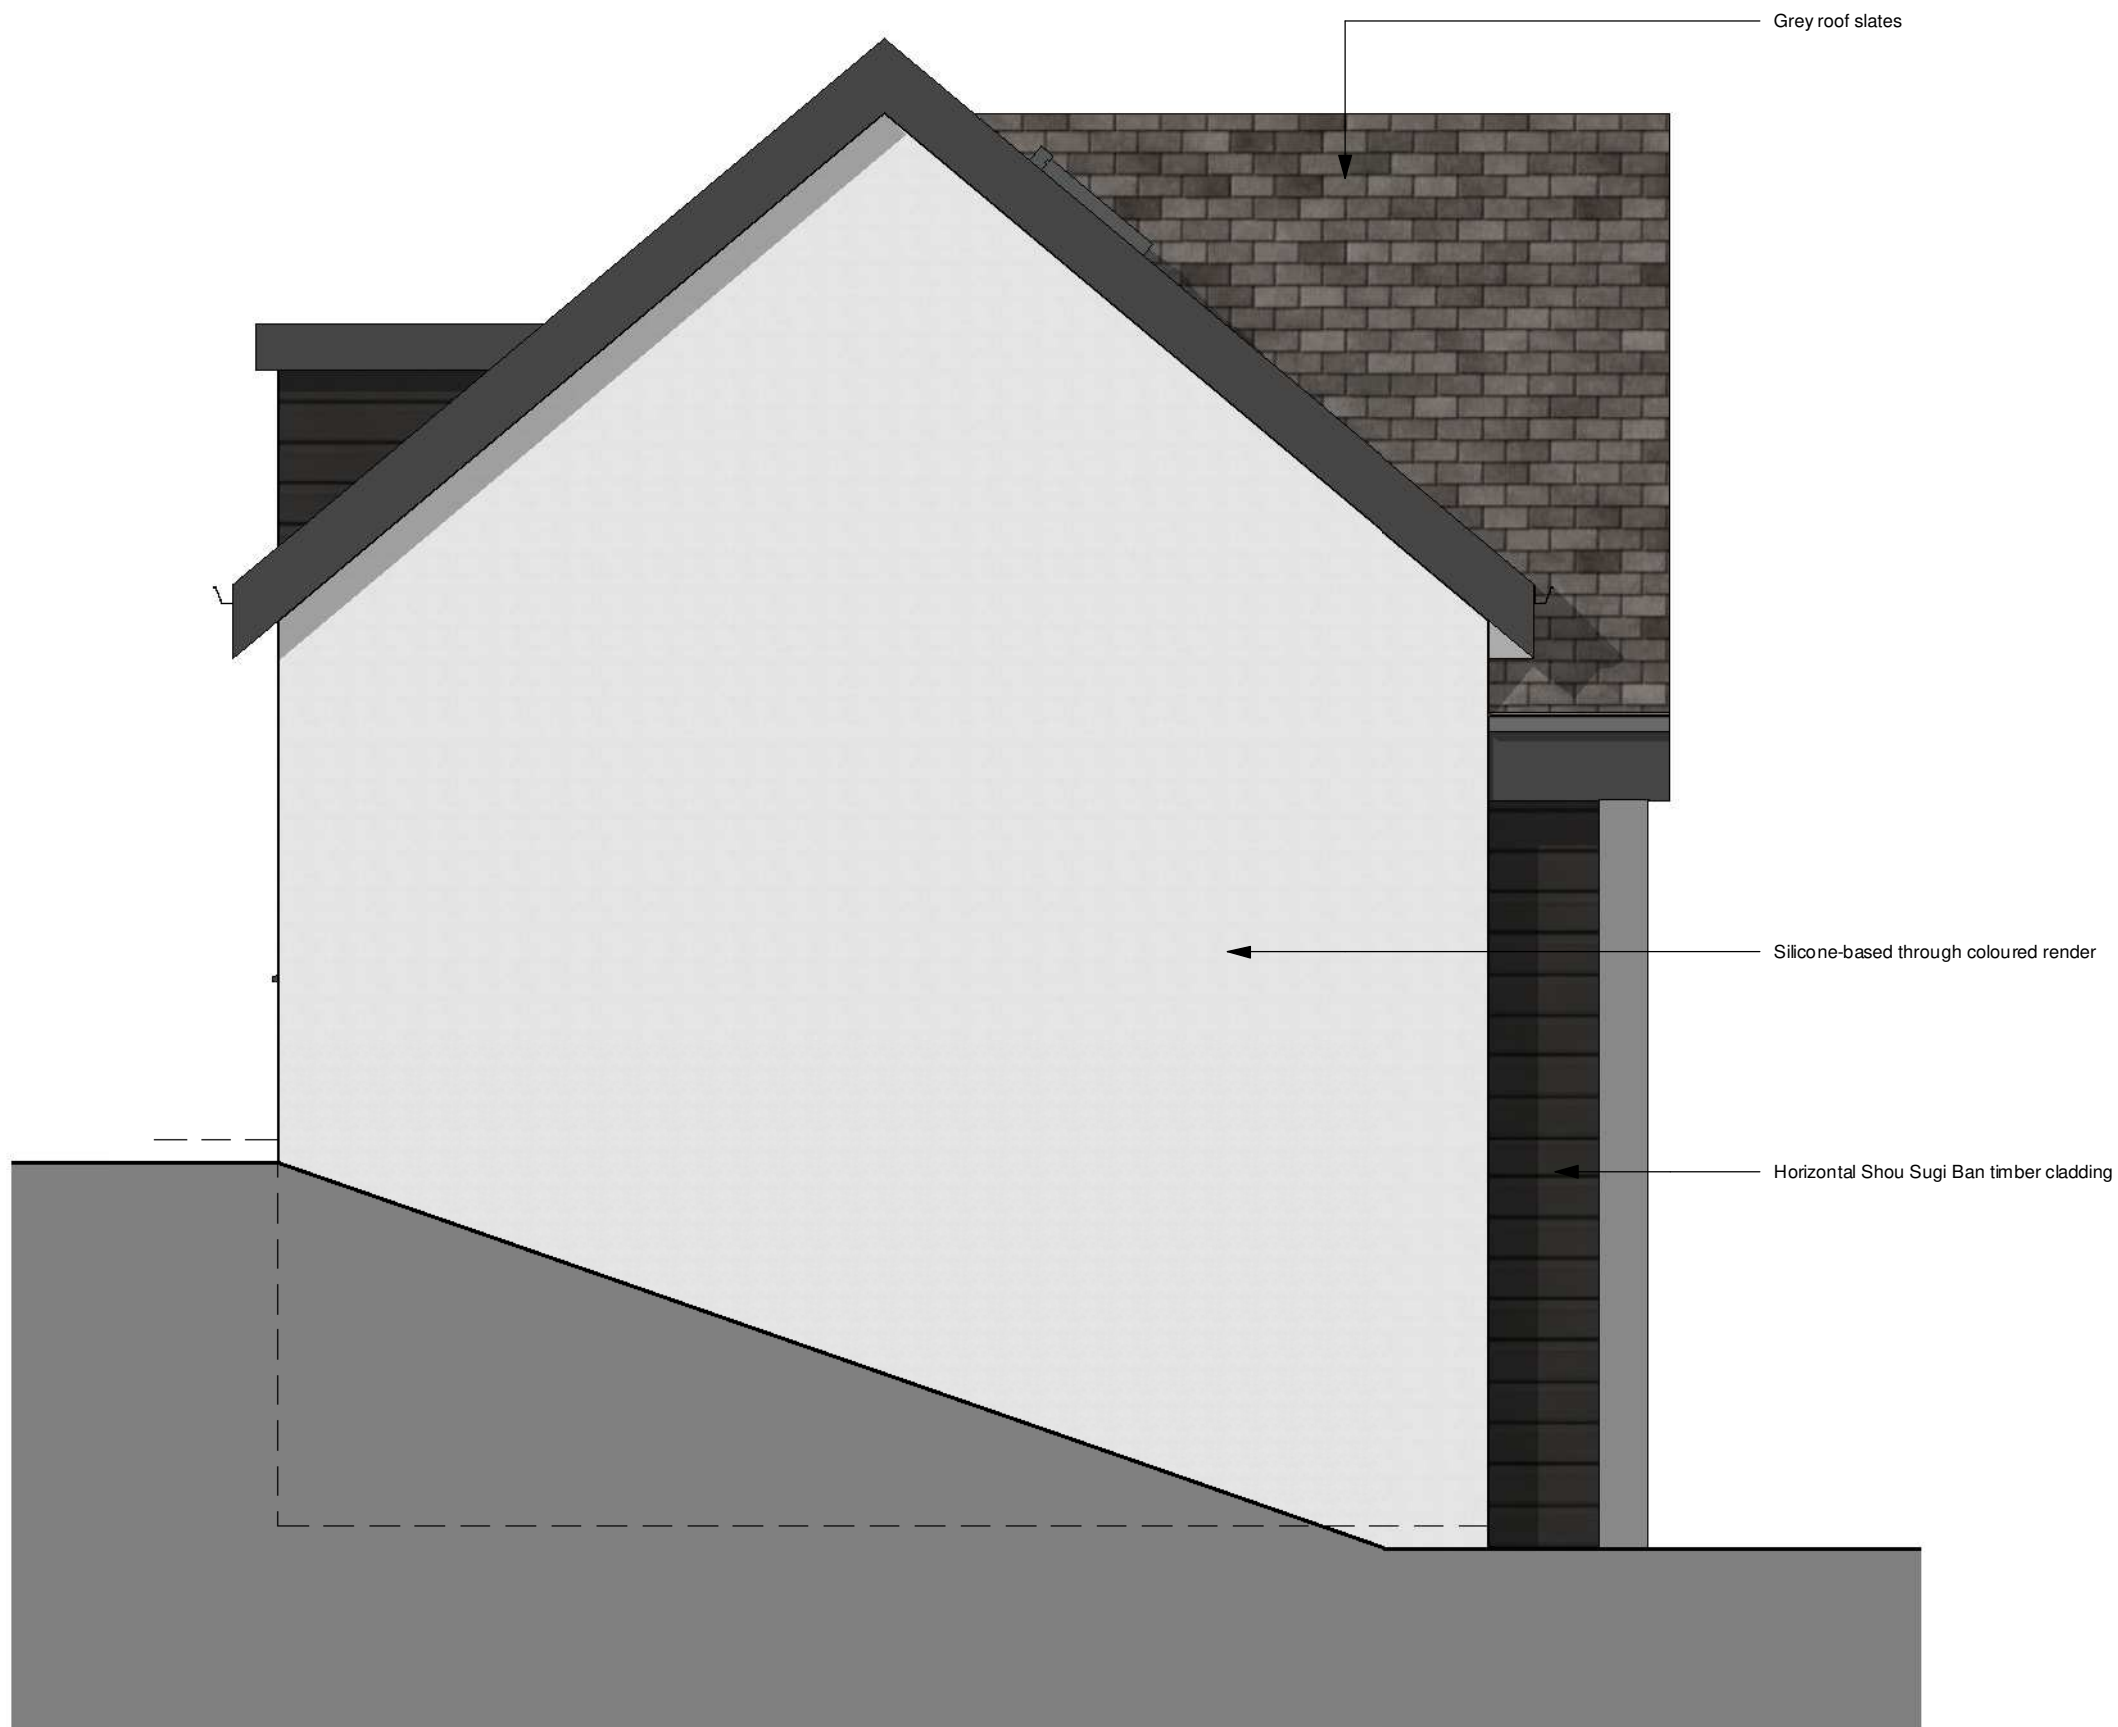

Proposed East Elevation
1 : 50

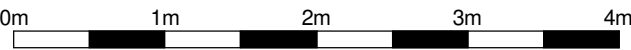

CDM REGULATIONS 2015. All current drawings and specifications for the project must be read in conjunction with the Designer's Hazard and Environment Assessment Record. All intellectual property rights reserved.

Designed with reference to the surveys, information and reports listed: Ordnance Survey Promap, Licence number 100022432

James Kelly Architects Ltd t/a Solid Void – 16 Woolfenden Way, Wardle, OL12 9SS
Tel: 07949448088 – Email: solidvoid@outlook.com – Web: www.solidvoid.co.uk -
Company No. 08545034

Rev	Date	Description
-	05.03.23	First Issue
A	10.05.23	Planning Issue
B	28.09.23	Full Planning Issue

Dwn	Ckd	Drawn	JK
		Checked	JK
		Date	MAR 2023
		Scale @ A1	1 : 50

Land Adjacent to 4 Rudman
Street, OL12 6LJ (2325)
Proposed Elevations_HT A

RSR-SVA-ZZ-ZZ-DR-A-2010
REV B
PLANNING

SOLIDVOID