
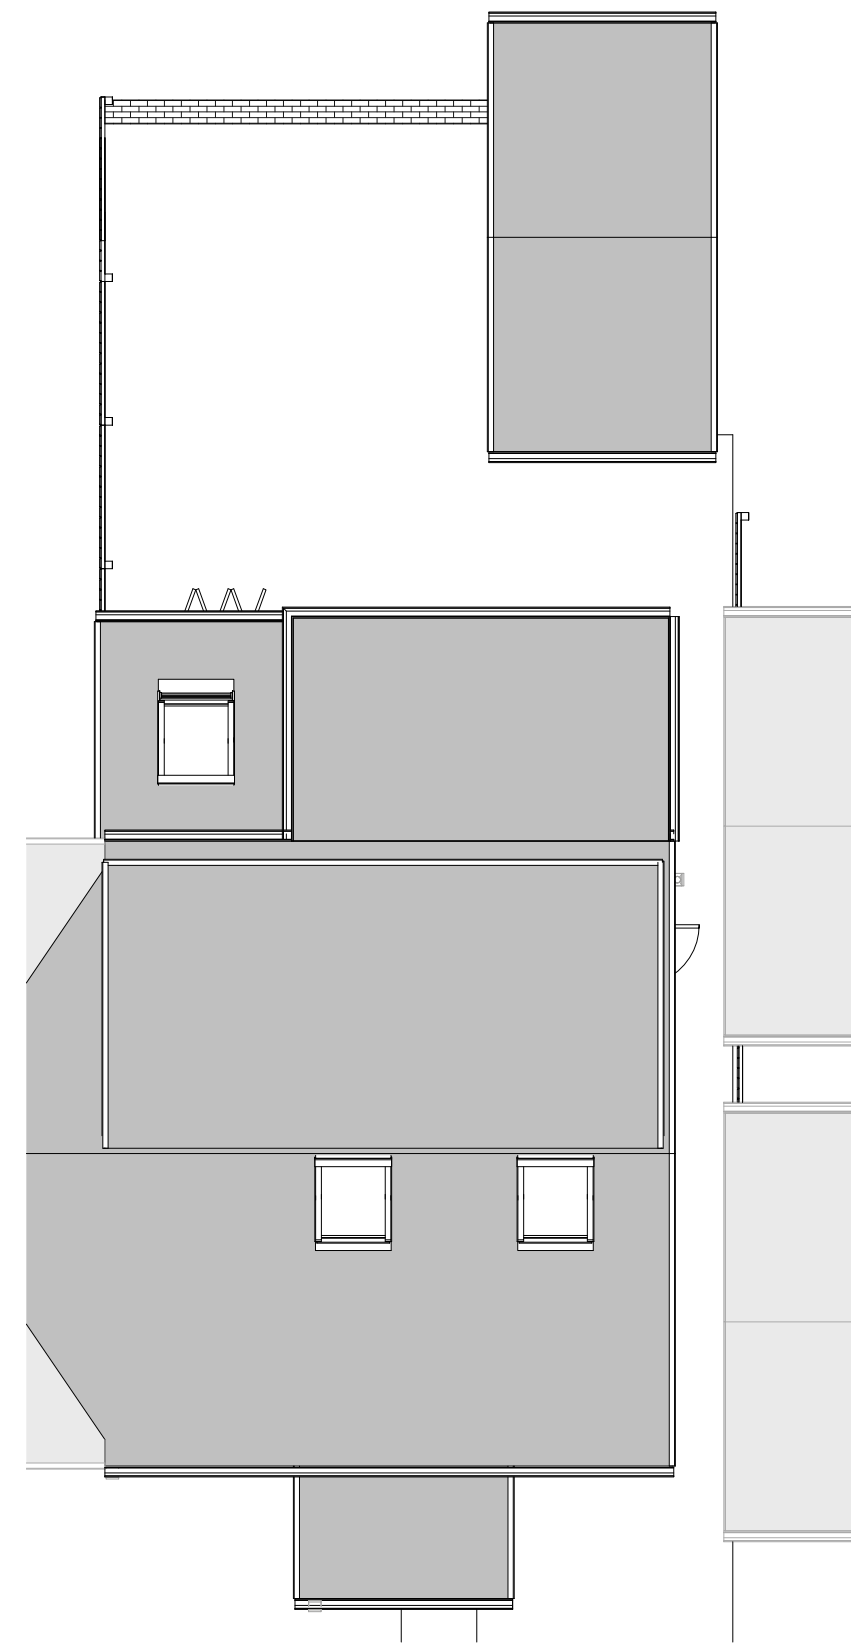
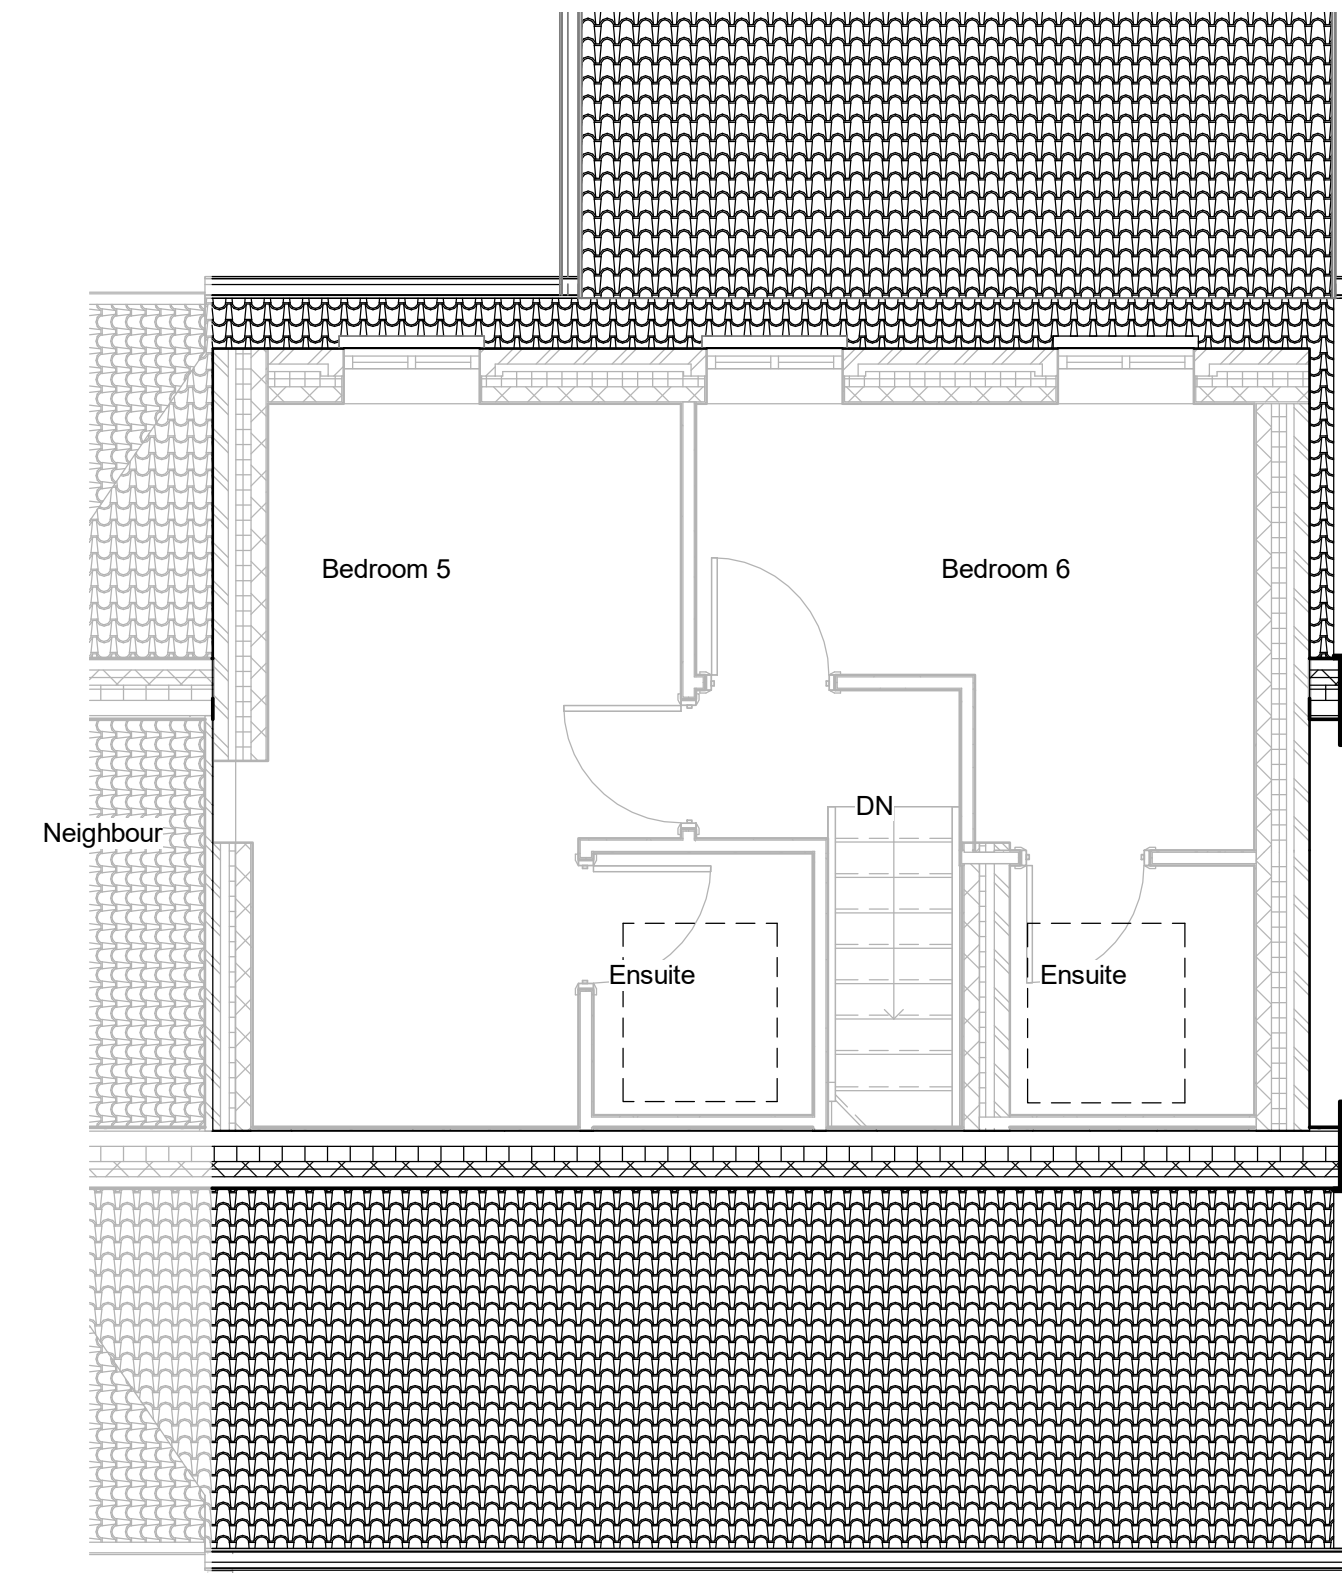


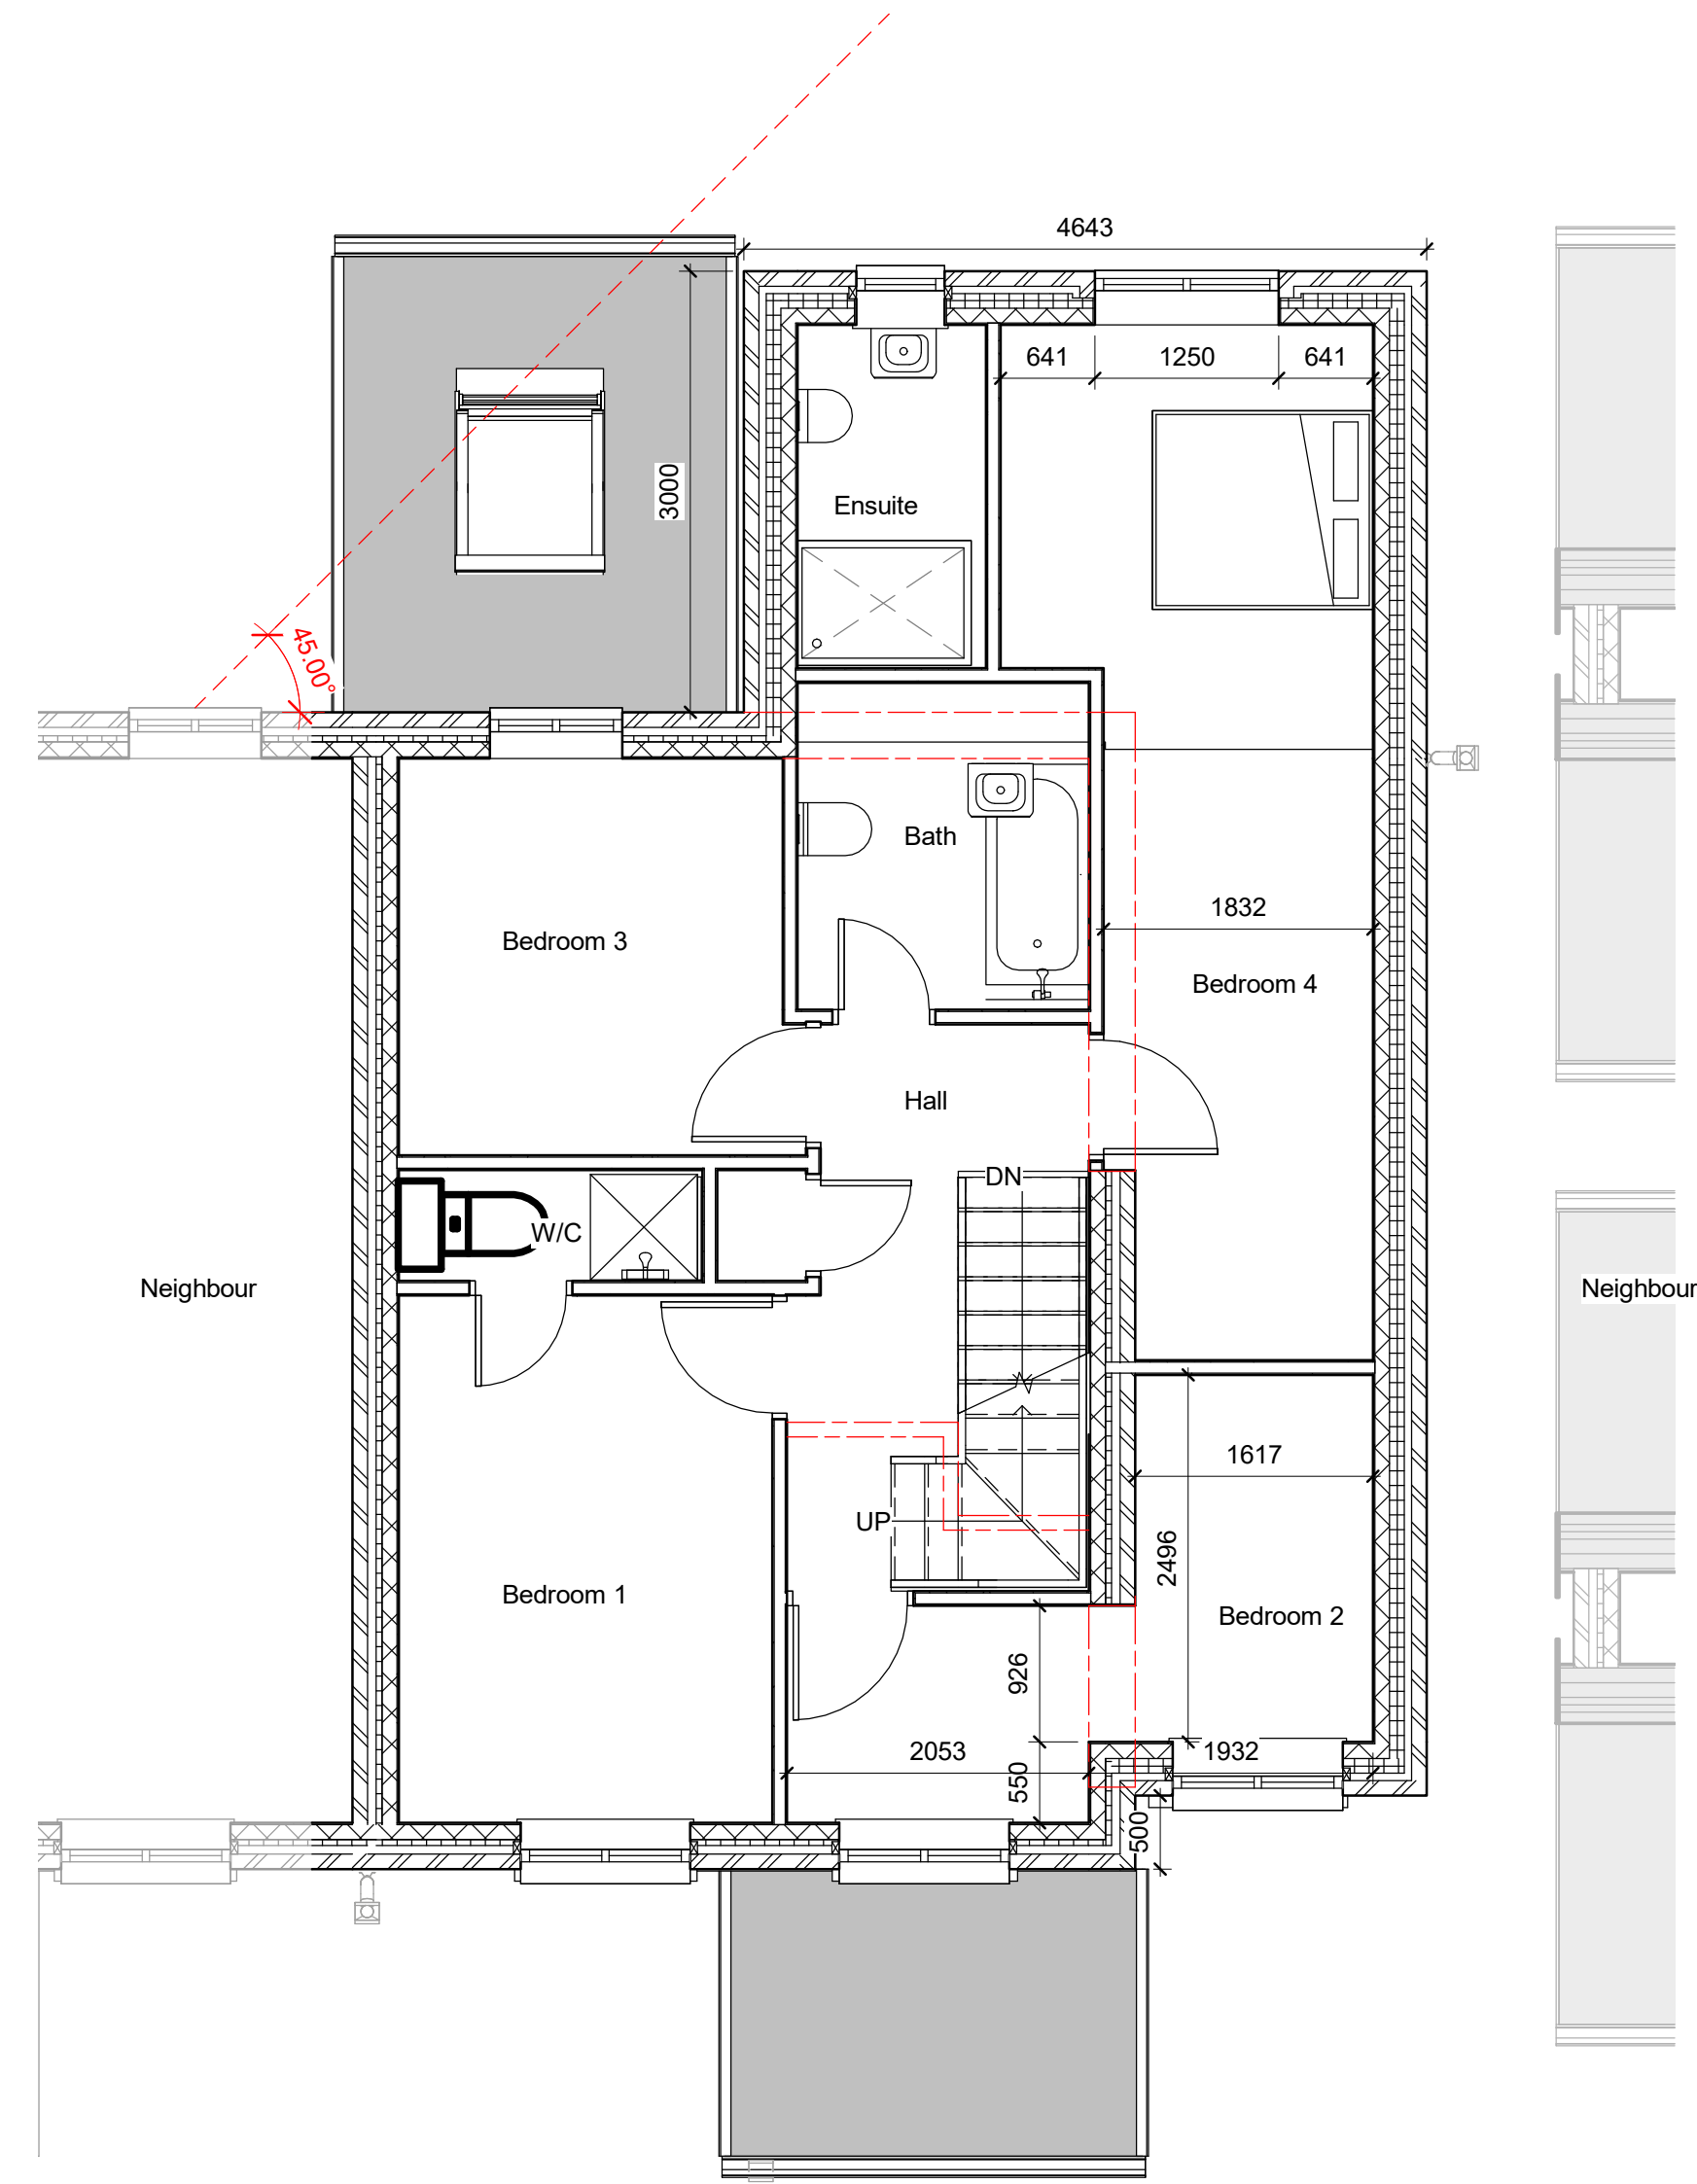

PLANNING

[illegible]

Drawing

Proposed Plans, Elevations & External Views

Scale	Date	CS	US
As	Nov'22		
indicated@A1			



Home Extension Advisory Service
Suite 318, Broadstone Mill, Broadstone Road, Stockport SK5 7DL
Email: info@heas.co.uk
Tel: 0161 443 4117

03 Proposed Loft



Architectural elevation drawing of a three-story brick house. The house features a gabled roof with a decorative cornice. The facade is made of brick. The ground floor has a large central entrance with a dark door and a small window above it. To the left of the entrance is a large window. The second floor has a central window and two smaller windows on either side. The third floor has three windows. A neighboring house is visible to the right, labeled "Neighbour".

This architectural elevation drawing shows a single-story brick house. The house features a gabled roof with a brick chimney on the left side. The main body of the house is constructed of brick and includes a small, square window and a door with a transom. A downspout is visible on the right side of the house. The drawing is a black and white line art representation.

Section 1-1
1 : 100