


This drawing & Design is the Copyright of 1618 Architects and may not be reproduced in any way without prior written consent.

Any discrepancies on this drawing or between drawings are to be reported to this office.

Unless specifically specified these drawings are not to be used for construction purposes or placing of any orders.


Do not scale from this drawing.

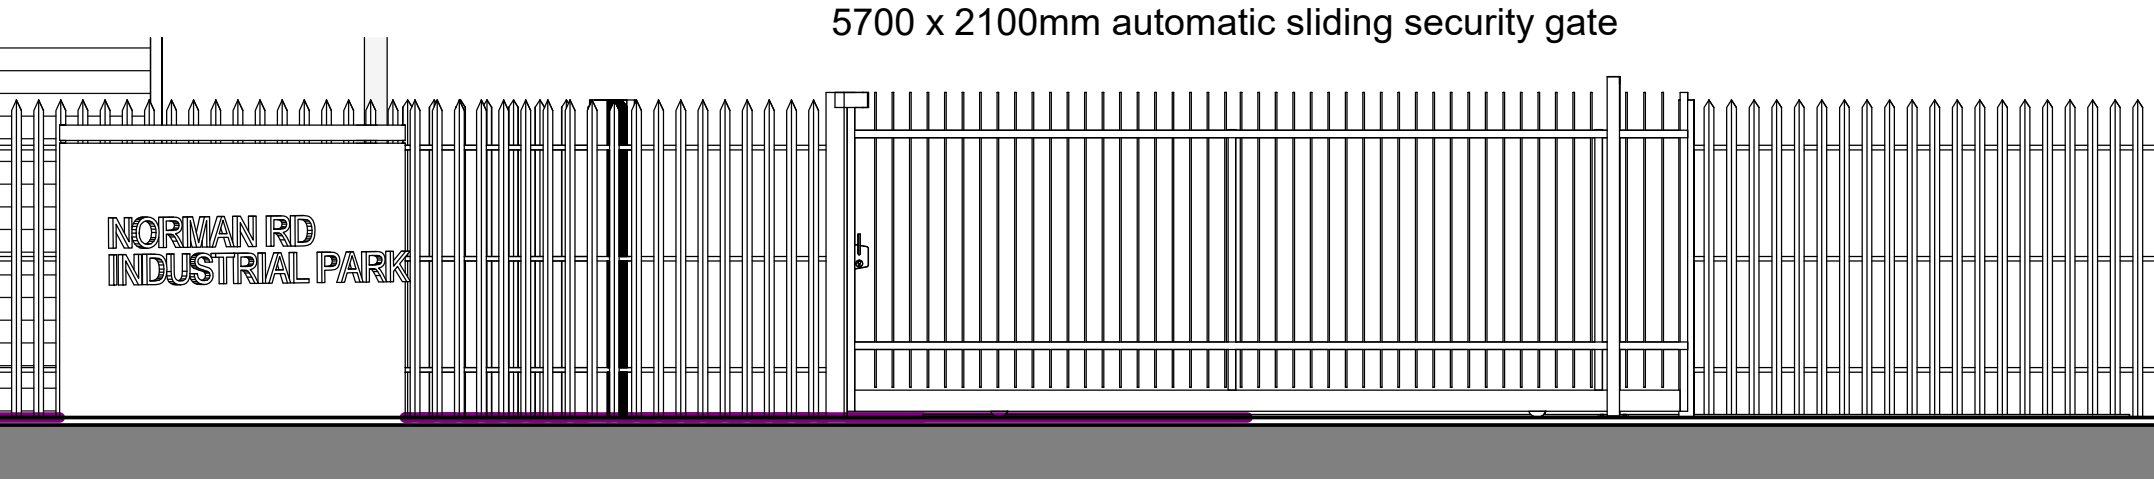

Main Gate Entrance 1


1 : 50

8700 x 2100mm automatic sliding security gate

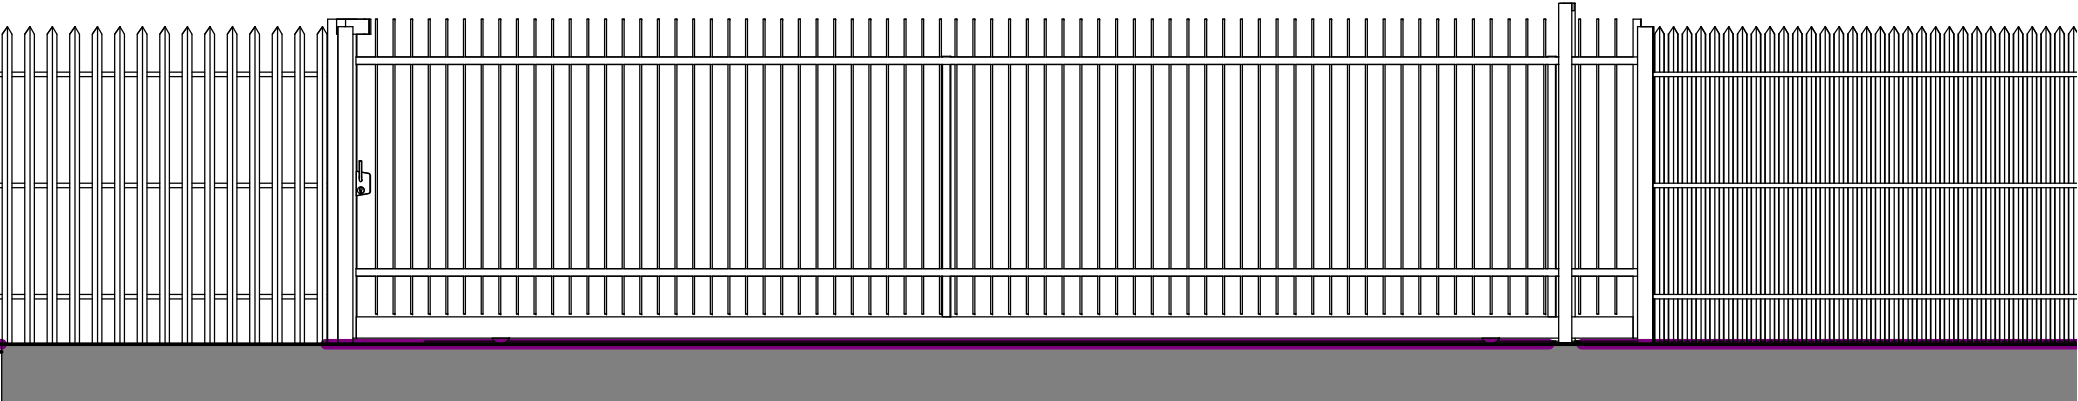

Main Gate Exit 2

1 : 50

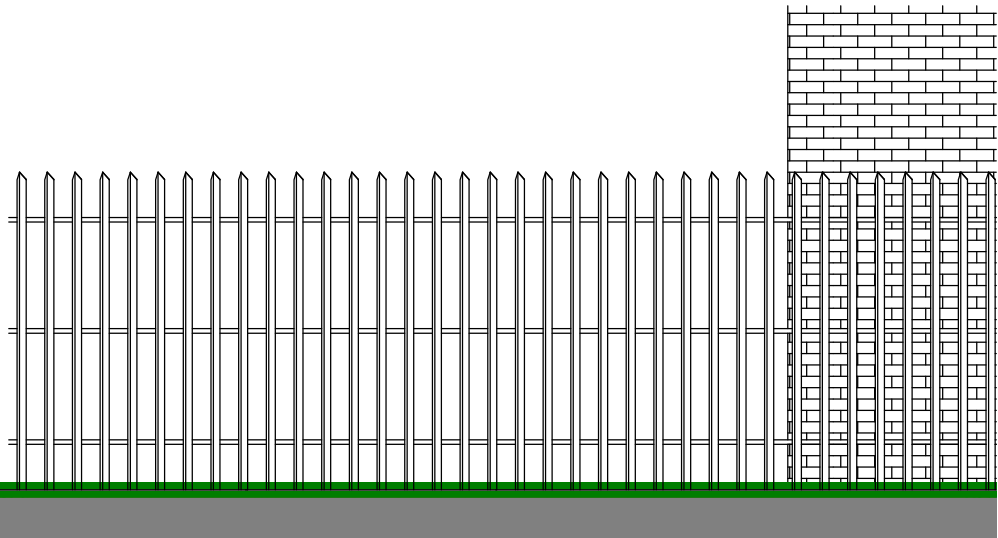

2.1m high Steel
Palisade fencing to
boundary edges

2.1m Security Fence

1 : 50

- ☐ FEASIBILITY
- ☒ PLANNING APPROVAL
- ☐ BUILDING REGULATIONS
- ☐ TENDER
- ☐ CONSTRUCTION

PROJECT		
Norman Road, Rochdale		
SHEET		
Fence Detail		
CLIENT		
S Suleman		
Project number	Scale (@ A3)	
580	1 : 50	
DRAWING No	Date	REV
P-16	07/06/2023	



80a Stamford New Rd, Altrincham, Cheshire,
WA14 1BS
Web: www.1618architects.com
Tel: 0161 928 6622