


LEGEND

- SELF SERVICE MACHINE/
EQUIPMENT/FURNITURE
BEING INSTALLED
- AREA OF REQUIRED ADJUSTMENT
(EXISTING / PROPOSED)
- AREA OF NEW FLOORING
AMTICO SPACIA SS5S3071
GALLERY CONCRETE

SCOPE OF WORKS

- Existing external ATM to be replaced with new MFD, through the same centre line as existing. Existing aperture to be altered to suit new clearance requirements. New machine to be installed lower to achieve wheelchair access. New pit to be formed with new balustrade and gate installed. Ensure colour contrasting nosing's are used to perimeter of pit and steps. New Scotia neck required.
- New illuminated marketing header installed. To be fixed to upper transom with rear boxed out to meet glazing - Boxing finished to match edge of sign.
- Existing internal machines to be removed where shown with new internal MFD's installed, through the same centre line as existing. Existing apertures to be altered to suit new clearance requirements.
- All exposed apertures to be in-filled to match the current secure line build up and made good.
- Existing wall finishes to be made good or changed to black if currently red, including new aperture trims and skirting.
- New section of vinyl floor to machine wall as shown.
- Existing floor finishes to be made good where required.

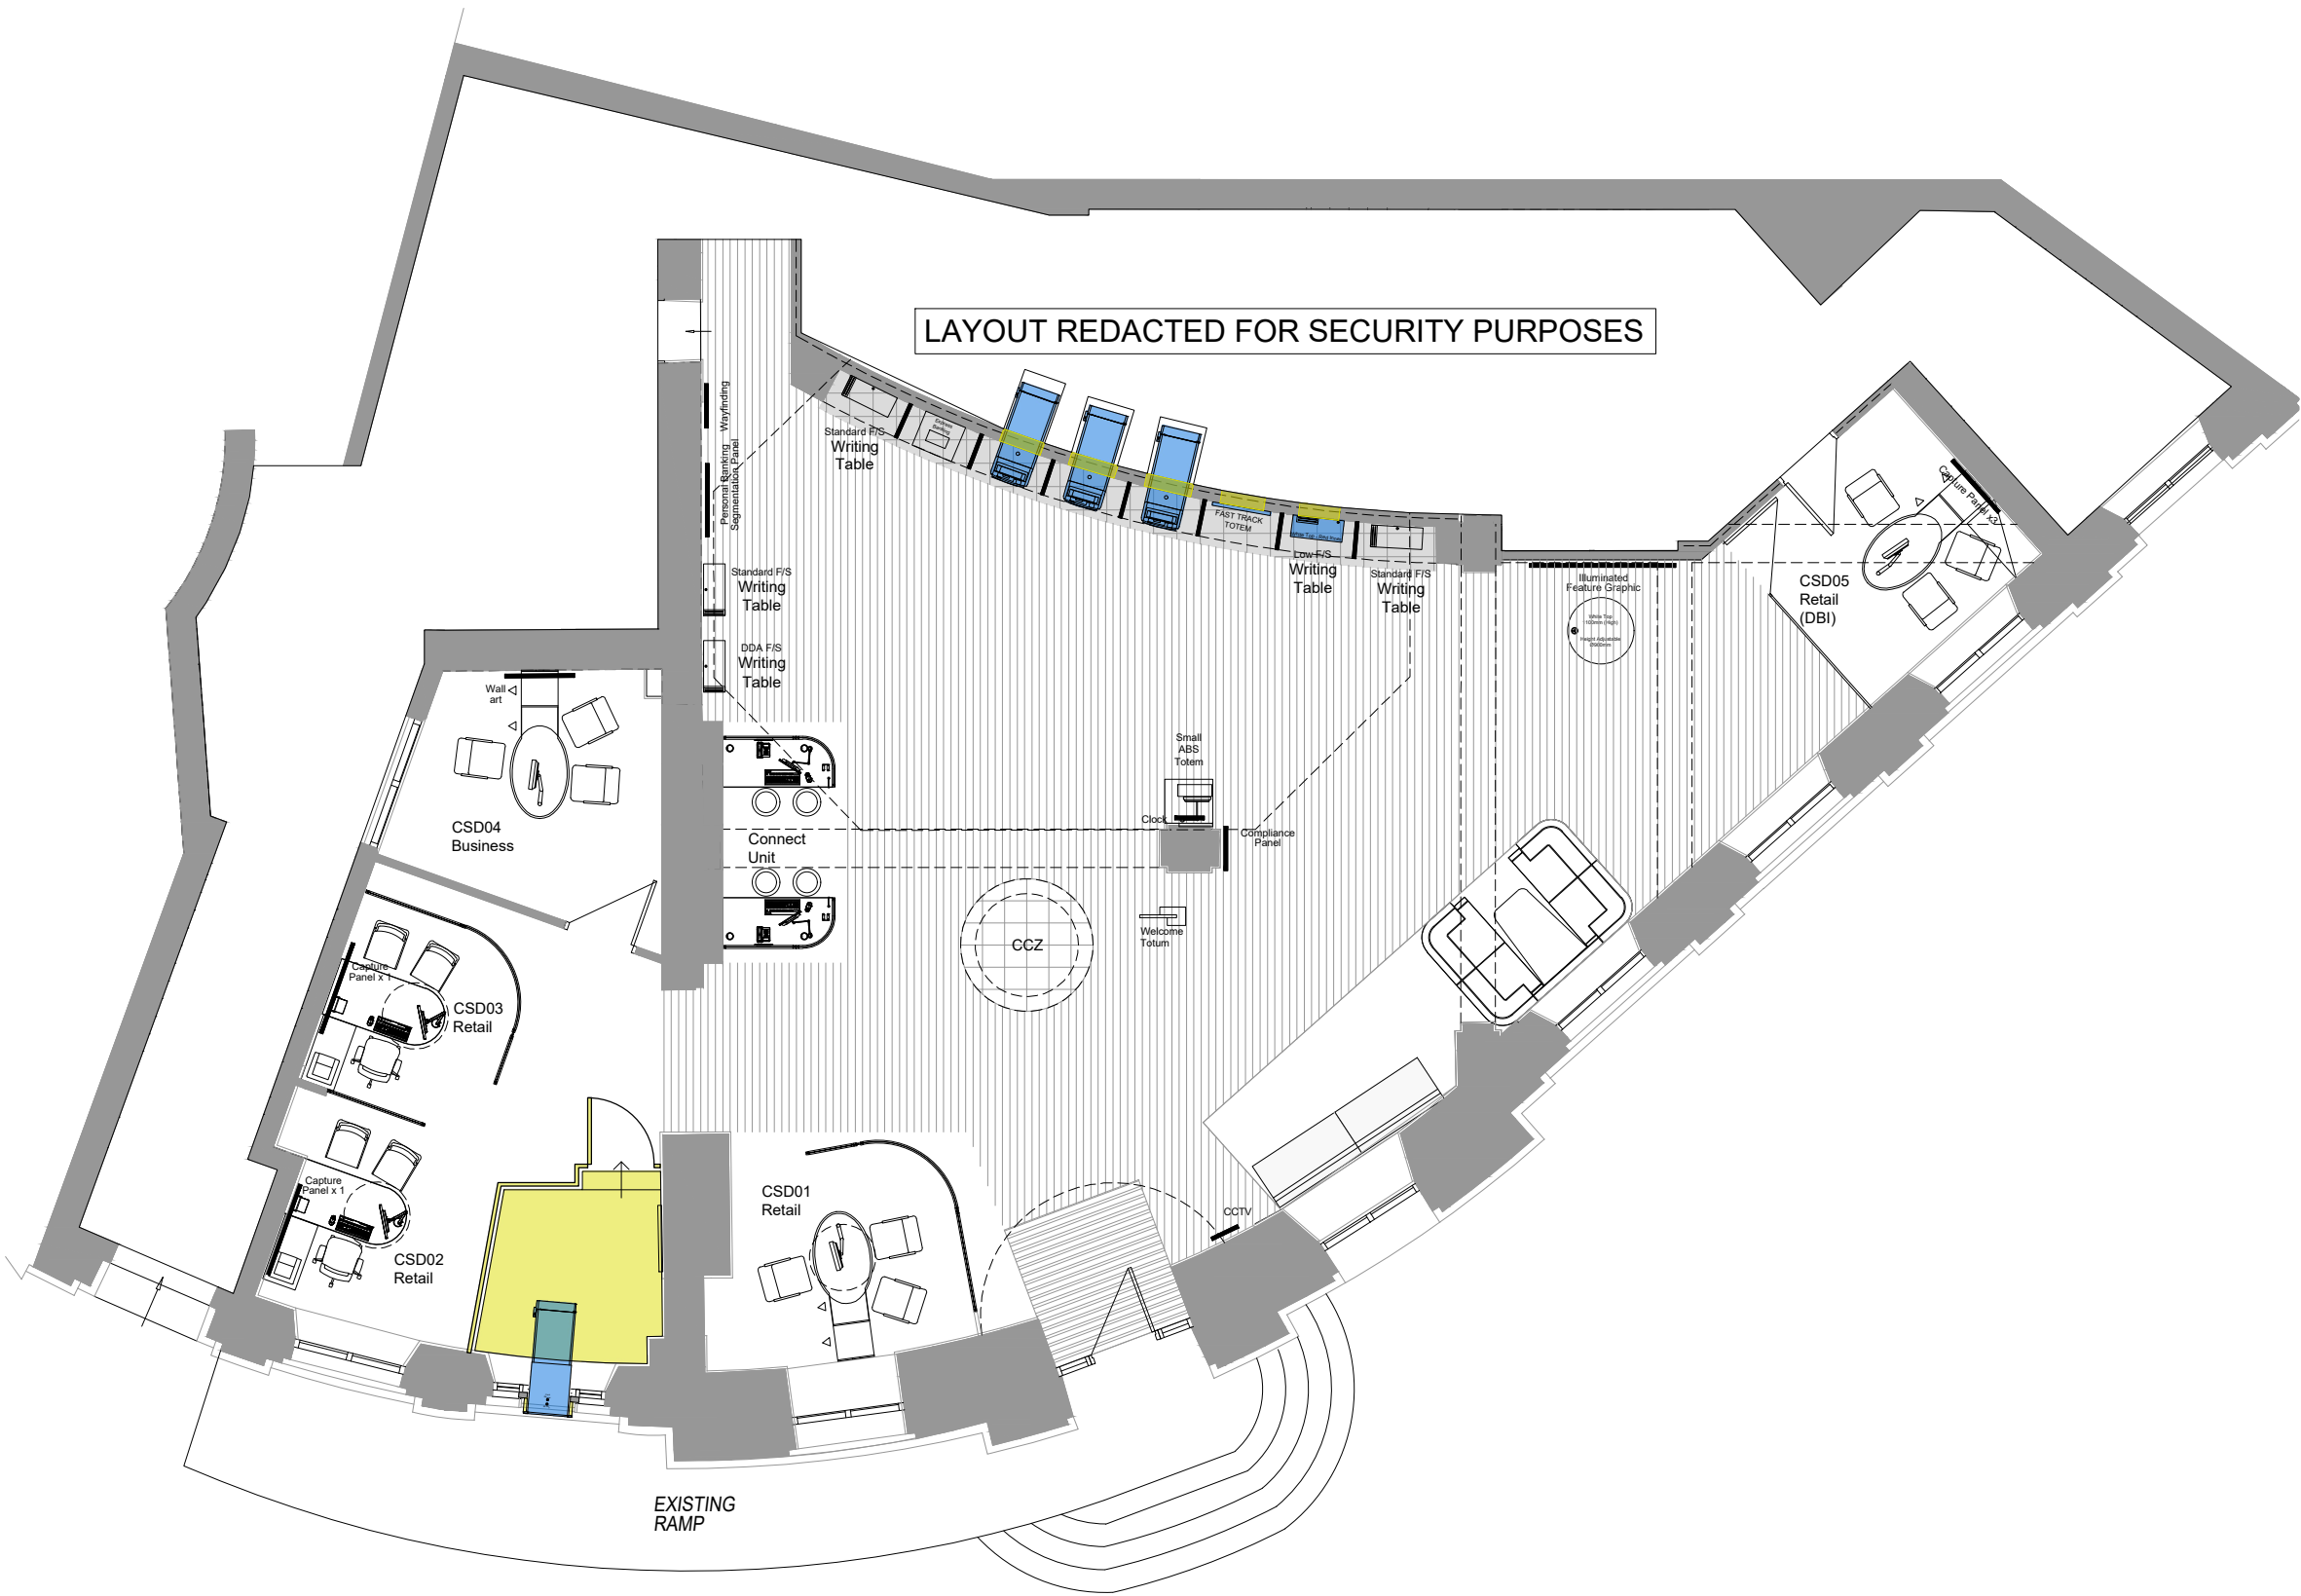

Scale - meters

Notes:			Rev	Date	Notes	Rev	Date	Notes
Copyright of this drawing is reserved by AXIS Architecture and issued on the condition that it is not copied, reproduced or disclosed to any third party either wholly or in part without the consent in writing of AXIS Architecture. The contractor must verify all dimensions on site before making shop drawings or commencing work of any kind. No dimensions to be scaled from this drawing.			RESIDUAL RISK Wherever possible unnecessary risk is designed out of these proposals. Where residual risk remains this is assessed and identified on the relevant drawings with this symbol. Refer to the note and the relevant measures in the Health + Safety documentation					

Client Corporate Real Estate		Project Rochdale		Title Proposed Plans Ground Floor Overall	
Status PLANNING DRAWING	Scale A1 1:50	A3 1:100	Date	Drawn SLN	Checked
AXIS Architecture and Design Ltd, Talbot Chambers, 2-6 North Church Street, Sheffield, S1 2DH.		tel: +44(0)114 2490944 fax: +44(0)114 2490966 www.axis-architecture.com designed@axis-architecture.com		Job No. 27637-067-PR01-PL1	Revision -



PUBLIC