



PLANNING


REV.	DESCRIPTION	INTL.	CHK.	DATE
-	-	-	-	-
-	-	-	-	-
-	-	-	-	-

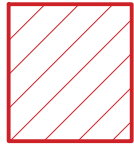


RED HATCH SHOWING
EXTENT OF REMOVALS

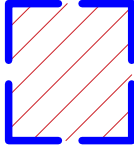


REMOVAL OF EXISTING CHIMNEY
STACK TO GROUND FLOOR - ONLY
REFER TO PROPOSED PLANS

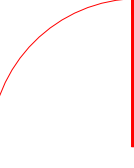

EXISTING DOOR AND FRAME
TO BE REMOVED

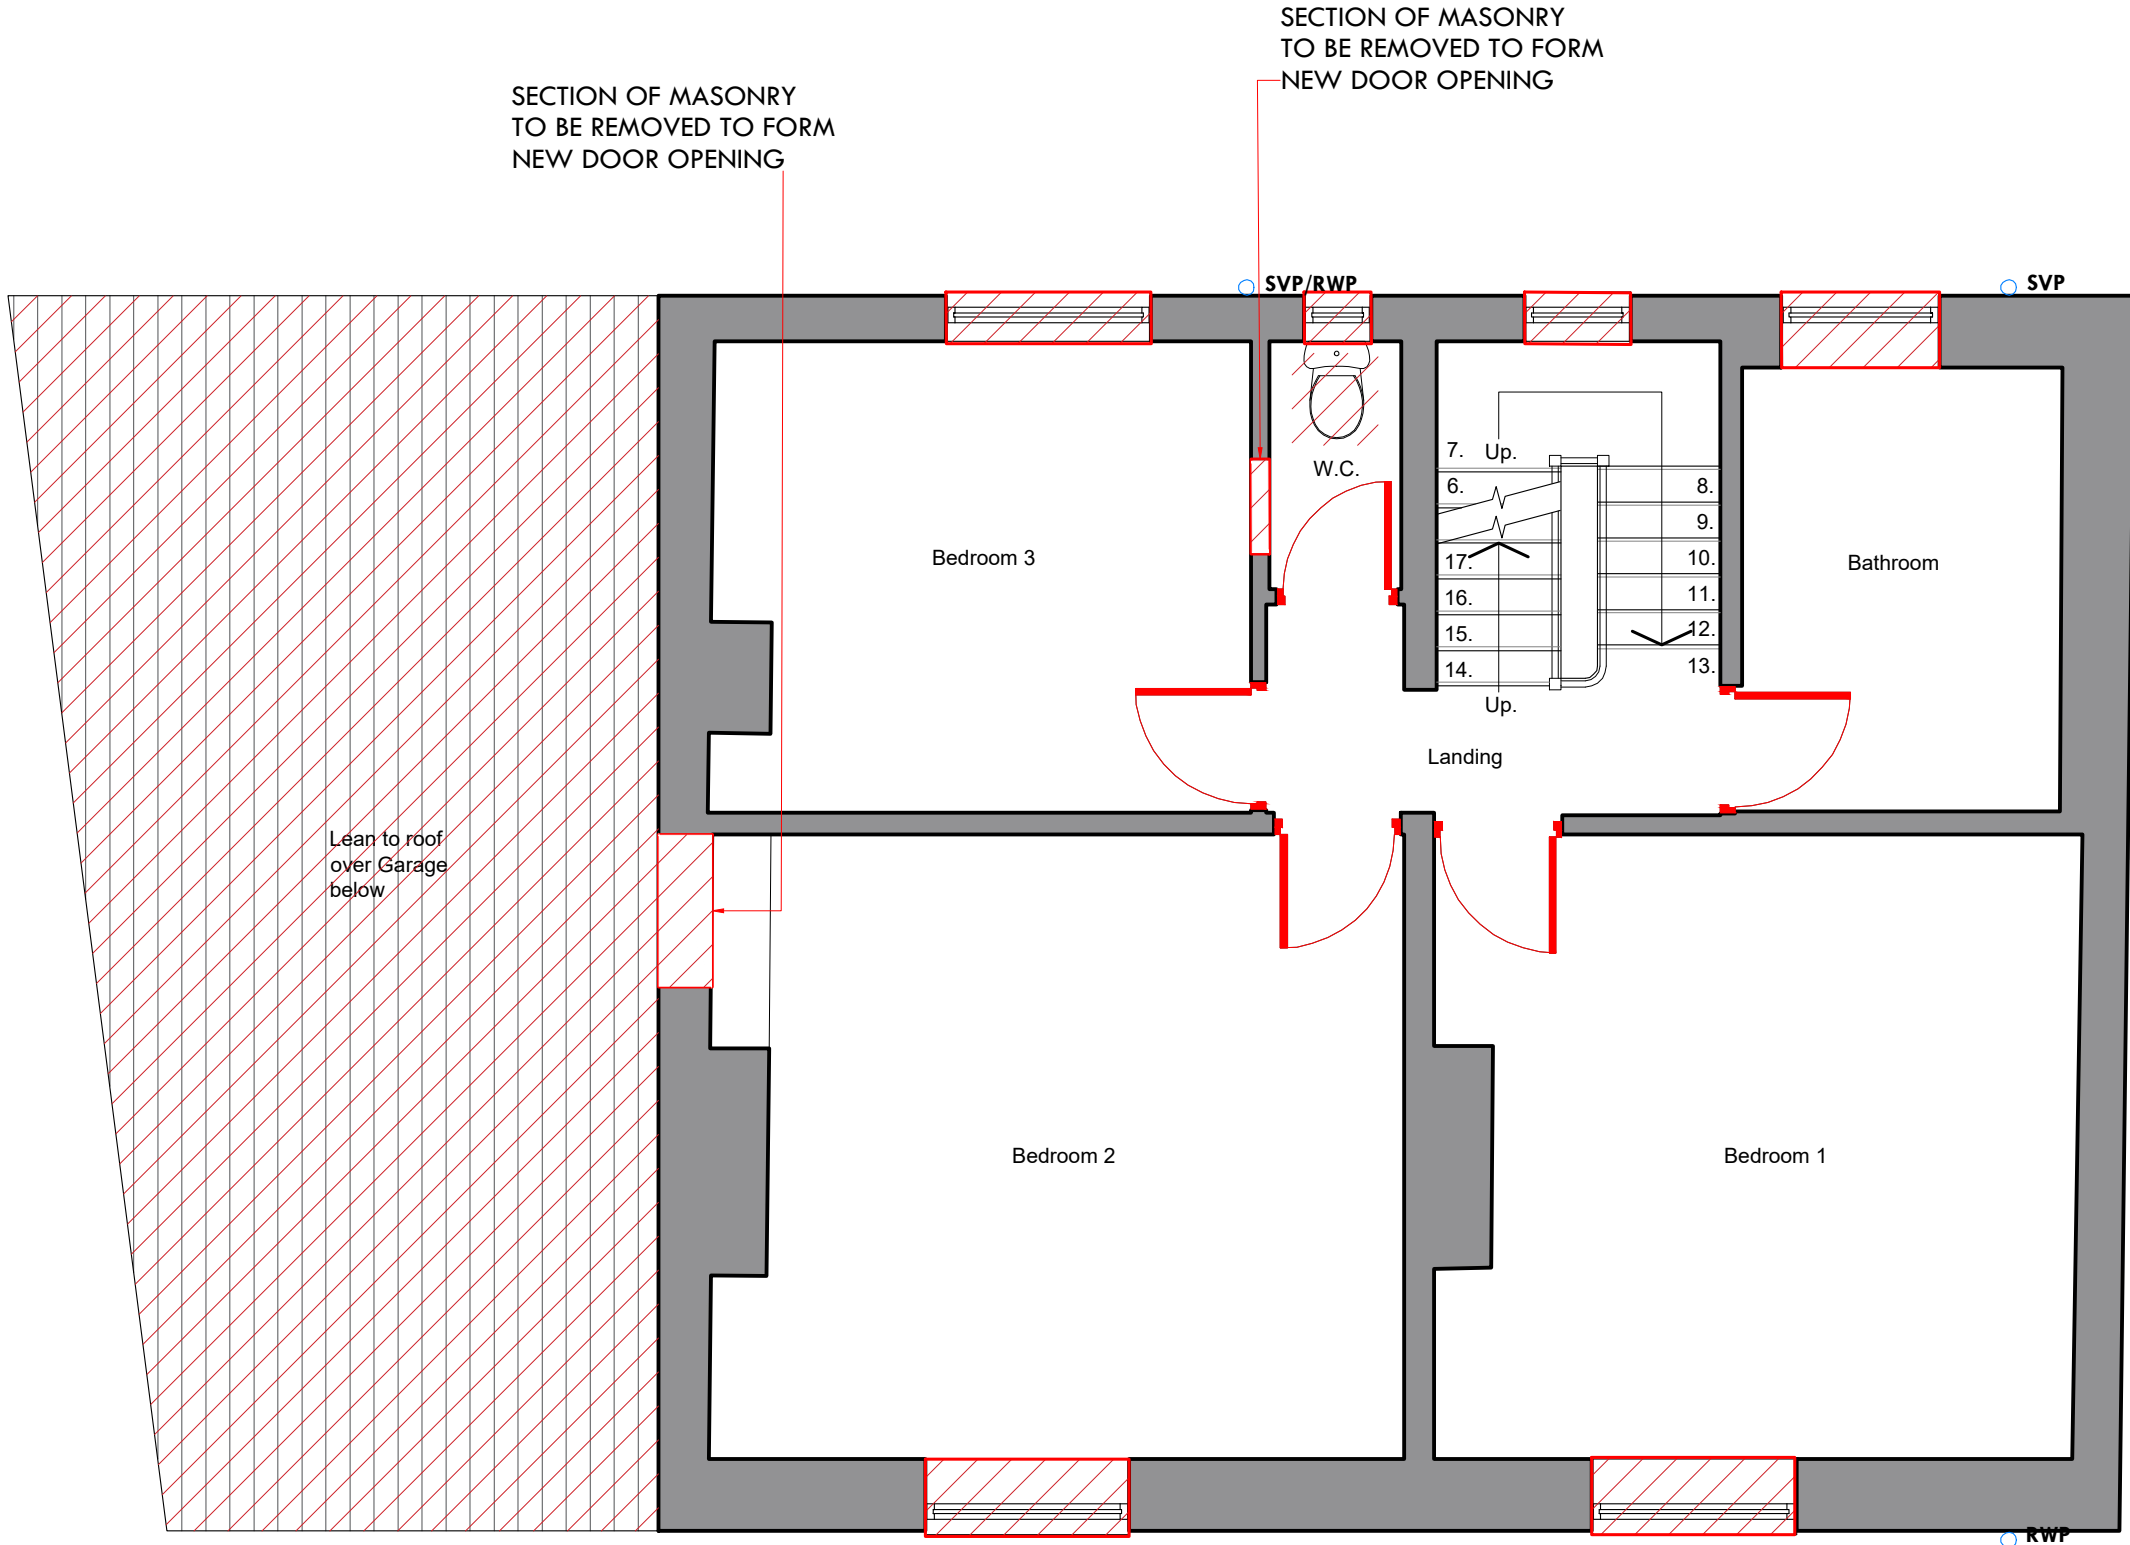


FIRST FLOOR PLAN
AS EXISTING

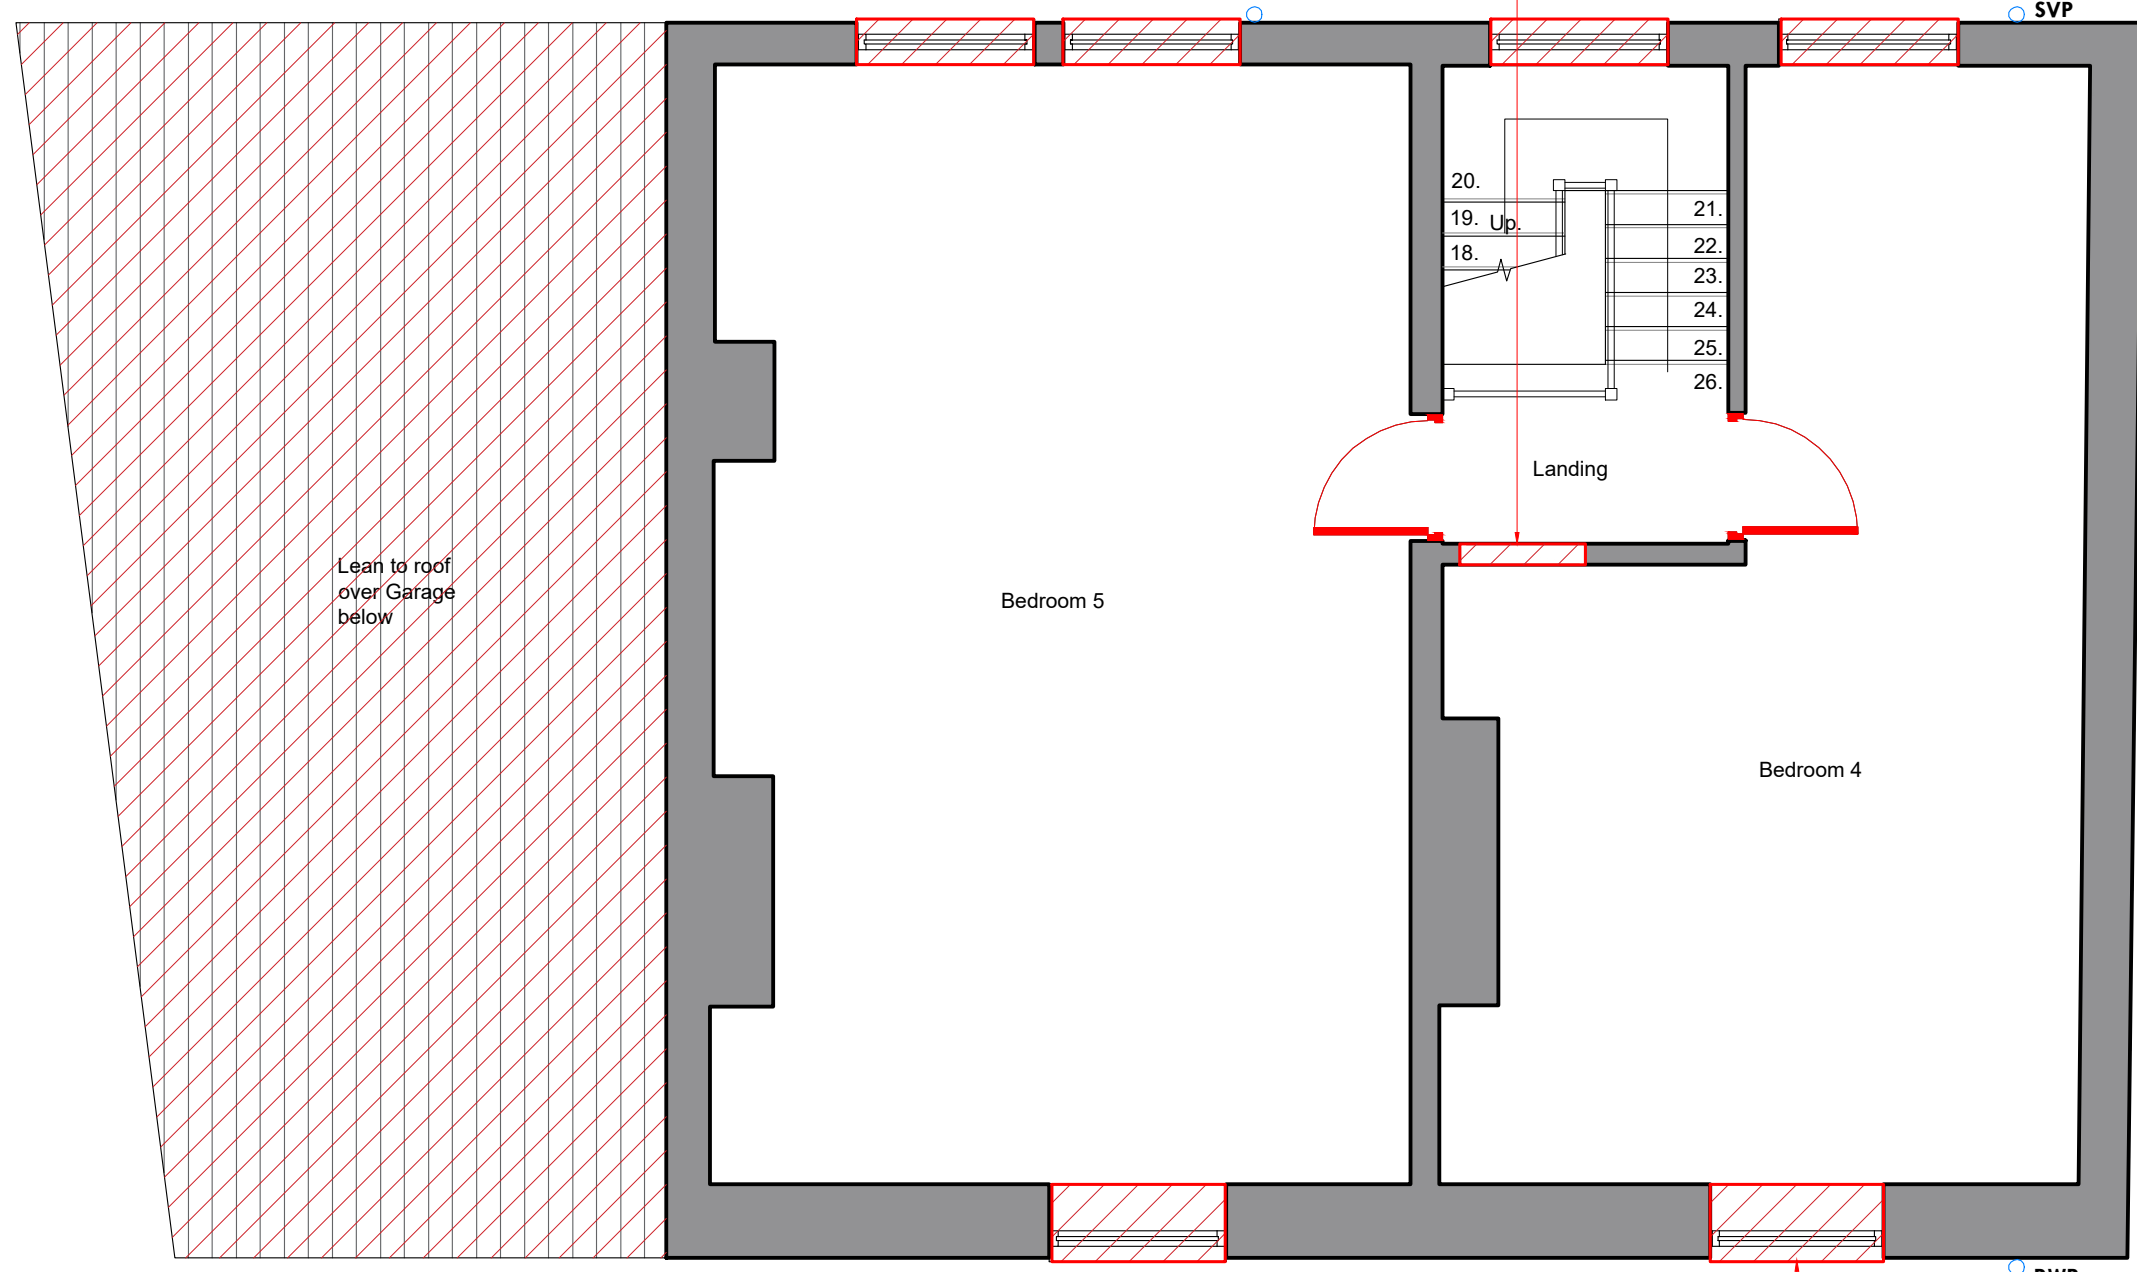


SECOND FLOOR PLAN
AS EXISTING

ALL EXISTING WINDOWS TO
BE REMOVED AND REPLACED
WITH NEW

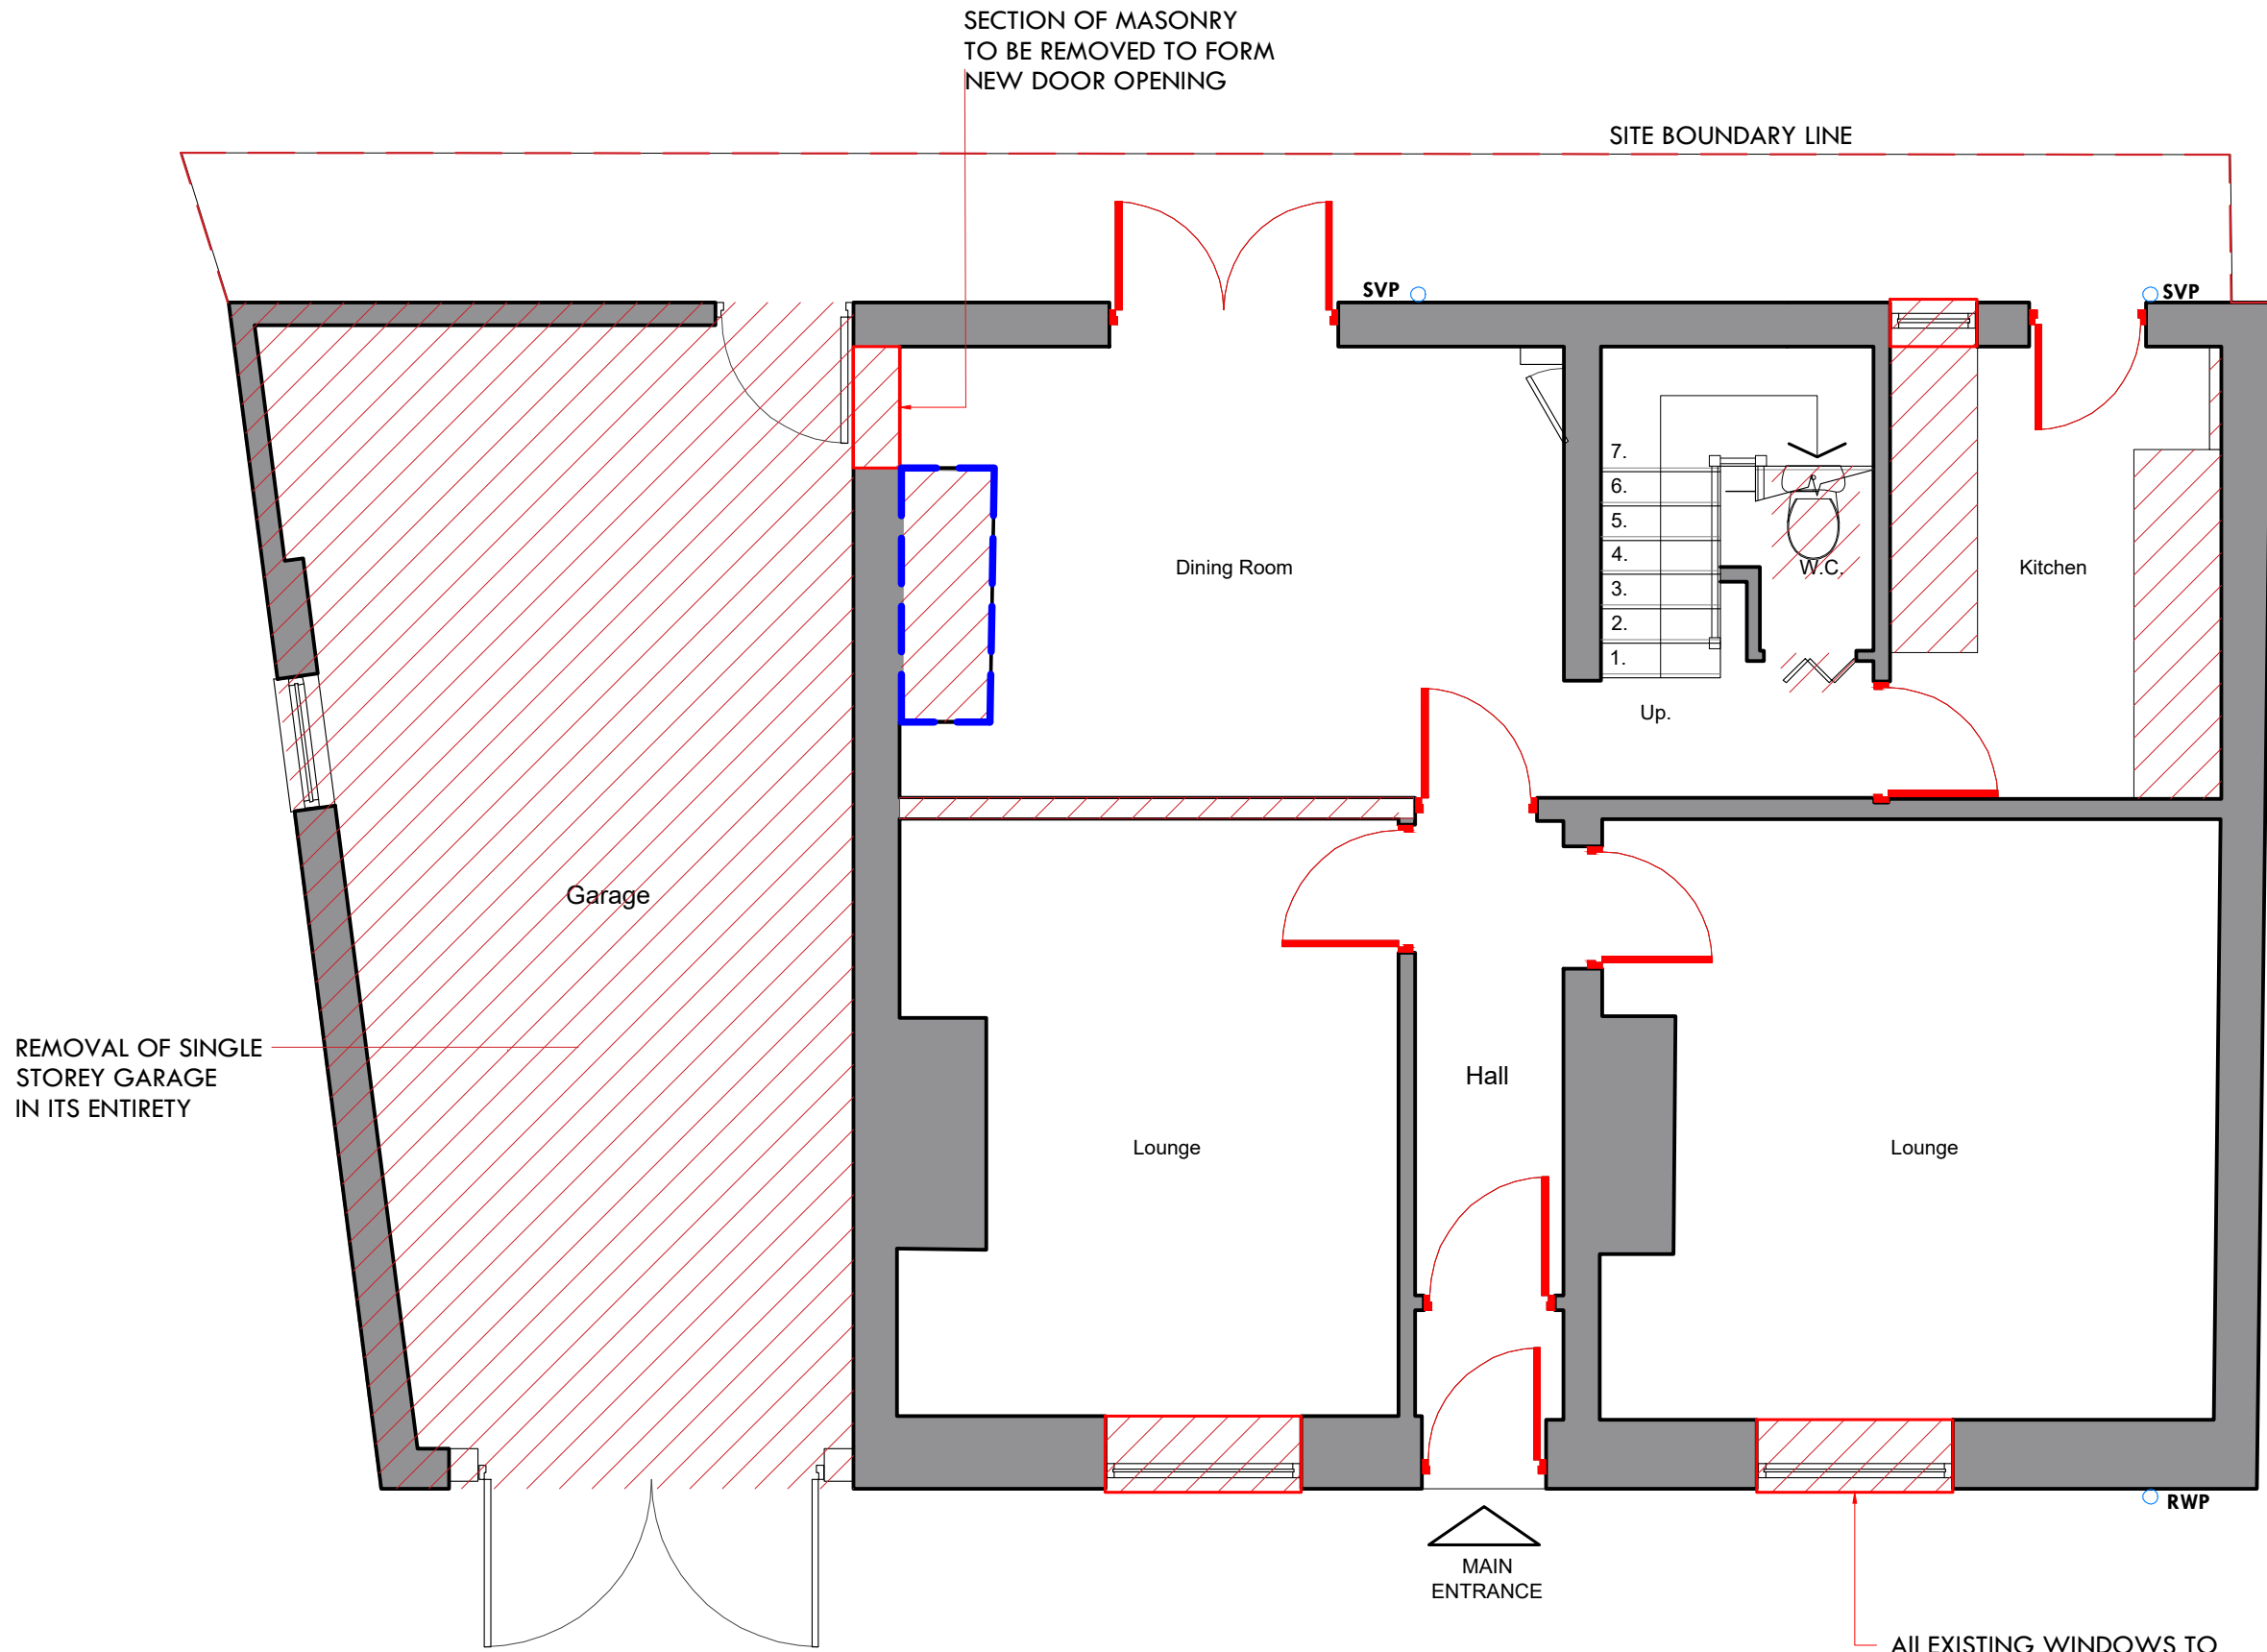

GROUND FLOOR PLAN
AS EXISTING

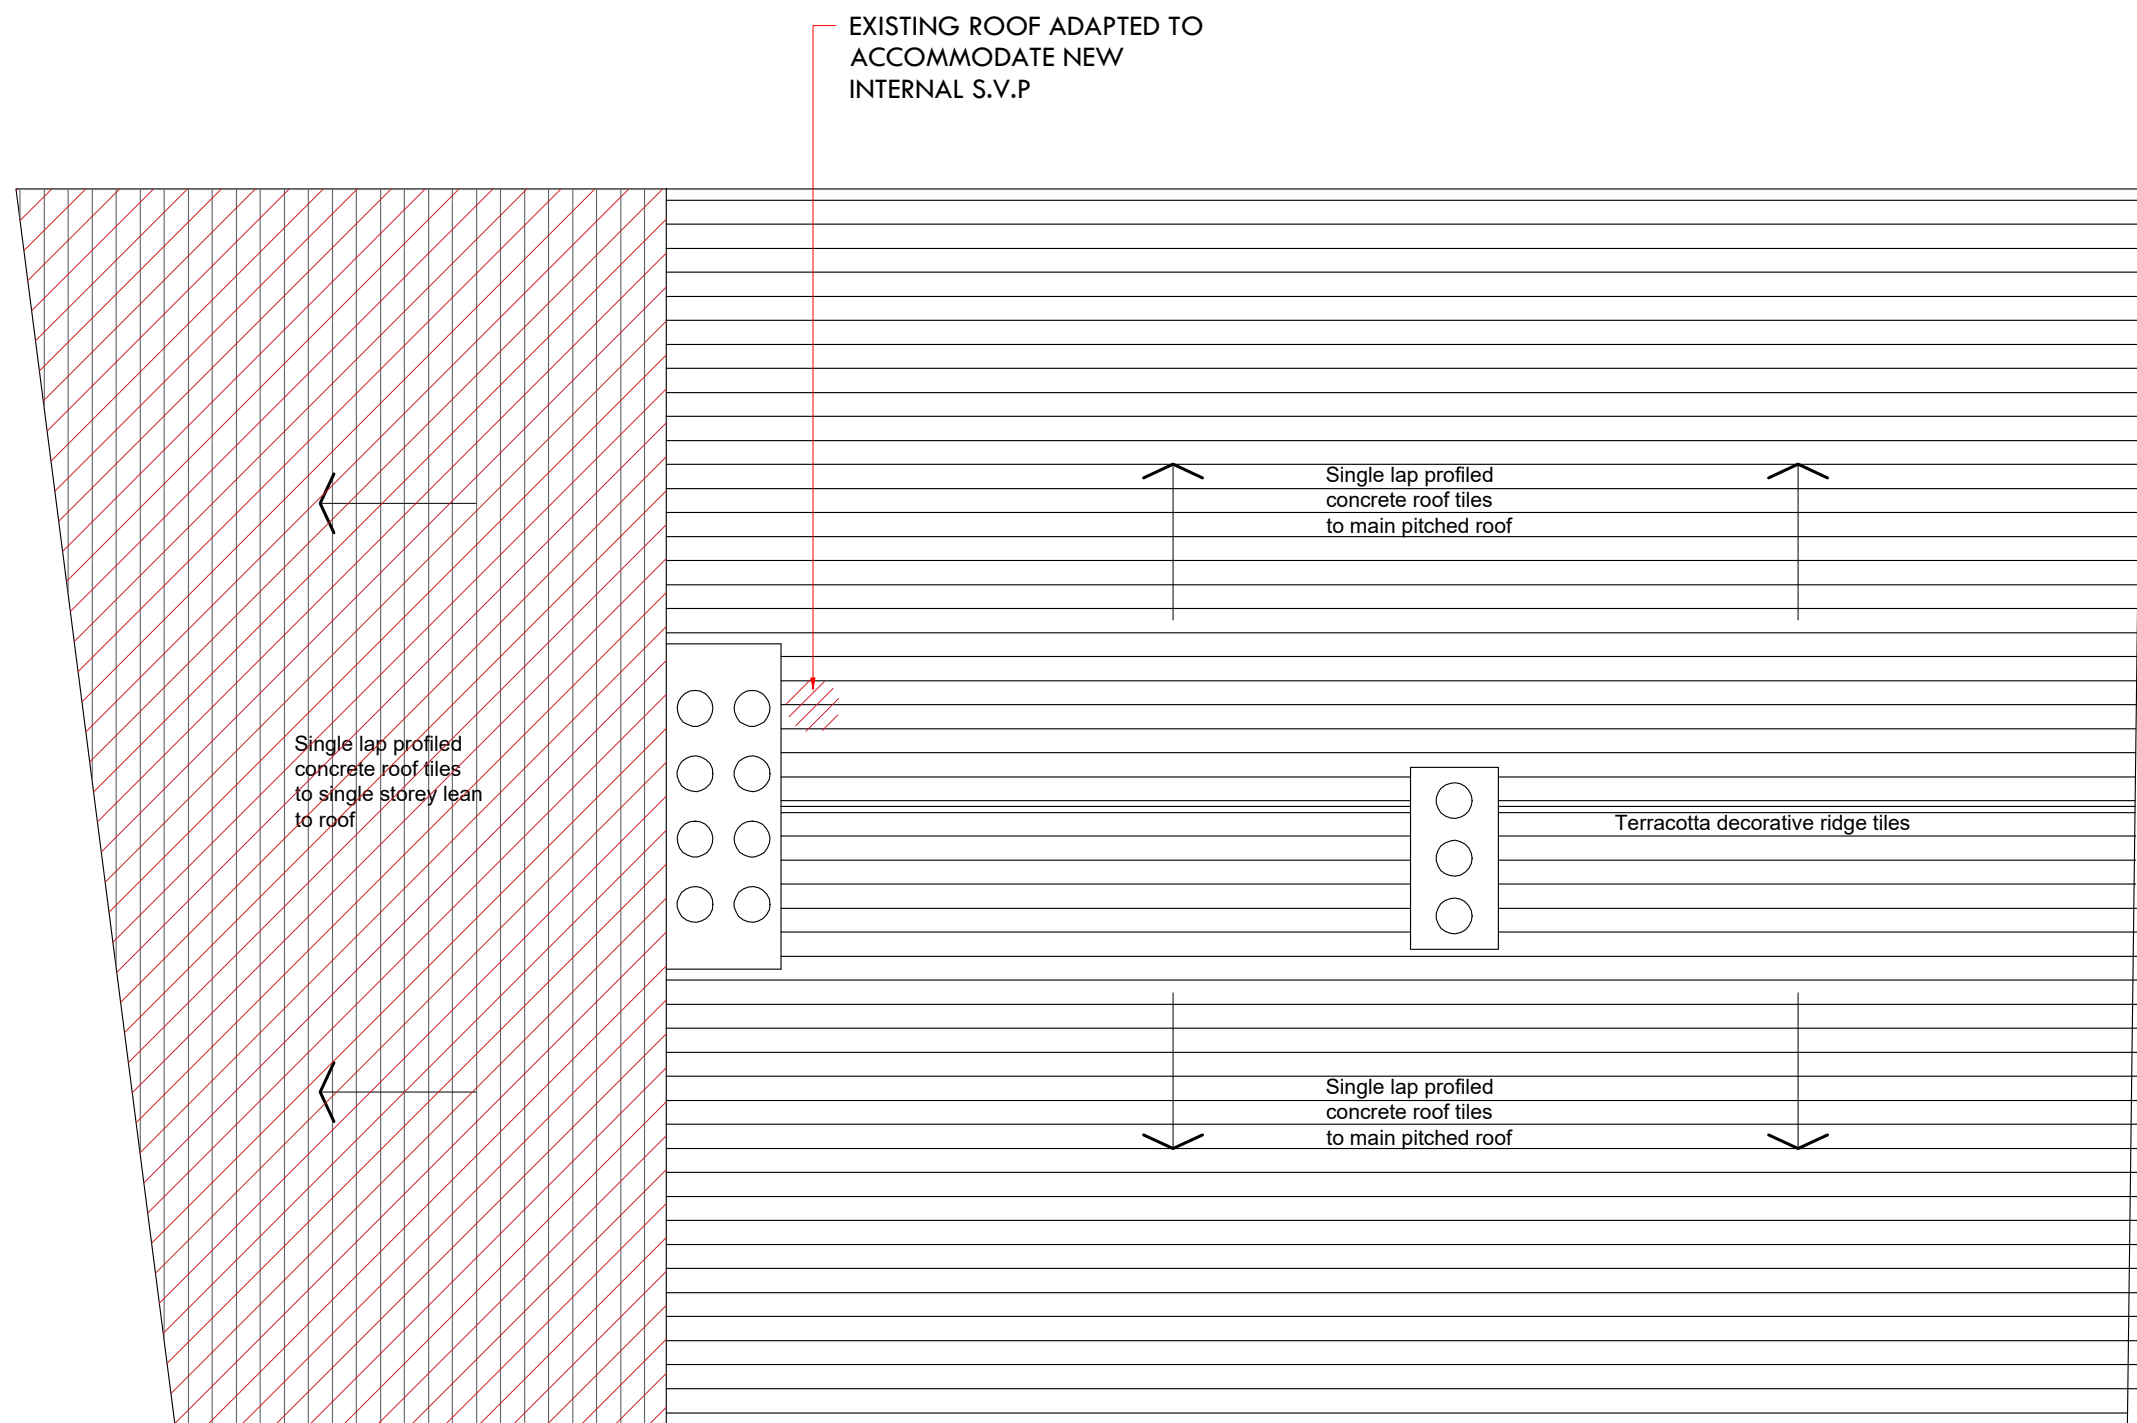

ROOF PLAN
AS EXISTING