

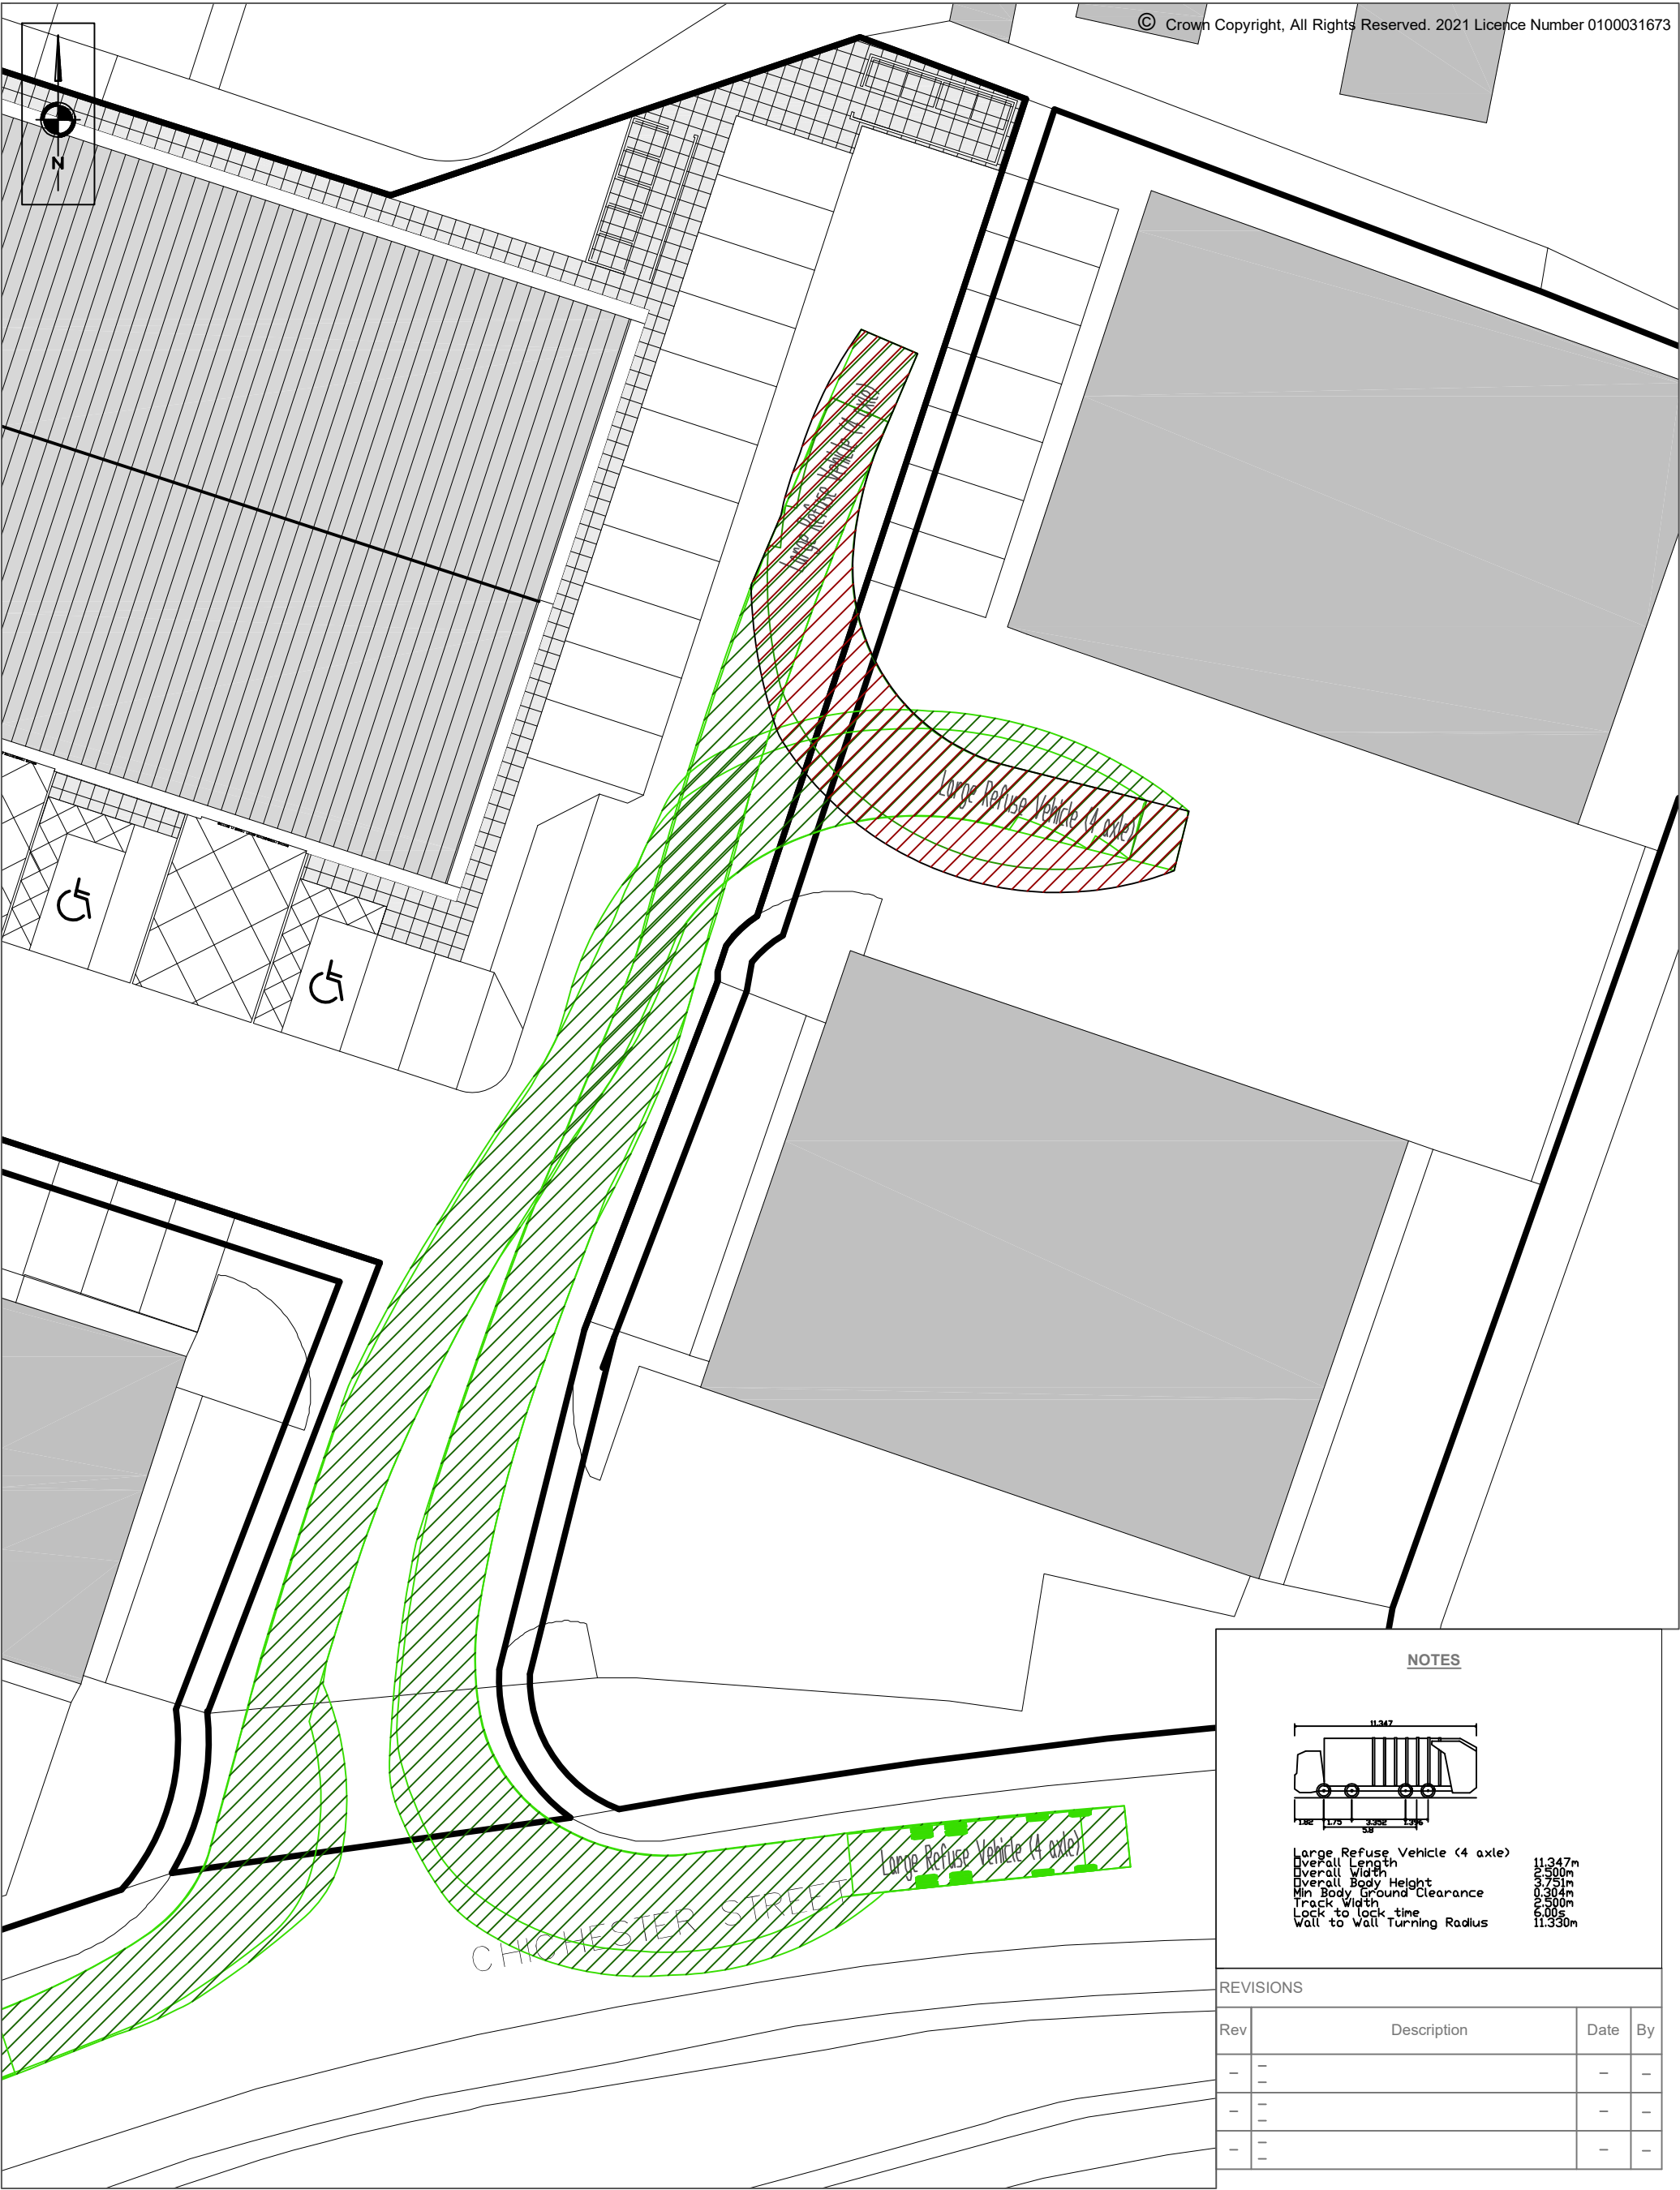


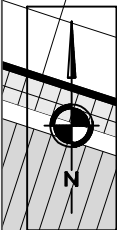

NOTES

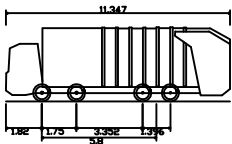

Large Refuse Vehicle (4 axle)
Overall Length 11.347m
Overall Width 2.500m
Overall Body Height 3.751m
Min Body Ground Clearance 0.504m
Track Width 2.500m
Lock to lock time 6.00s
Wall to wall Turning Radius 11.330m

REVISIONS

Rev	Description	Date	By
-	-	-	-
-	-	-	-
-	-	-	-
-	-	-	-

SCP Transportation Planning : Infrastructure Design Colwyn Chambers, 19 York Street, Manchester, M2 3BA, Tel 0161 832 4400, www.scptransport.co.uk, Email info@scptransport.co.uk	Client HALLMARK DEVELOPMENTS (NW) LTD	Drawing Title SWEPT PATH ANALYSIS	Scale 1:250 @ A3	By AM	Drawing No. SCP/230140/ATR02
	Project Title WALPOLE STREET, ROCHDALE		Date 17.05.2023	Checked PT	
			Approved/ Unapproved -	Status PLANNING	Revision -