

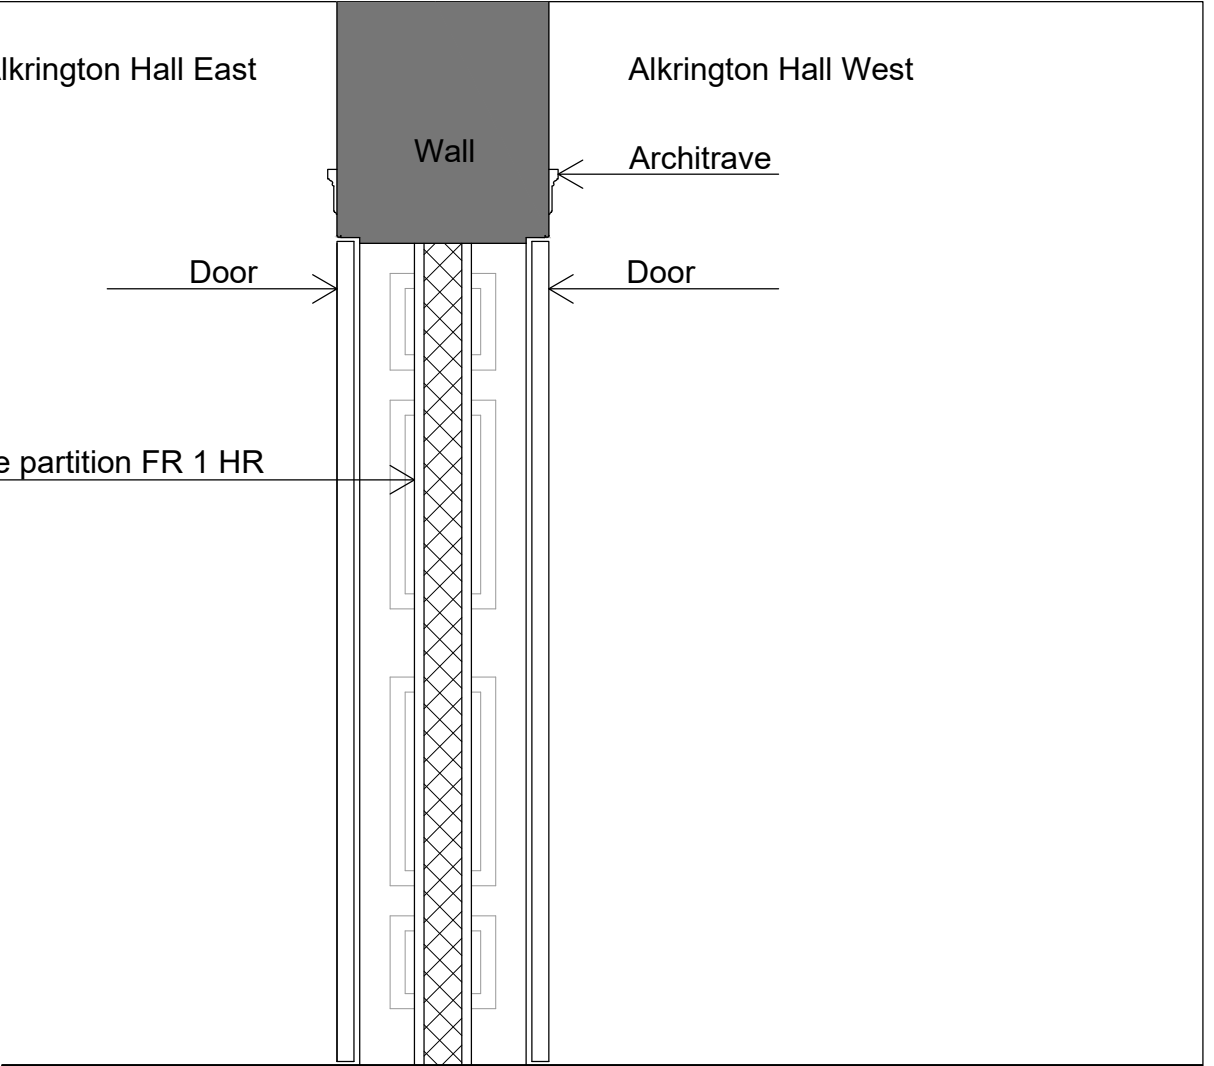


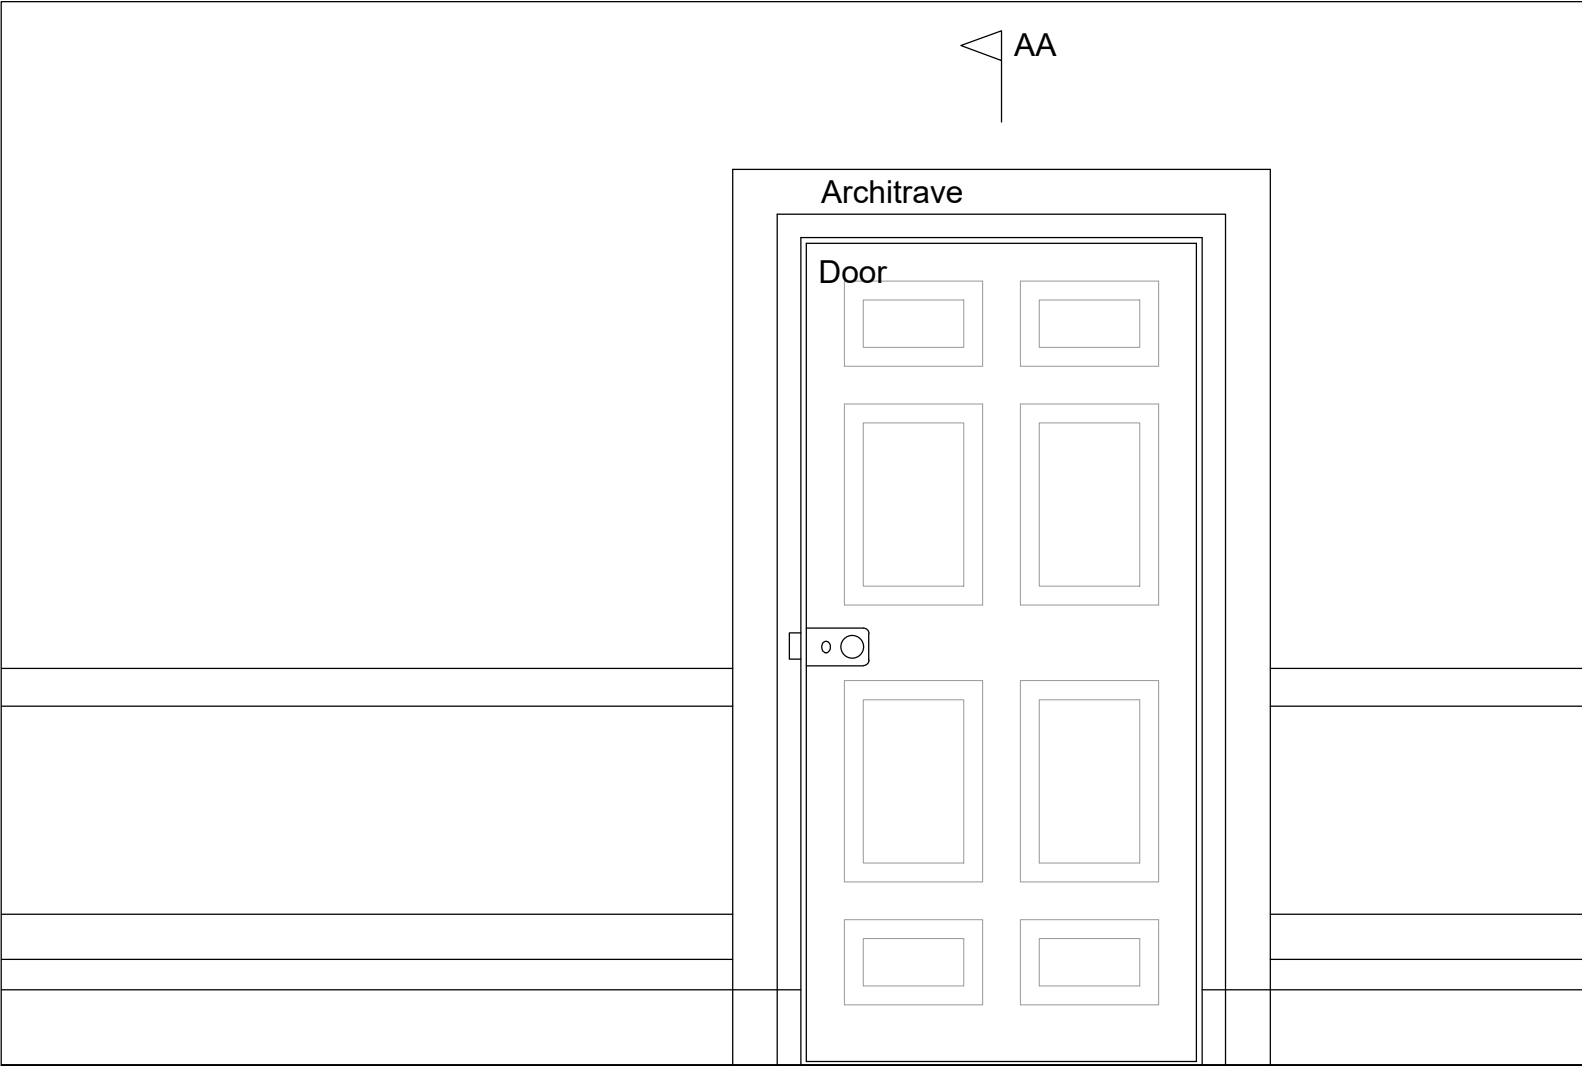

Elevation (Alkrington Hall East side)

Section AA

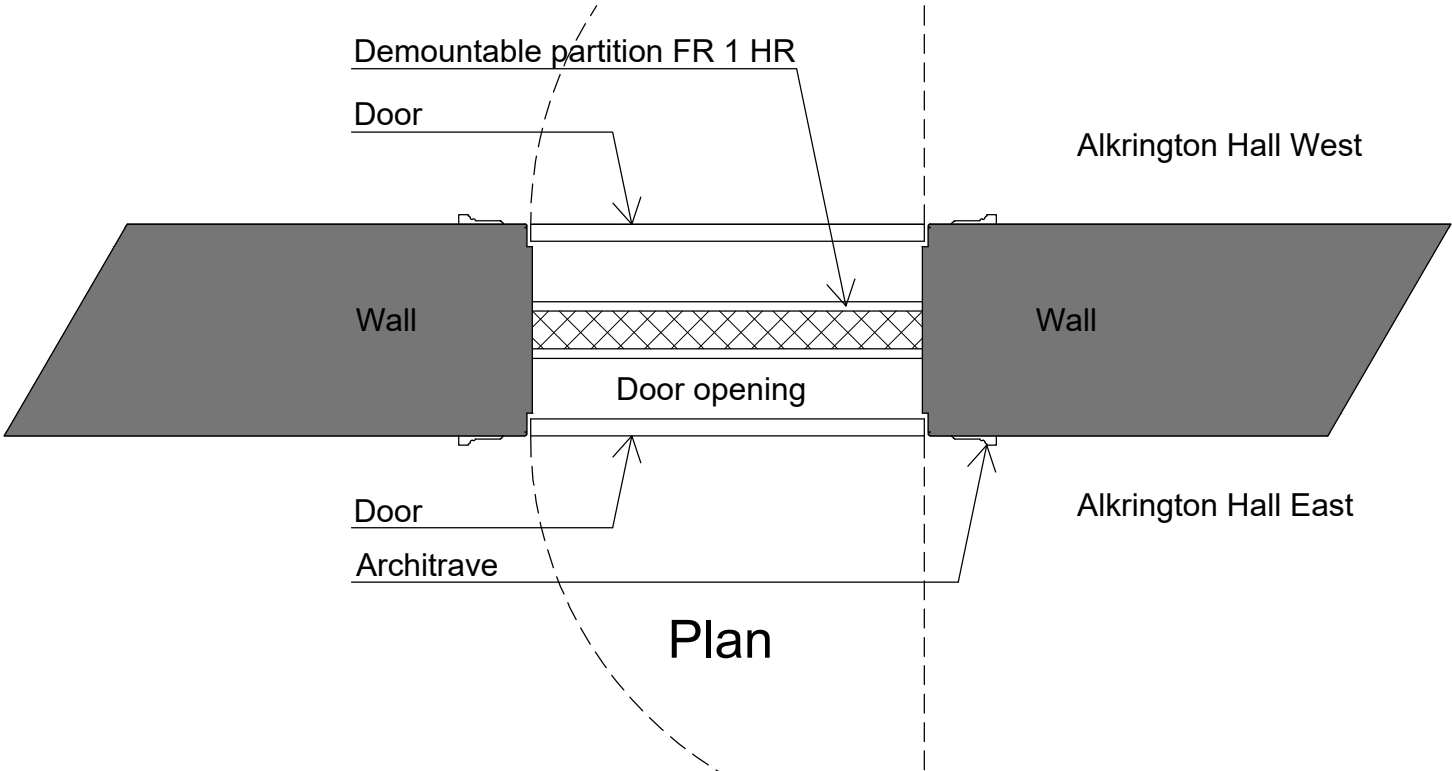

Ian Bright Architects
Chartered Architects – Conservation Architects

Short House
1-5 Short Street
Macclesfield
SK11 6JY

RIBA 
Chartered Practice

t : 0161 818 2225
m: 0777 56 88825
w: www.ianbrightarchitects.com
e : ib@ianbrightarchitects.com

arb 
Architects Registration Board

job title	Alkrington Hall East
drawing purpose	Planning and Listed Building Consent



drawing title	Connecting Door Proposed
drawing status	Application

scale	1:20
job no.	2529

sheet print size	A3
drawing no.	2-2-31-1

date of this issue	15/12/2022
drawn by	ITB
rev	

revisions record			
rev	date	details	by

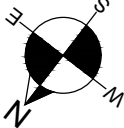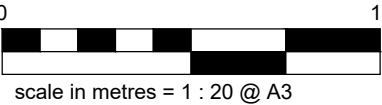

Do not scale from this drawing. Use figured dimensions only. This drawing must only be used for the purpose for which it is supplied. The copyright of this drawing remains with Ian Bright Architects Ltd and cannot be used by any other party for any purpose without prior written agreement.